Compost Ordinance Amendment
Sample Site Plan - 5,000-10,000 sq. ft. lot

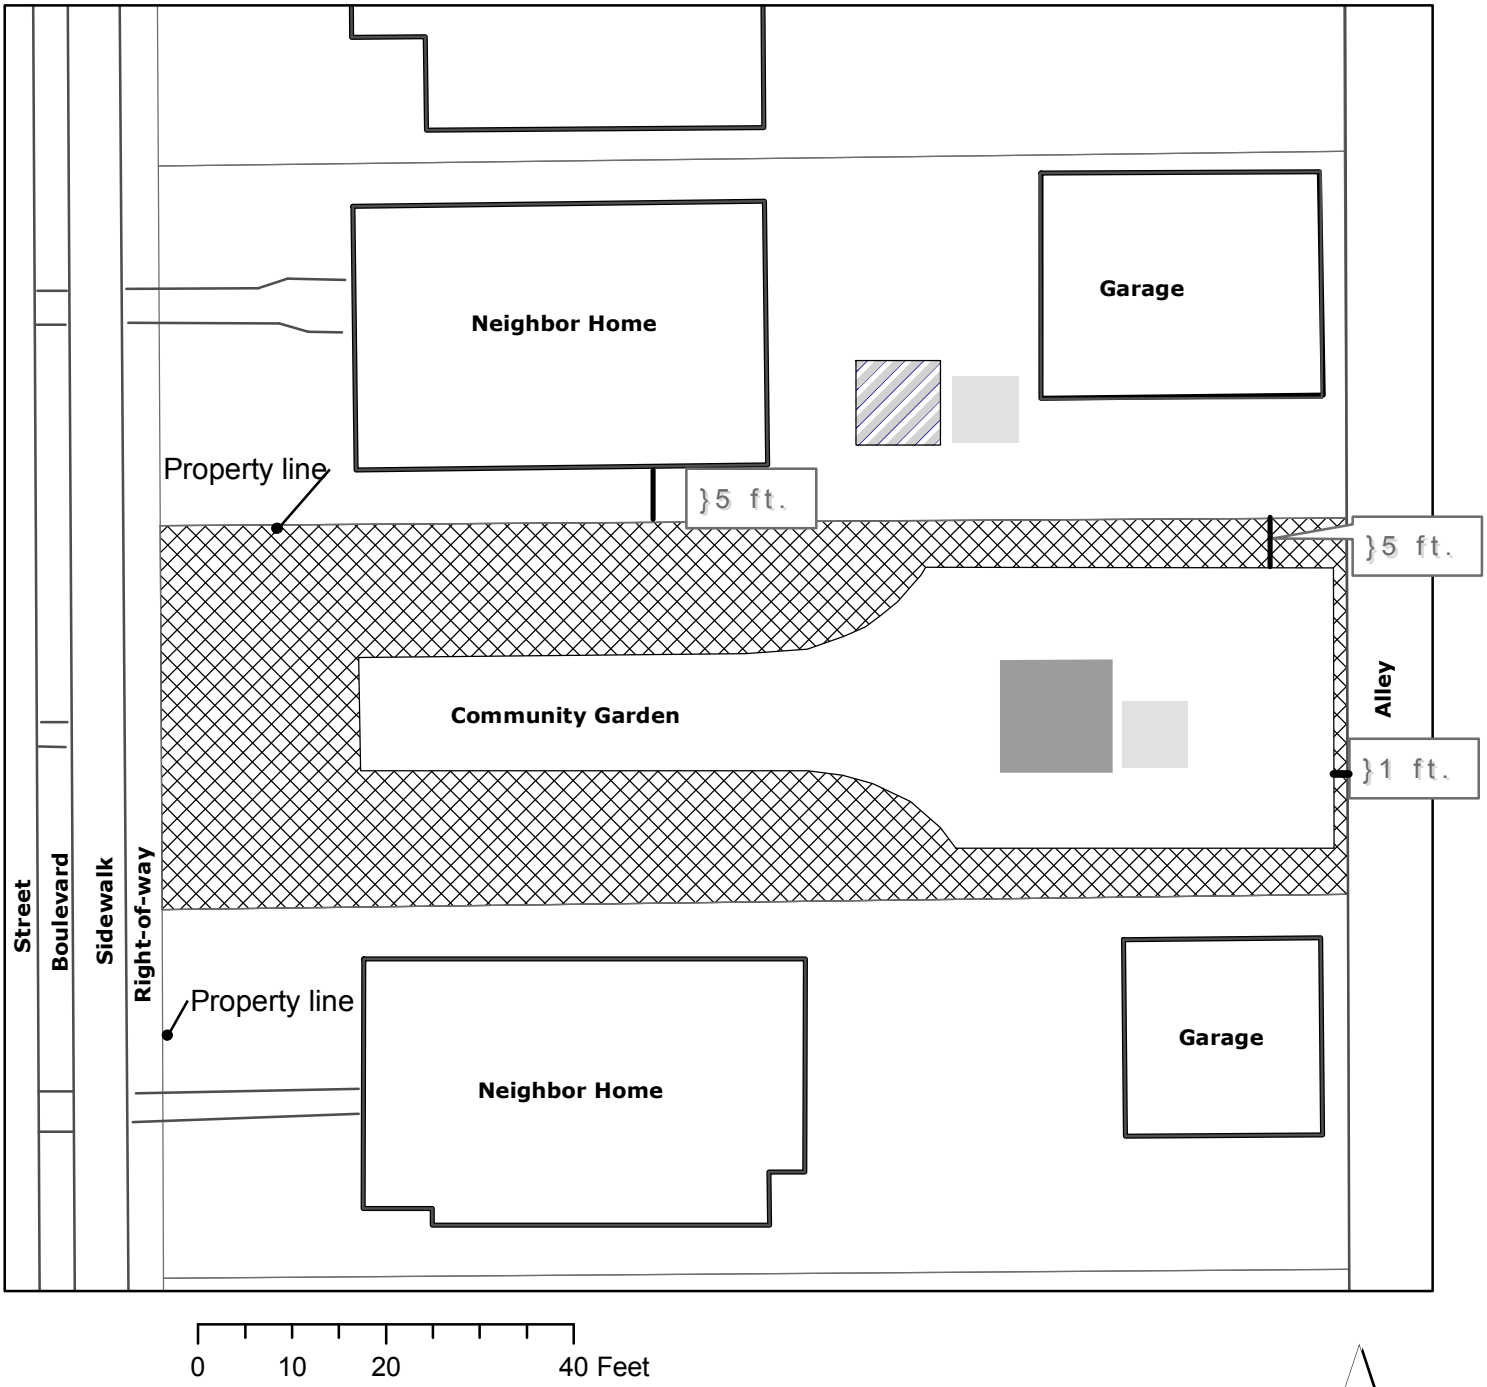

Compost container prohibited

Existing ordiance (250 Cubic ft)

Proposed ordinance, with residence, 405 ft³ (9'x9'x5')

Proposed ordinance, without residence, 720 ft³ (12'x12'x5')

Existing Structure