LEGEND

- ROADWAY PAVEMENT
- CONCRETE CURB & GUTTER
- BIKEWAY
- CONCRETE SIDEWALKS AND MEDIANS
- GREEN SPACE
- PERMANENT CONSTRUCTION BY OTHERS
- EXISTING TRAFFIC SIGNAL LOCATION
- PROPOSED TRAFFIC SIGNAL LOCATION
- METRO TRANSIT BUS STOP
- EXISTING RIGHT OF WAY
- TACTILE GUIDE STRIP / DETECTABLE EDGE
- PROTECT EXISTING TREE

PROPOSED TYPICAL SECTION A-A

PROPOSED TYPICAL SECTION AA-AA

PROPOSED TYPICAL SECTION B-B

PROPOSED TYPICAL SECTION C-C

PROPOSED TYPICAL SECTION D-D

PROPOSED TYPICAL SECTION E-E

PROPOSED TYPICAL SECTION F-F

PROPOSED TYPICAL SECTION G-G

PROPOSED TYPICAL SECTION H-H

PROPOSED TYPICAL SECTION I-I

Minneapolis
City of Lakes

35TH & 36TH STREET RECONSTRUCTION

PRELIMINARY LAYOUT
CITY OF MINNEAPOLIS
OCTOBER 2025

BOLTON & MENK

35TH STREET

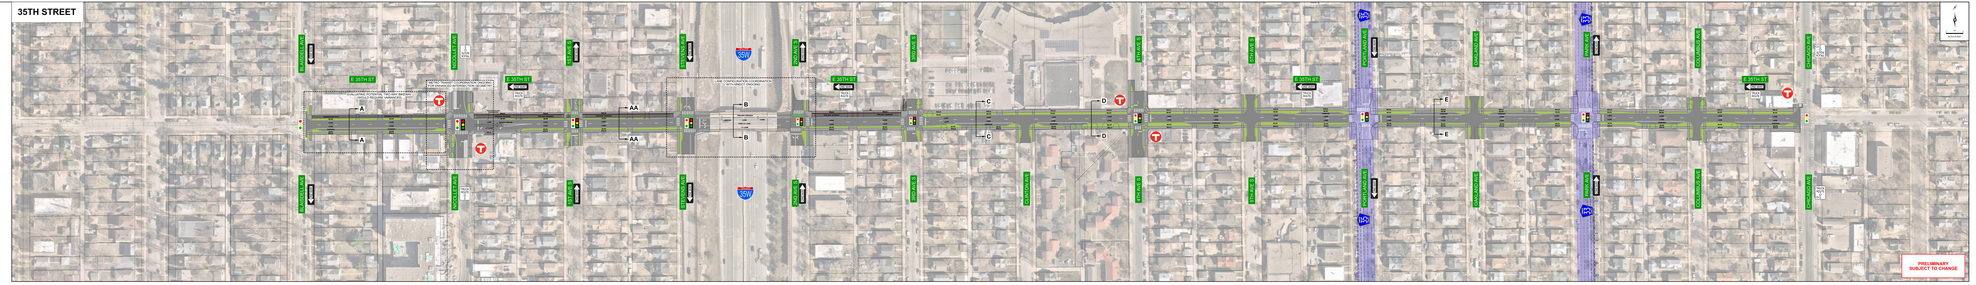

36TH STREET

Last Updated: October 13, 2025