715 HENNEPIN AVE

MARUSO RESTAURANT

SIDEWALK PLAN
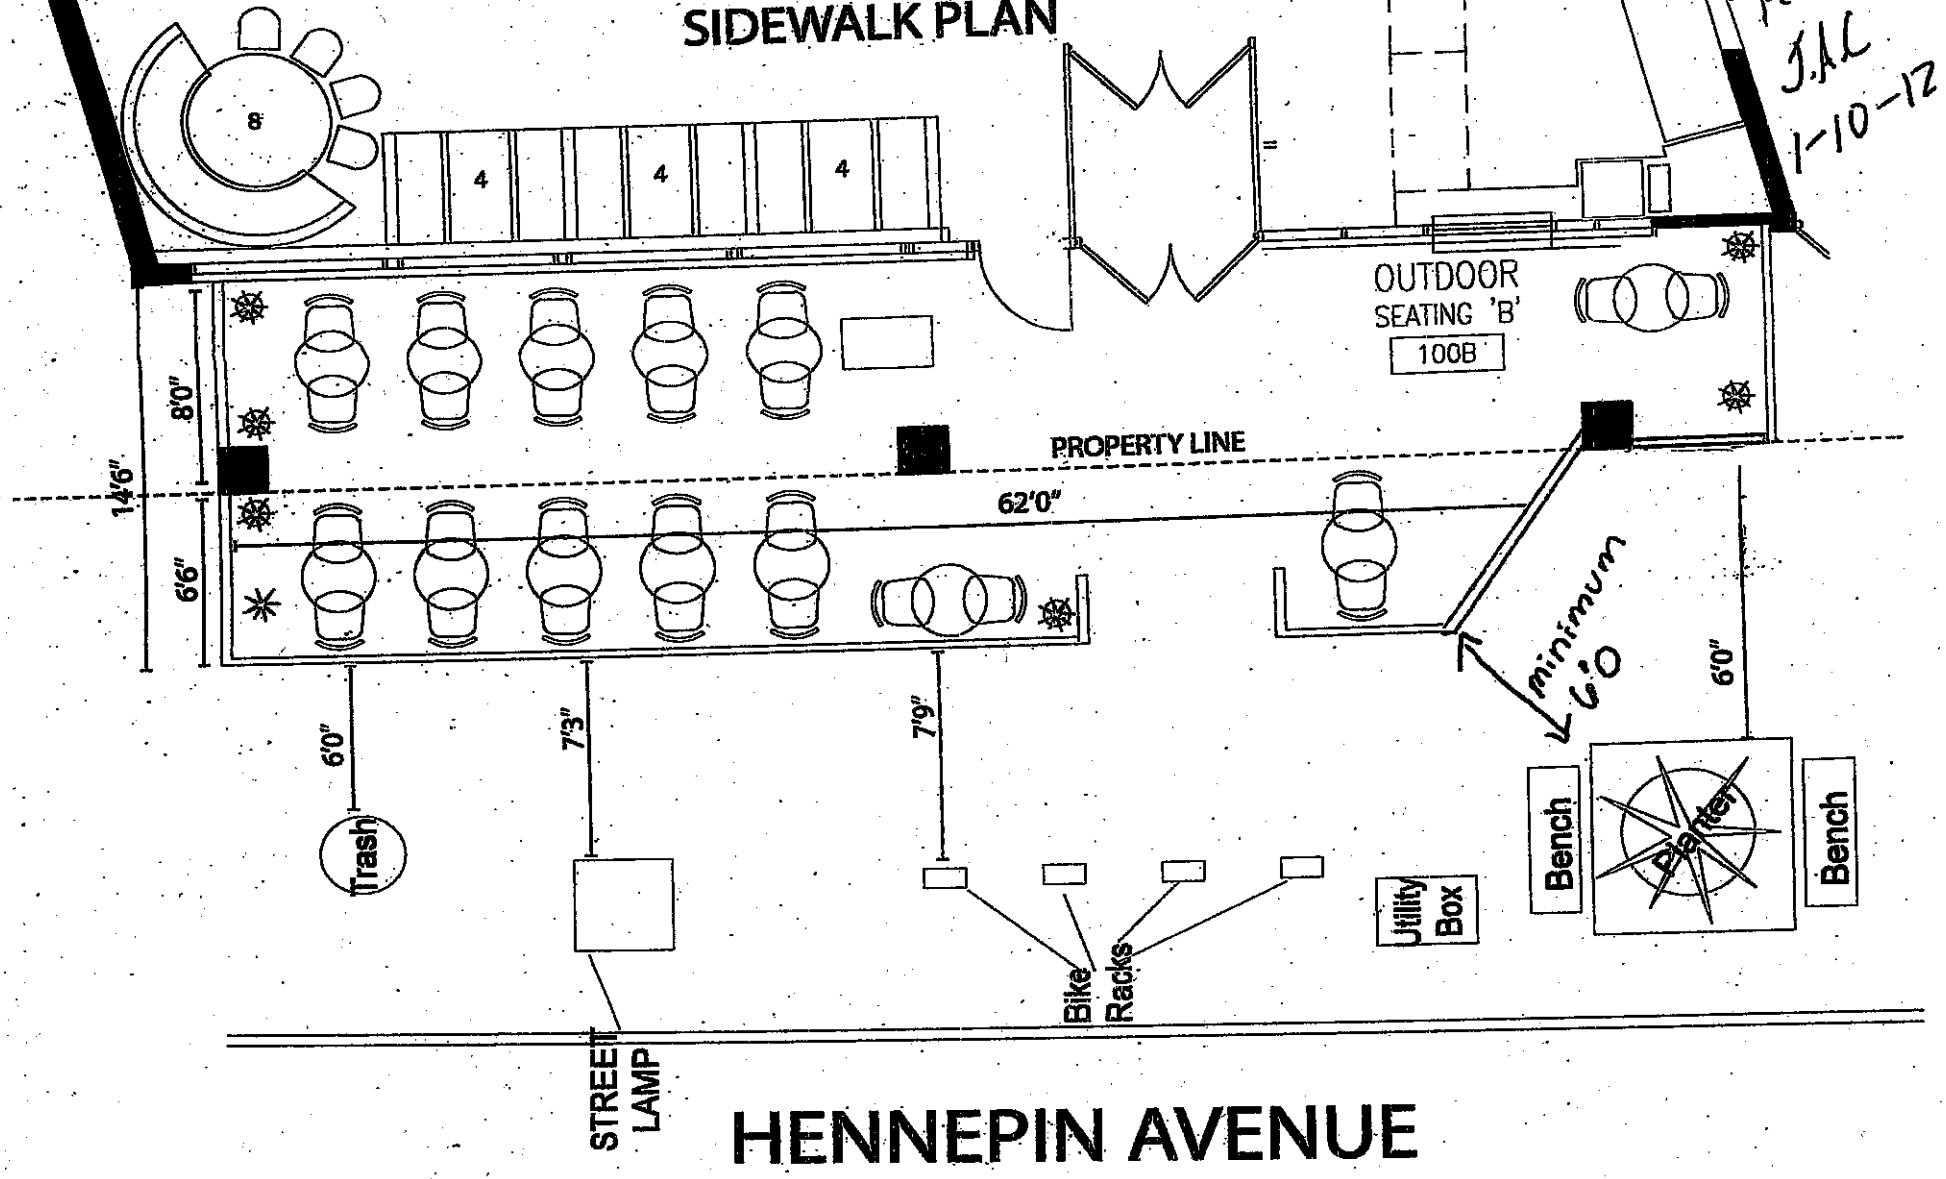
Approved per Doug Madey J.A.C 1-10-12