424 31st Avenue North

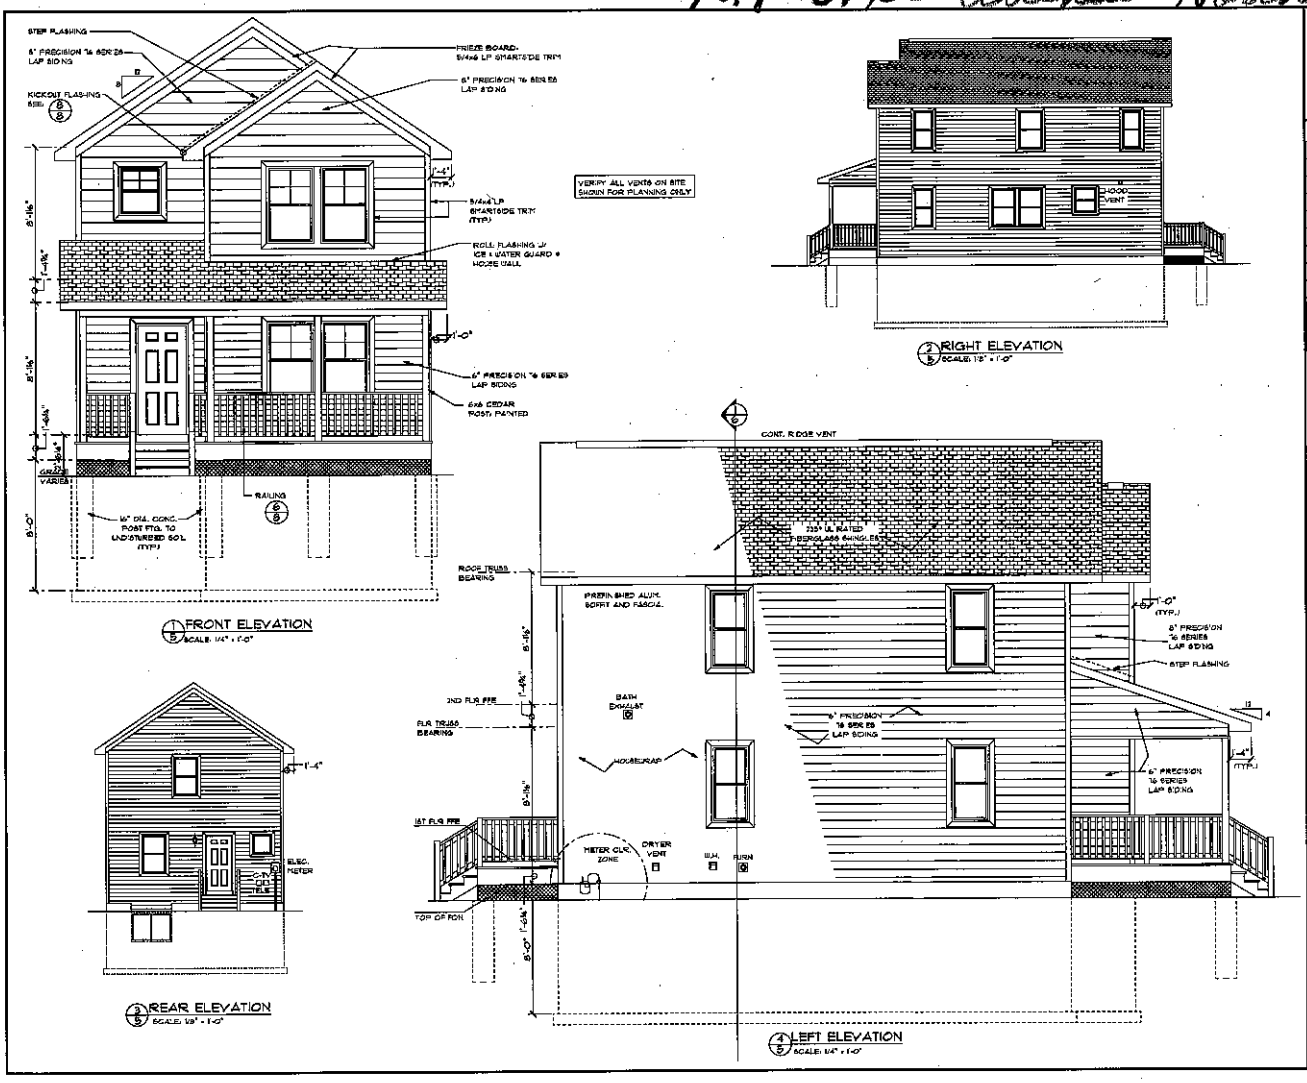

1/5 FRONT ELEVATION
SCALE: 1/4" = 1'-0"

2/5 RIGHT ELEVATION
SCALE: 1/8" = 1'-0"

3/5 REAR ELEVATION
SCALE: 1/8" = 1'-0"

4/5 LEFT ELEVATION
SCALE: 1/4" = 1'-0"

SHEET 5 OF 9

REVISIONS:

DATE	REVISION
XX/XX/XX	

DRAWN BY: CHRISTY MISCHKE
DATE: 12-27-10
PLOT DATE: January 24, 2012
CHECKED BY: JOHN HALL

SINGLE FAMILY DWELLING SITE: 9xxx
MODEL: 14T93-1.5 IV
address:
city, MN

ELEVATIONS

Twin Cities Habitat for Humanity® Building Community
3001 4TH ST. SE
MINNEAPOLIS, MN 55414-3301
OFFICE: 612-331-4090
FAX: 612-331-1540
MN BLDRS LIC. # 5603

428 31st Avenue North

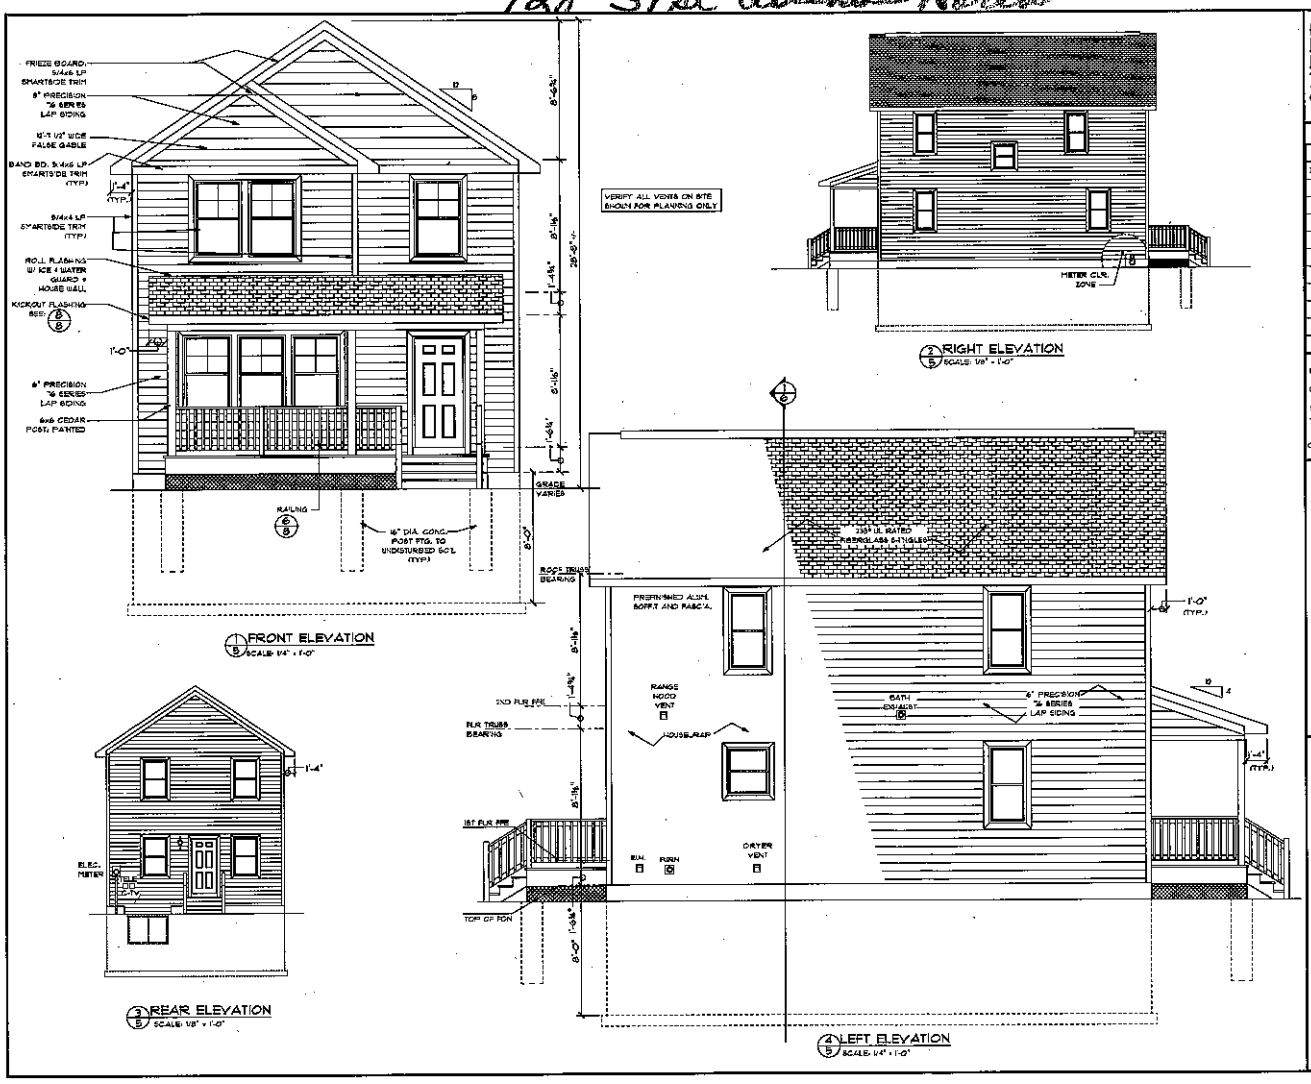

1 FRONT ELEVATION
SCALE: 1/4" = 1'-0"

2 RIGHT ELEVATION
SCALE: 1/8" = 1'-0"

3 REAR ELEVATION
SCALE: 1/8" = 1'-0"

4 LEFT ELEVATION
SCALE: 1/4" = 1'-0"

SHEET 5 OF 9

REVISIONS:

DATE	REVISION
XX/XX/XX	

DRAWN BY: CHRISTY MECHKE
DATE: 12-30-10
PLOT DATE: January 19, 2011
CHECKED BY: JOHN HALL

SINGLE FAMILY DWELLING SITE: #XXX
MODEL: 3784-1.5 II
address
city, MN

ELEVATIONS

Twin Cities Habitat for Humanity Building Community
3001 4TH ST. SE
MINNEAPOLIS, MN 55414-3301
OFFICE: 612-331-4090
FAX: 612-331-1540
MN BLDRS LIC. # 5603