Exhibit C

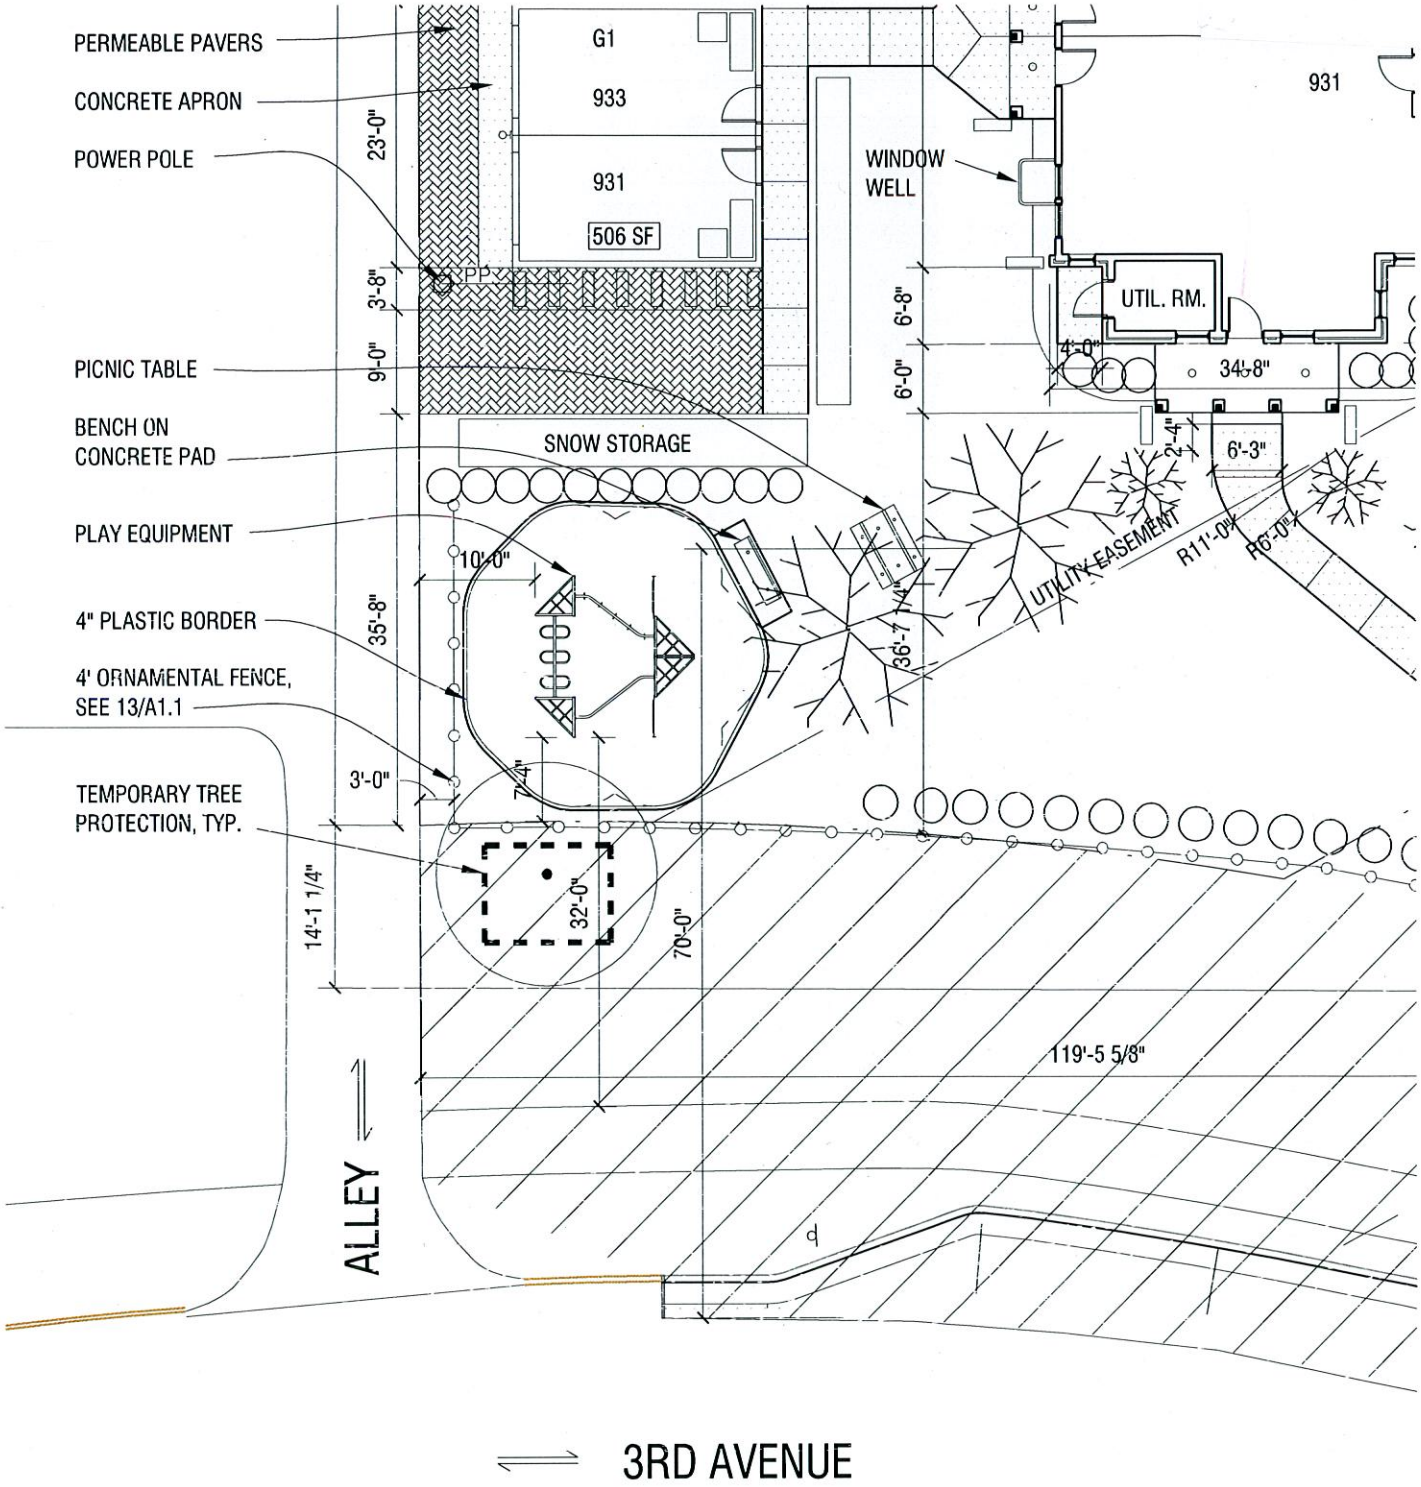

1 SITE LAYOUT PLAN - PARTIAL

1/16" = 1'-0"

PLAYGROUND PLAN	DATE ISSUED	04/03/12	SK1
THIRD AVENUE TOWNHOMES	JOB NO.	0806	
MINNEAPOLIS, MN			

CERMAK RHOADES ARCHITECTS 275 East Fourth Street, Suite 800, St. Paul, MN 55101 p 651.225.8623 f 651.225.8720