MINNEAPOLIS CLUB
729 2ND AVE. S.

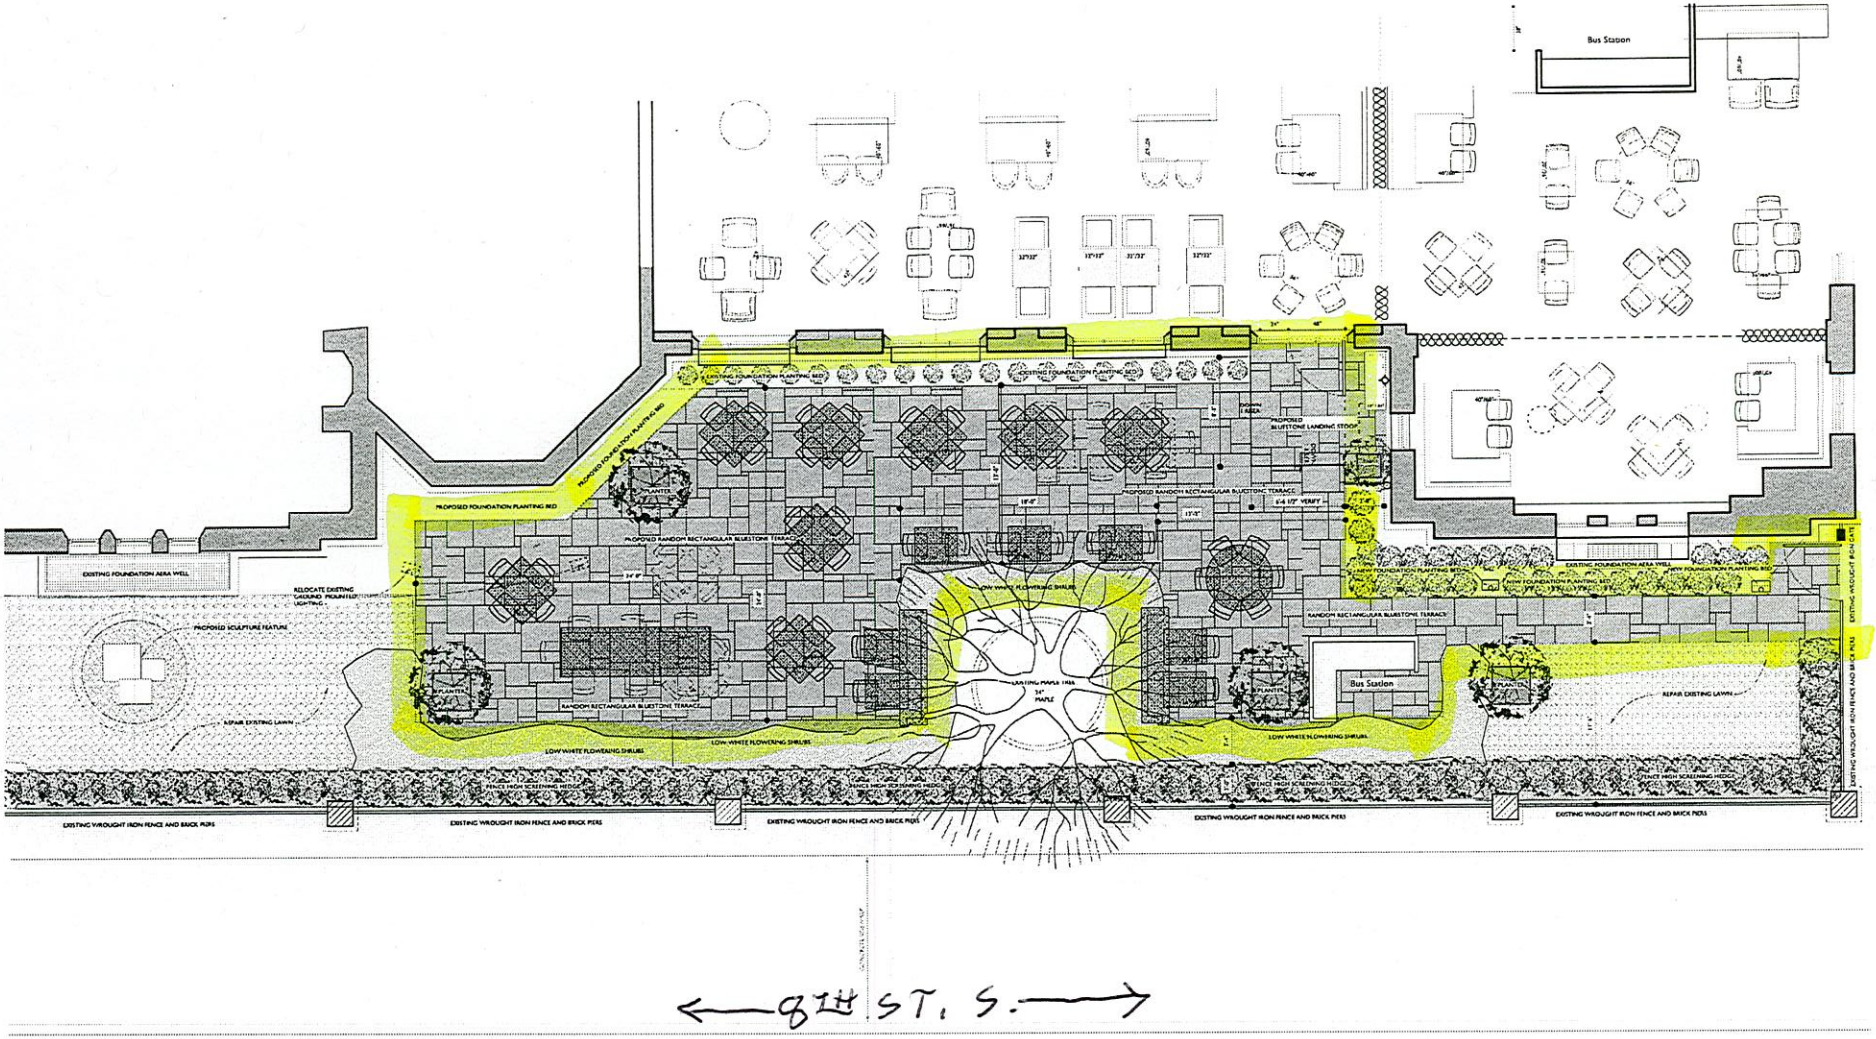

Yunker Associates
Landscape Architecture
210 North Broadway
Minneapolis, MN 55401
tel 612.339.3115
fax 612.339.3139
email info@yala.com
www.yala.com

Issue
4-27-12 ISSUED TO OWNER
5-05-12 ISSUED for PERMIT

Project
MINNEAPOLIS CLUB
729 Second Avenue South • Minneapolis, Minnesota 55402

Date

By

OUTDOOR TERRACE & LANDSCAPE PLAN

Sheet
A 2.0.1