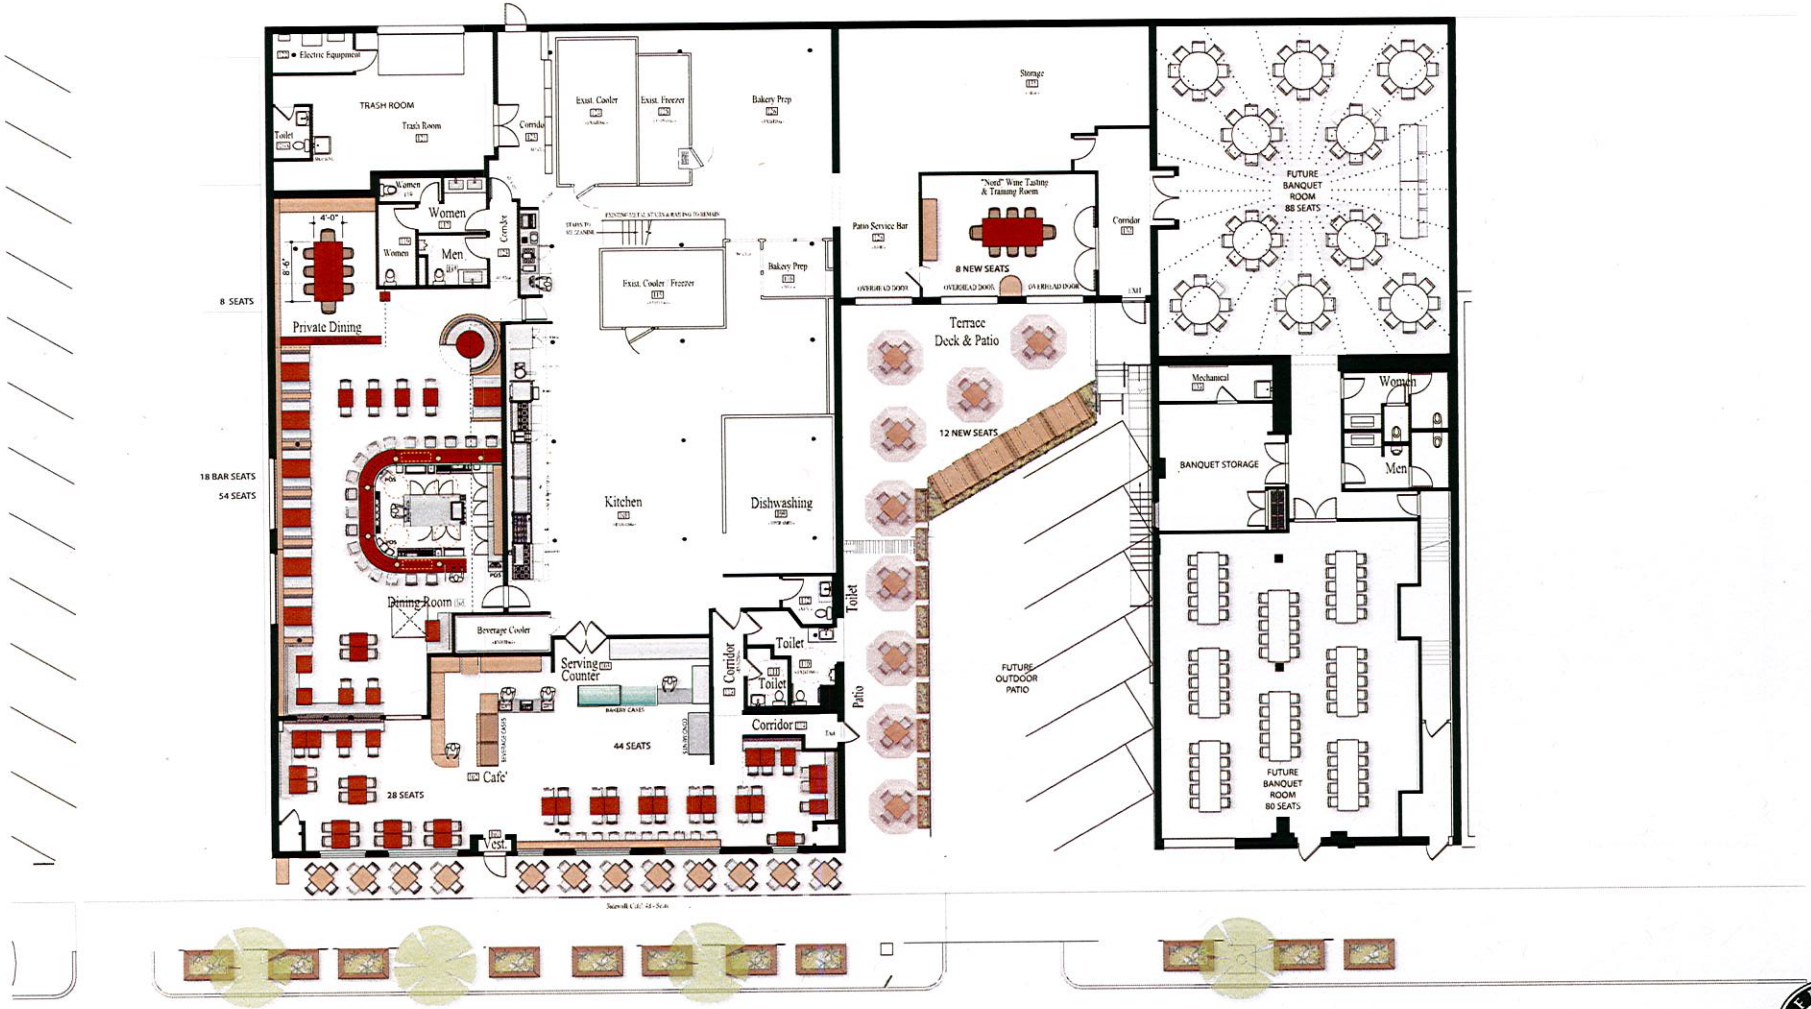


INDOOR SEATING 160

FURNITURE PLAN

RESTAURANT

FRENCH MEADOW BAKERY & CAFE

James Henke Designer/Thinker
Henke Design Inc.
410 North 2nd St. #141
Minneapolis, MN 55401
612.803.2874
jhenkedesign@aol.com

FRENCH MEADOW BAKERY & CAFE

Scale: 1/8" = 1'-0"