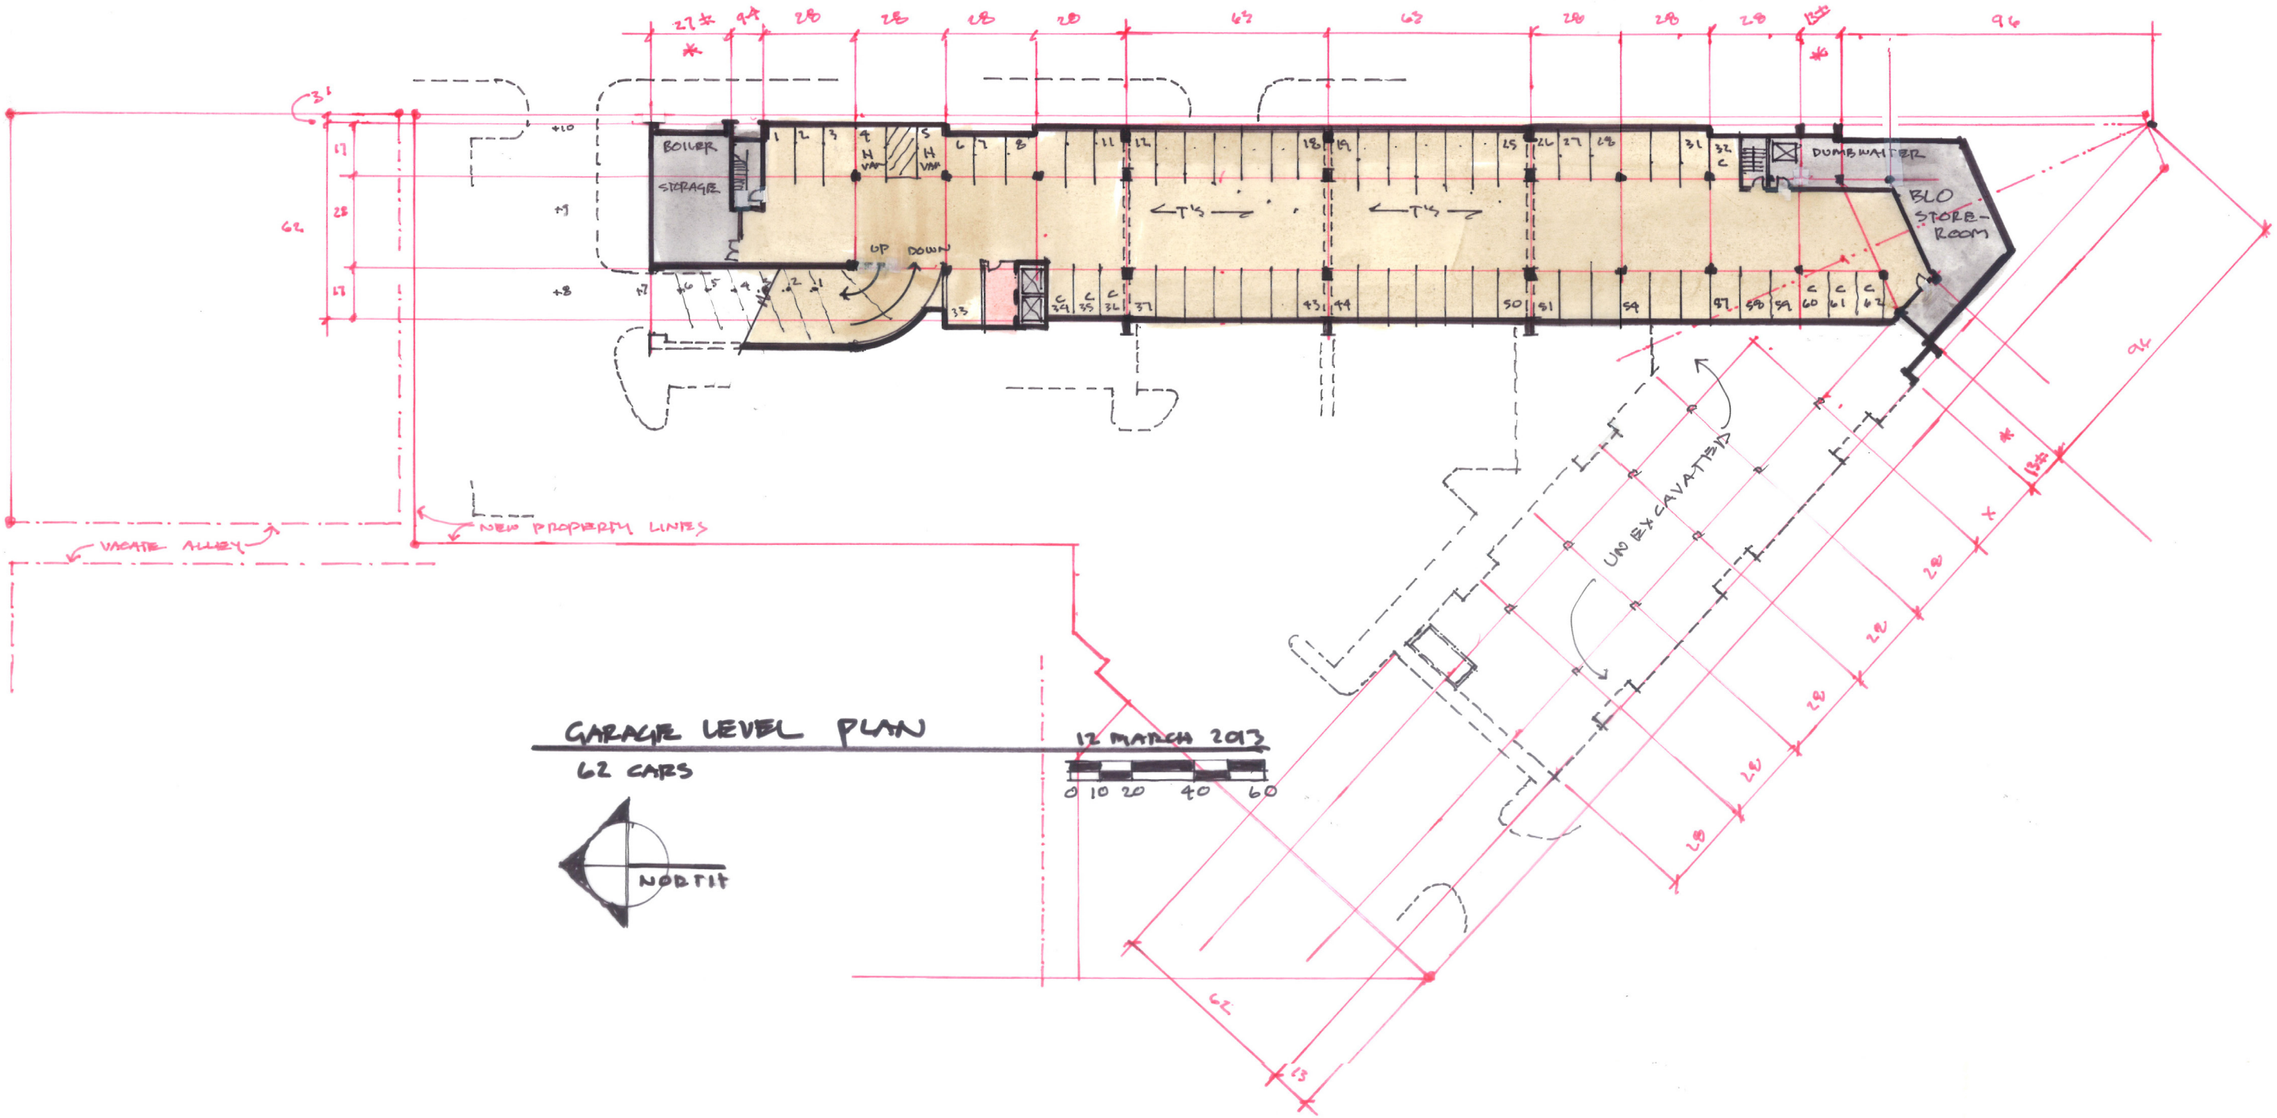

GARAGE LEVEL PLAN

62 CARS

12 MARCH 2013

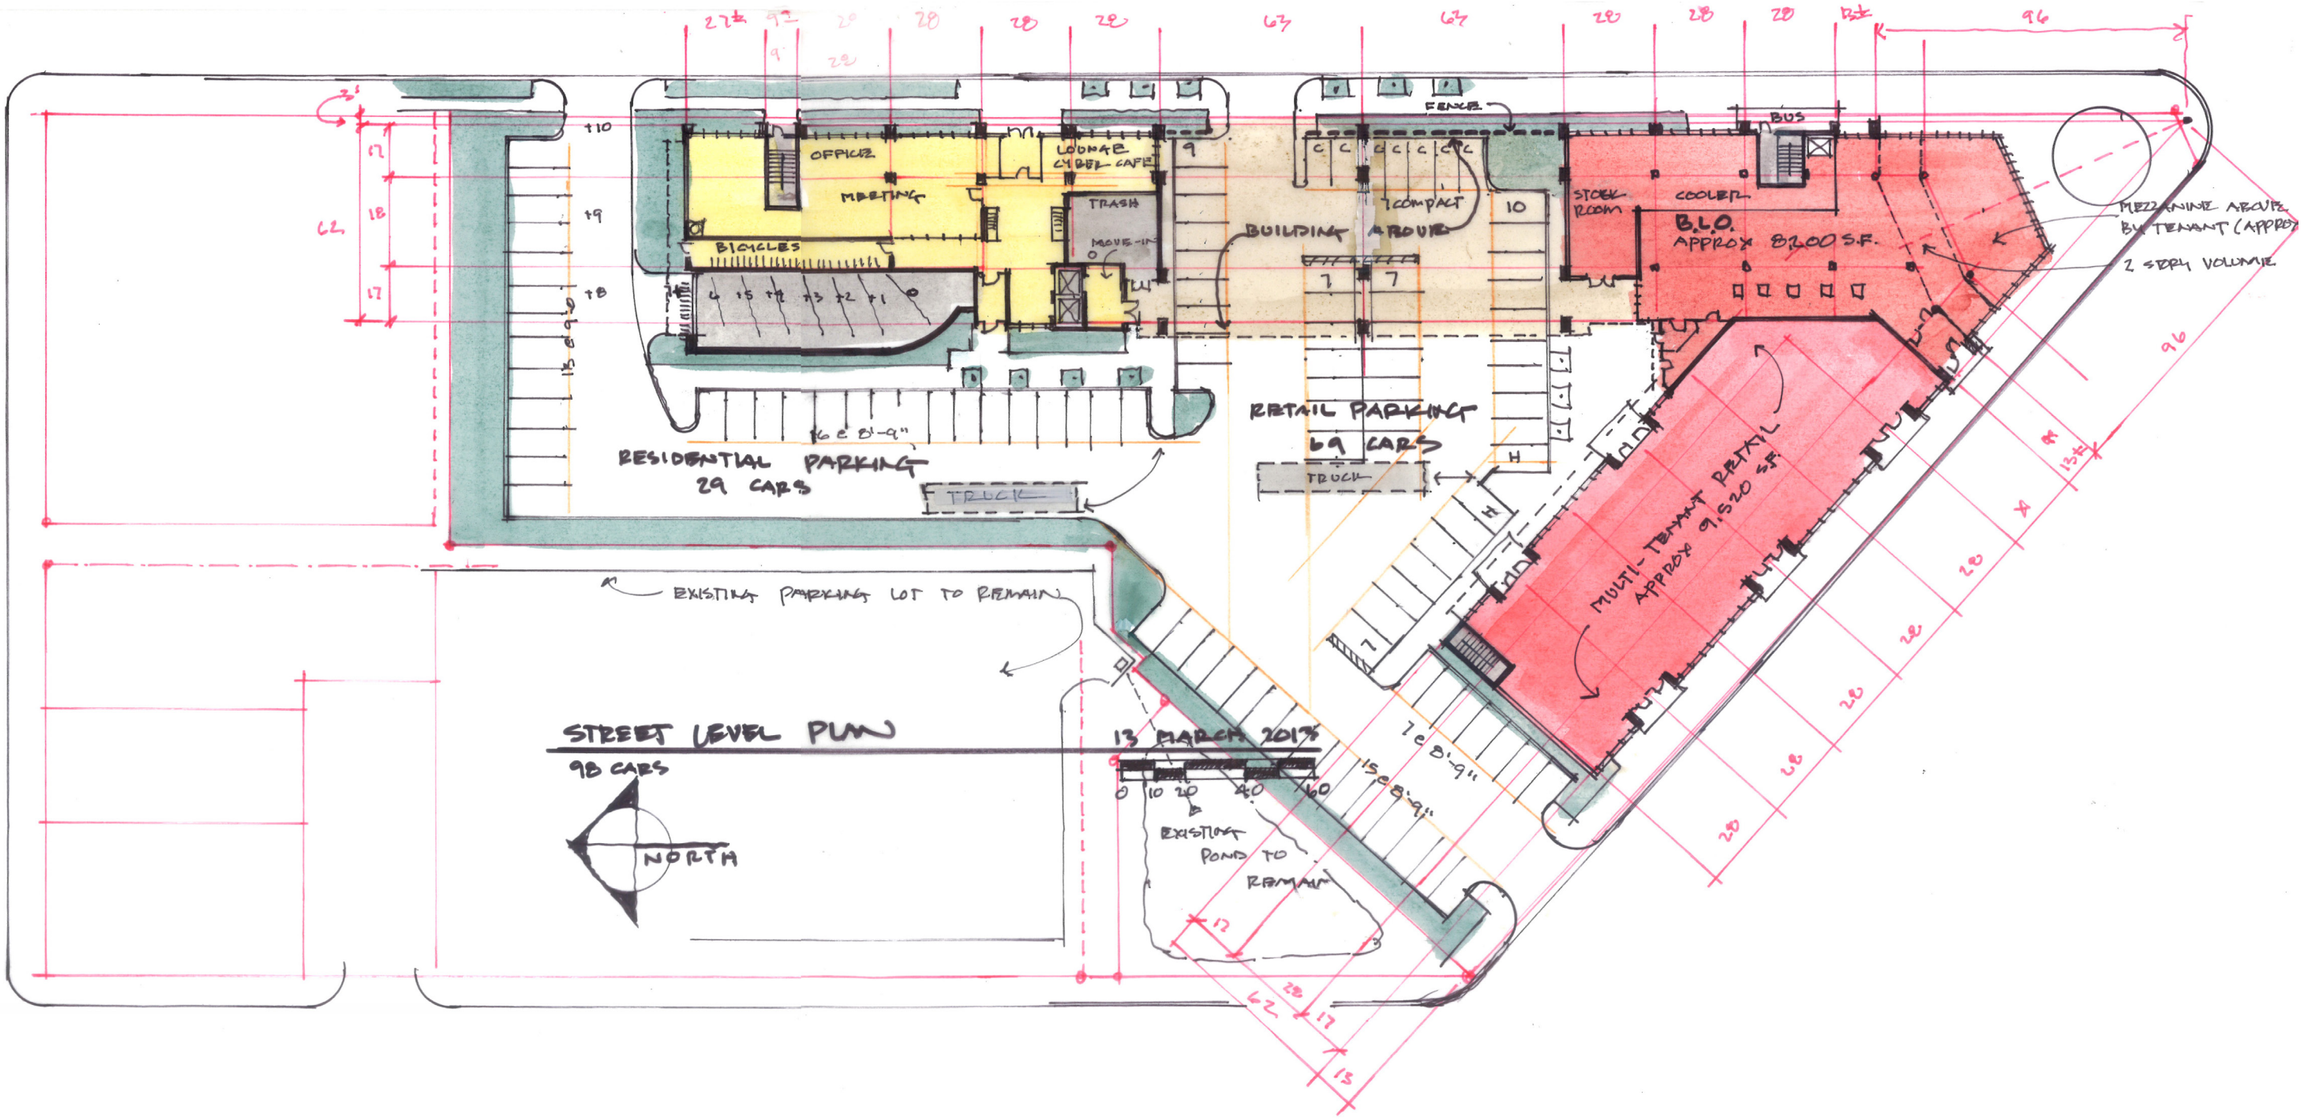

OFFICE
MEETING
LOUNGE CYBER CAFE
TRASH
MOVE-IN
BICYCLES
BUILDING ABOVE
COMPACT
FENCE
STOCK ROOM
COOLER
BUS
B.L.O. APPROX 8,200 S.F.
MEZZANINE ABOVE BY TENANT (APPROX)
2 STORY VOLUME
RESIDENTIAL PARKING 29 CARS
RETAIL PARKING 69 CARS
TRUCK
MULTI-TENANT RETAIL APPROX 9,520 S.F.
EXISTING PARKING LOT TO REMAIN
STREET LEVEL PLAN
98 CARS
NORTH
13 MARCH 2013
EXISTING POND TO REMAIN

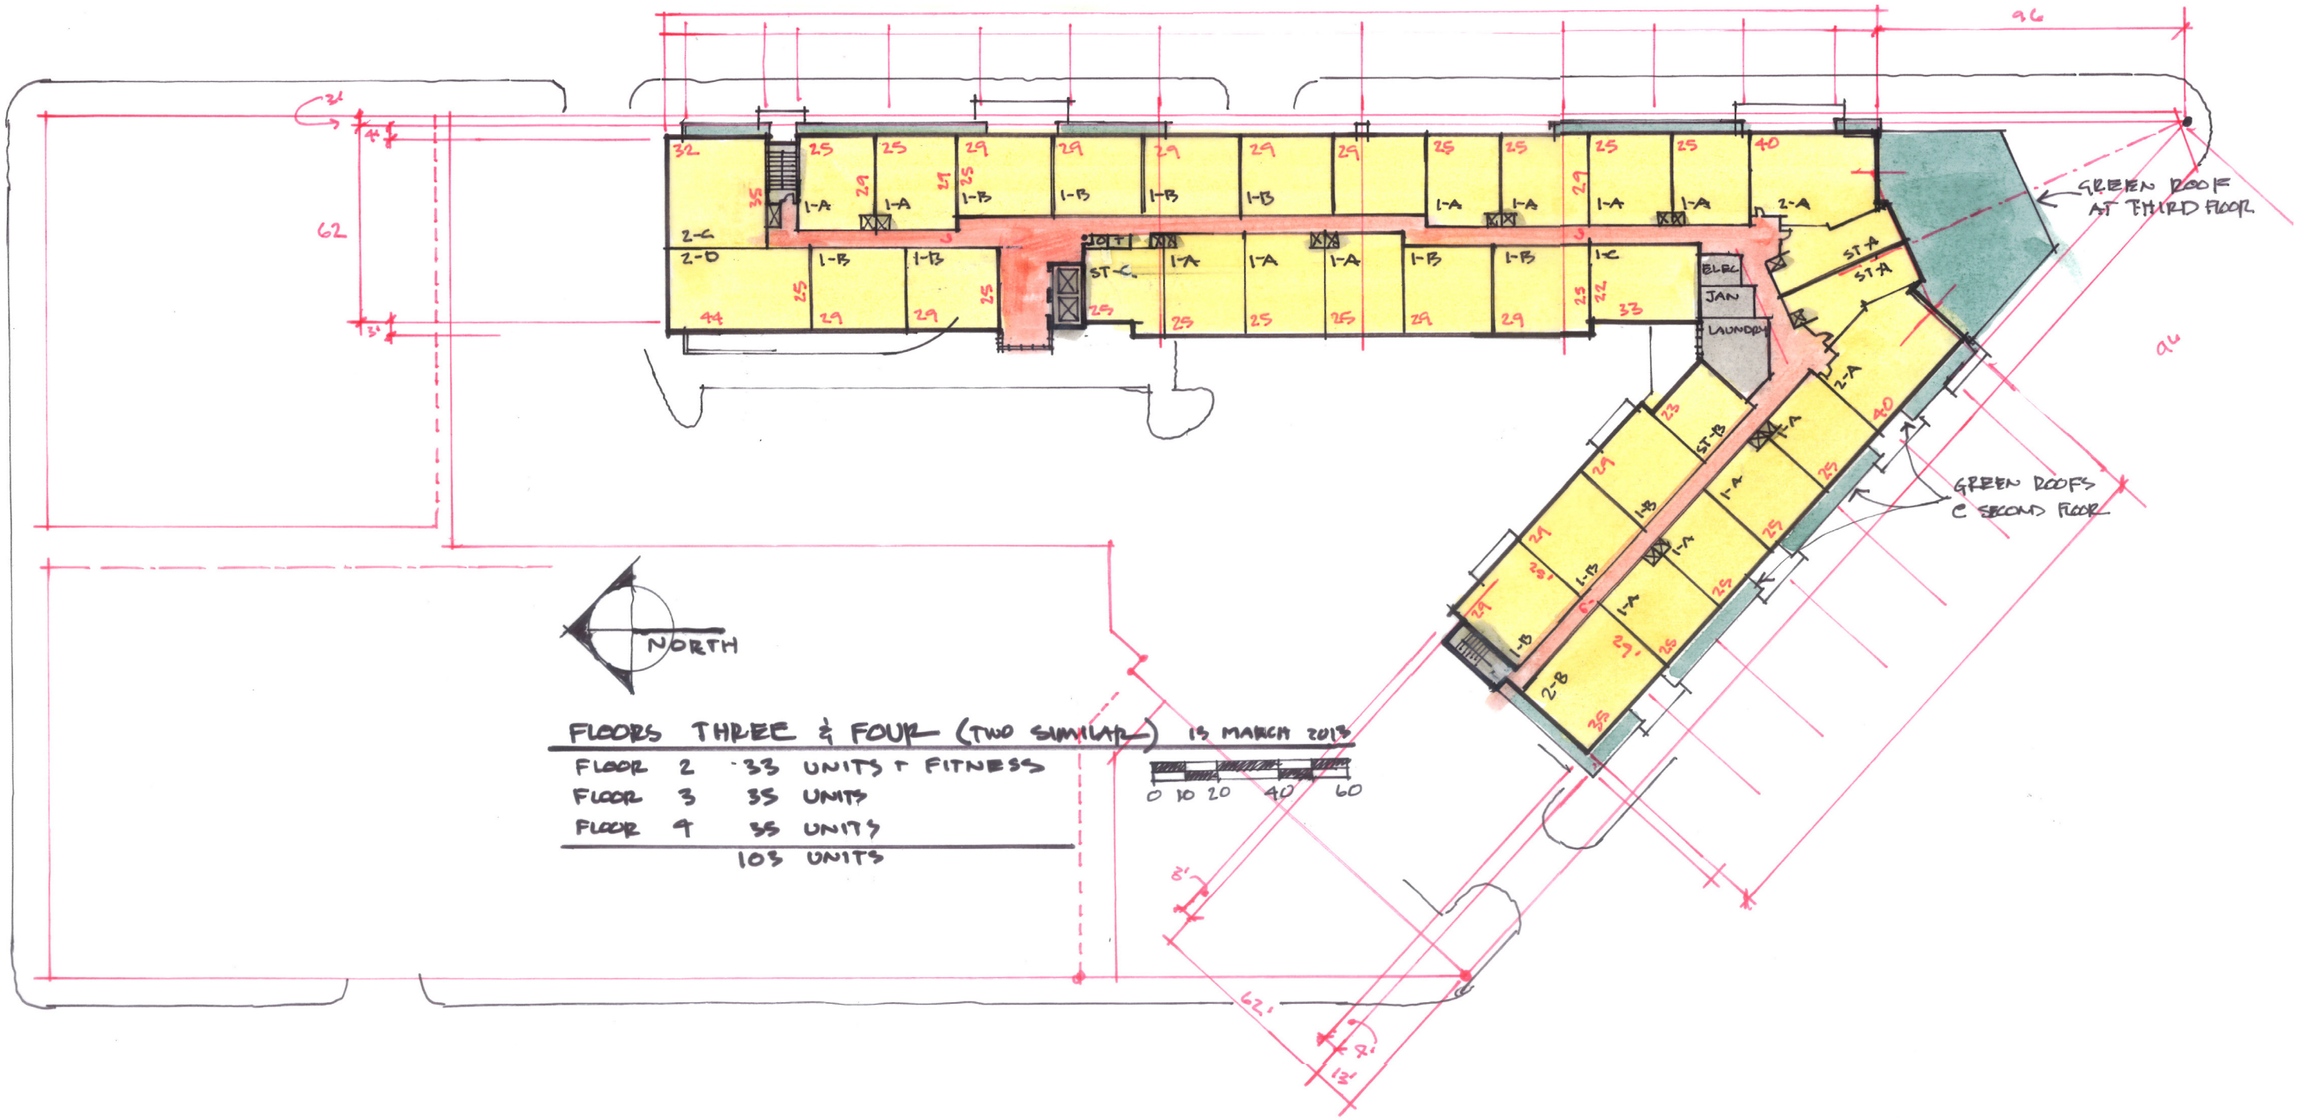

FLOORS THREE & FOUR (TWO SIMILAR) 15 MARCH 2013

FLOOR	2	33	UNITS + FITNESS
FLOOR	3	35	UNITS
FLOOR	4	35	UNITS
		103	UNITS