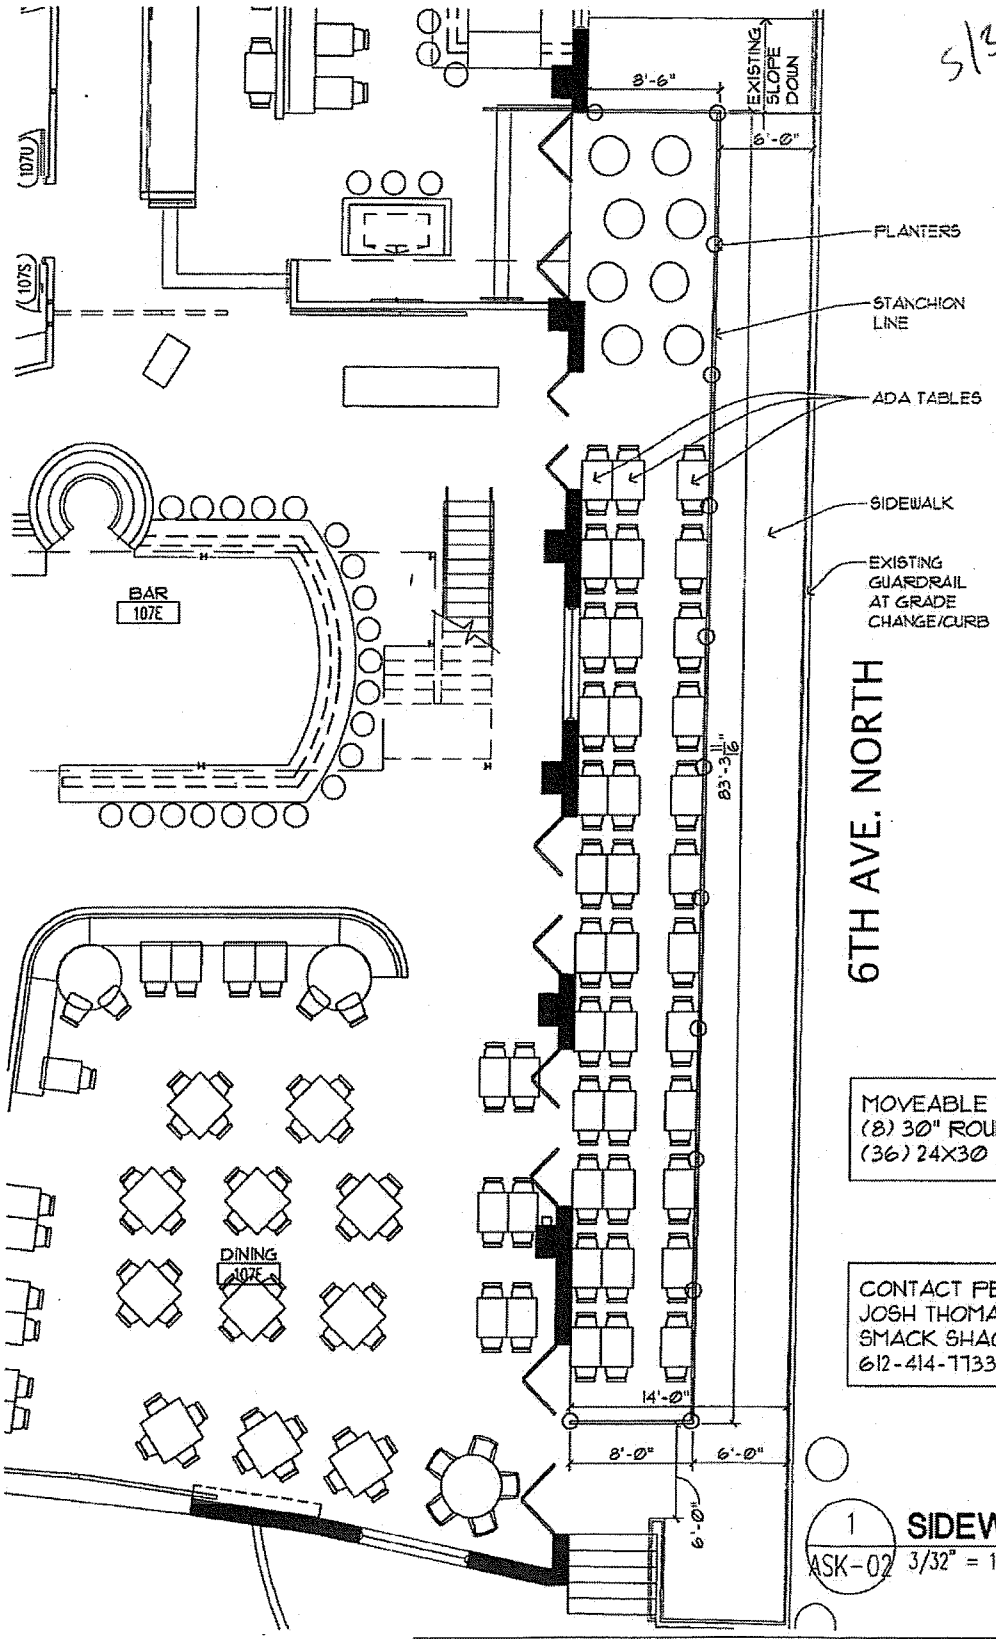

5/3/13
Approved
BMS

MOVEABLE FURNITURE:
(8) 30" ROUND TABLES
(36) 24X30 RECTANGLE TABLES

CONTACT PERSON:
JOSH THOMA
SMACK SHACK
612-414-7733

1 ASK-02 **SIDEWALK CAFE**
3/32" = 1'-0"

esg
elness swenson graham architects inc
500 washington avenue south
minneapolis minnesota 55415
tel. 612.339.5508
fax. 612.339.5382
www.esgarch.com

212706 Project Number	HW Drawn By	SMACK SHACK RESTAURANT SIDEWALK CAFE 603 Washington Ave. North Minneapolis, MN 55401
3/29/13 Date	AR Checked By	ASK # 02