Exhibit 2

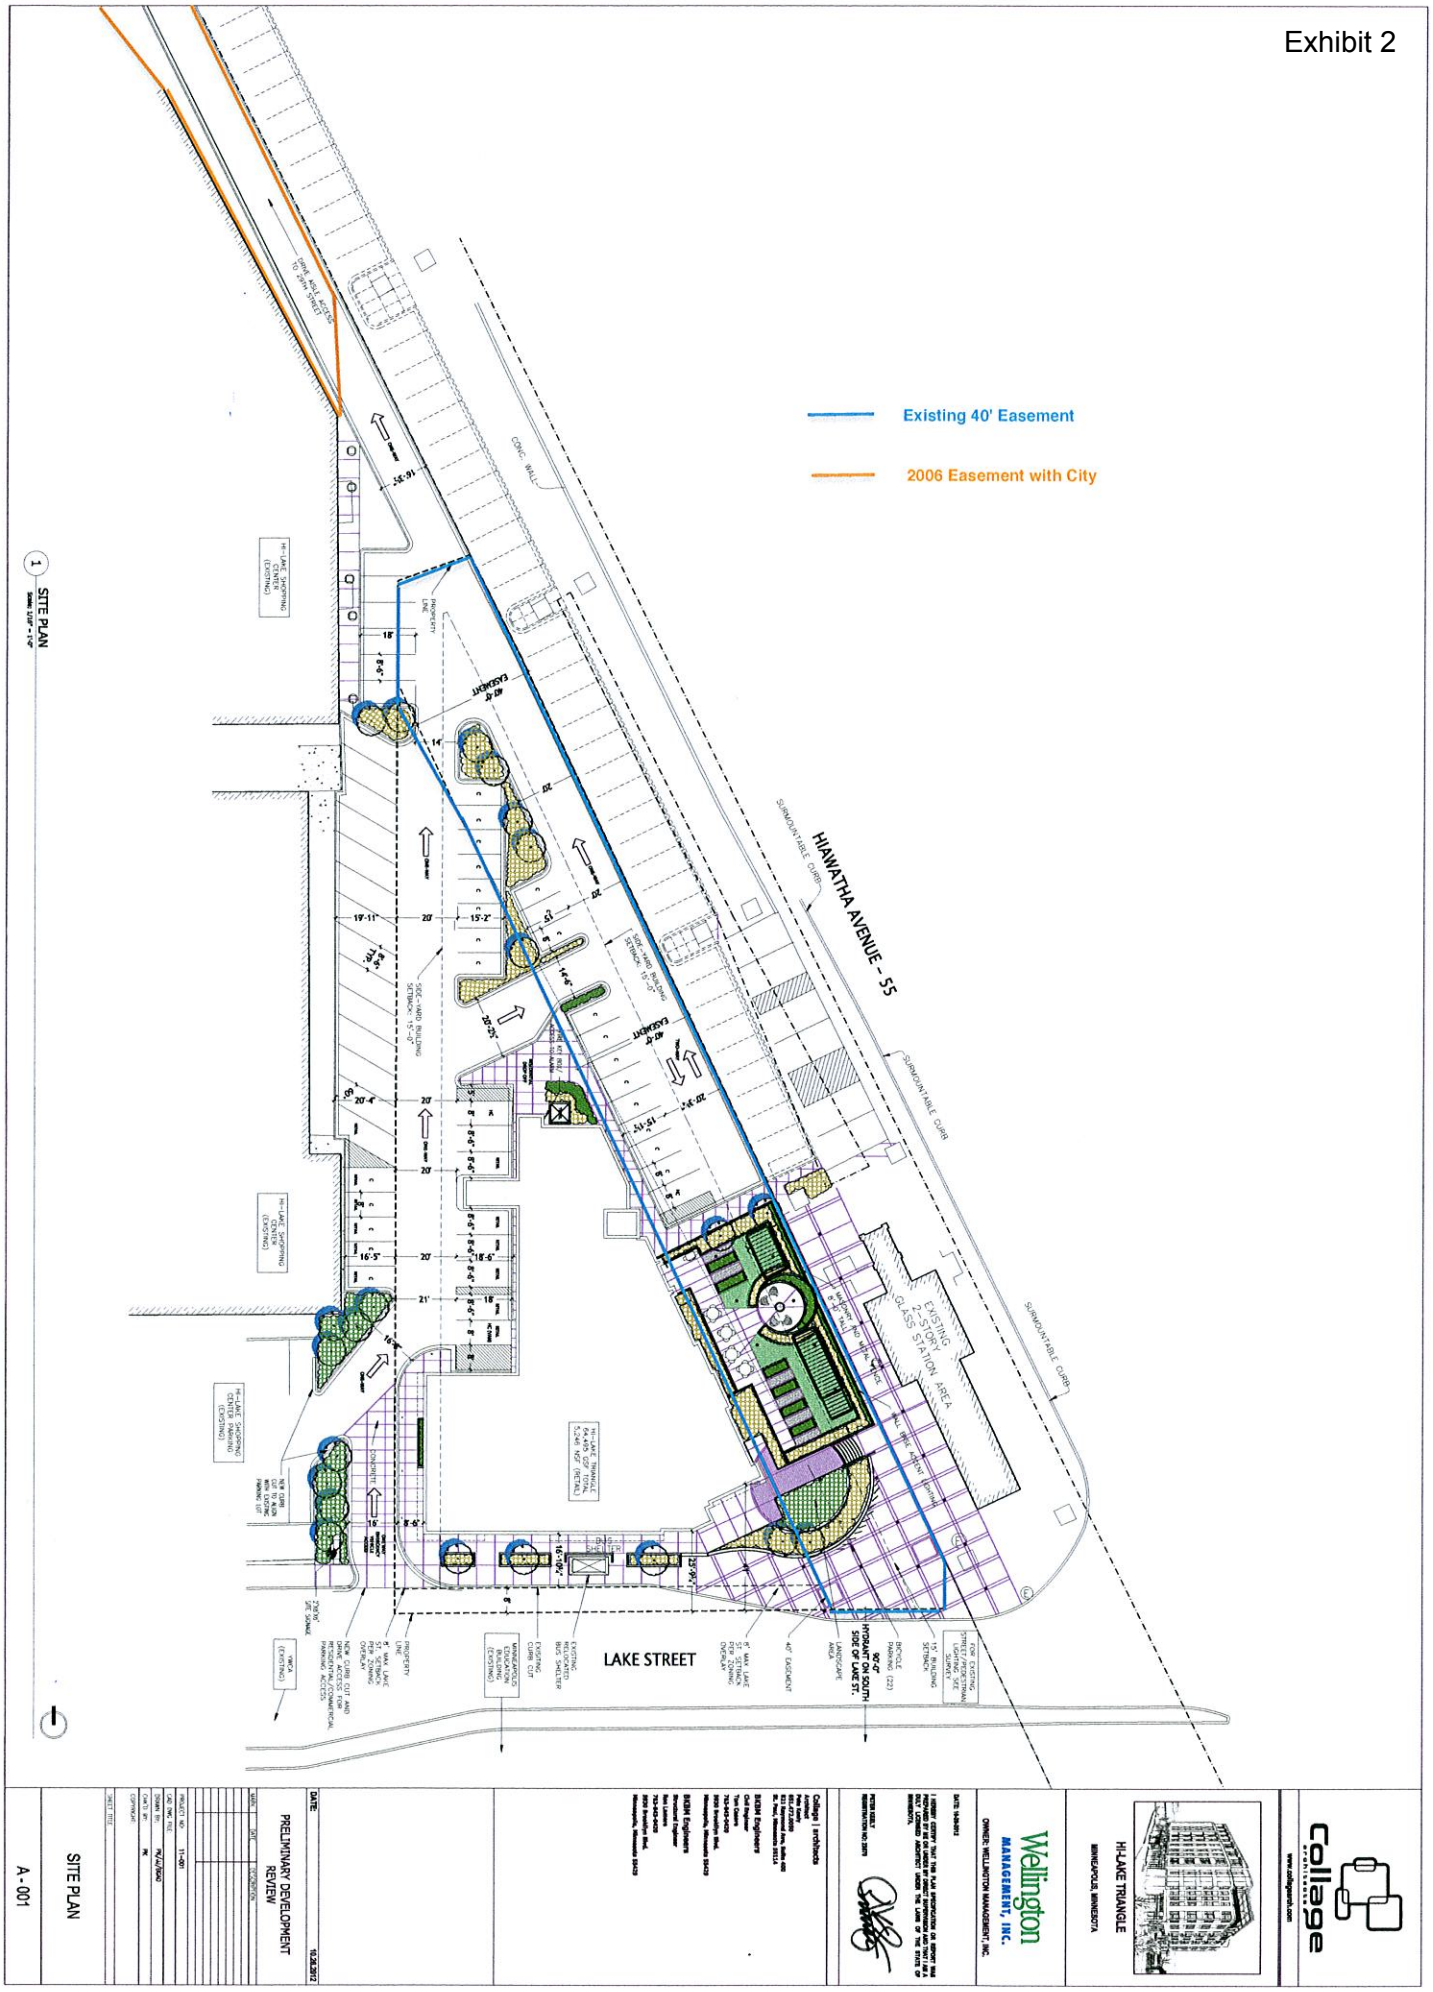

Existing 40' Easement
2006 Easement with City
HIAWATHA AVENUE - 55
LAKE STREET
SURMOUNTABLE CURB
EXISTING 2-STORY GLASS STATION AREA
HI-LAKE SHOPPING CENTER (EXISTING)
HI-LAKE TRIANGLE
MINNEAPOLIS, MINNESOTA
Wellington MANAGEMENT, INC.
OWNER: WELLINGTON MANAGEMENT, INC.
Collage architects
PRELIMINARY DEVELOPMENT REVIEW
SITE PLAN
A - 001