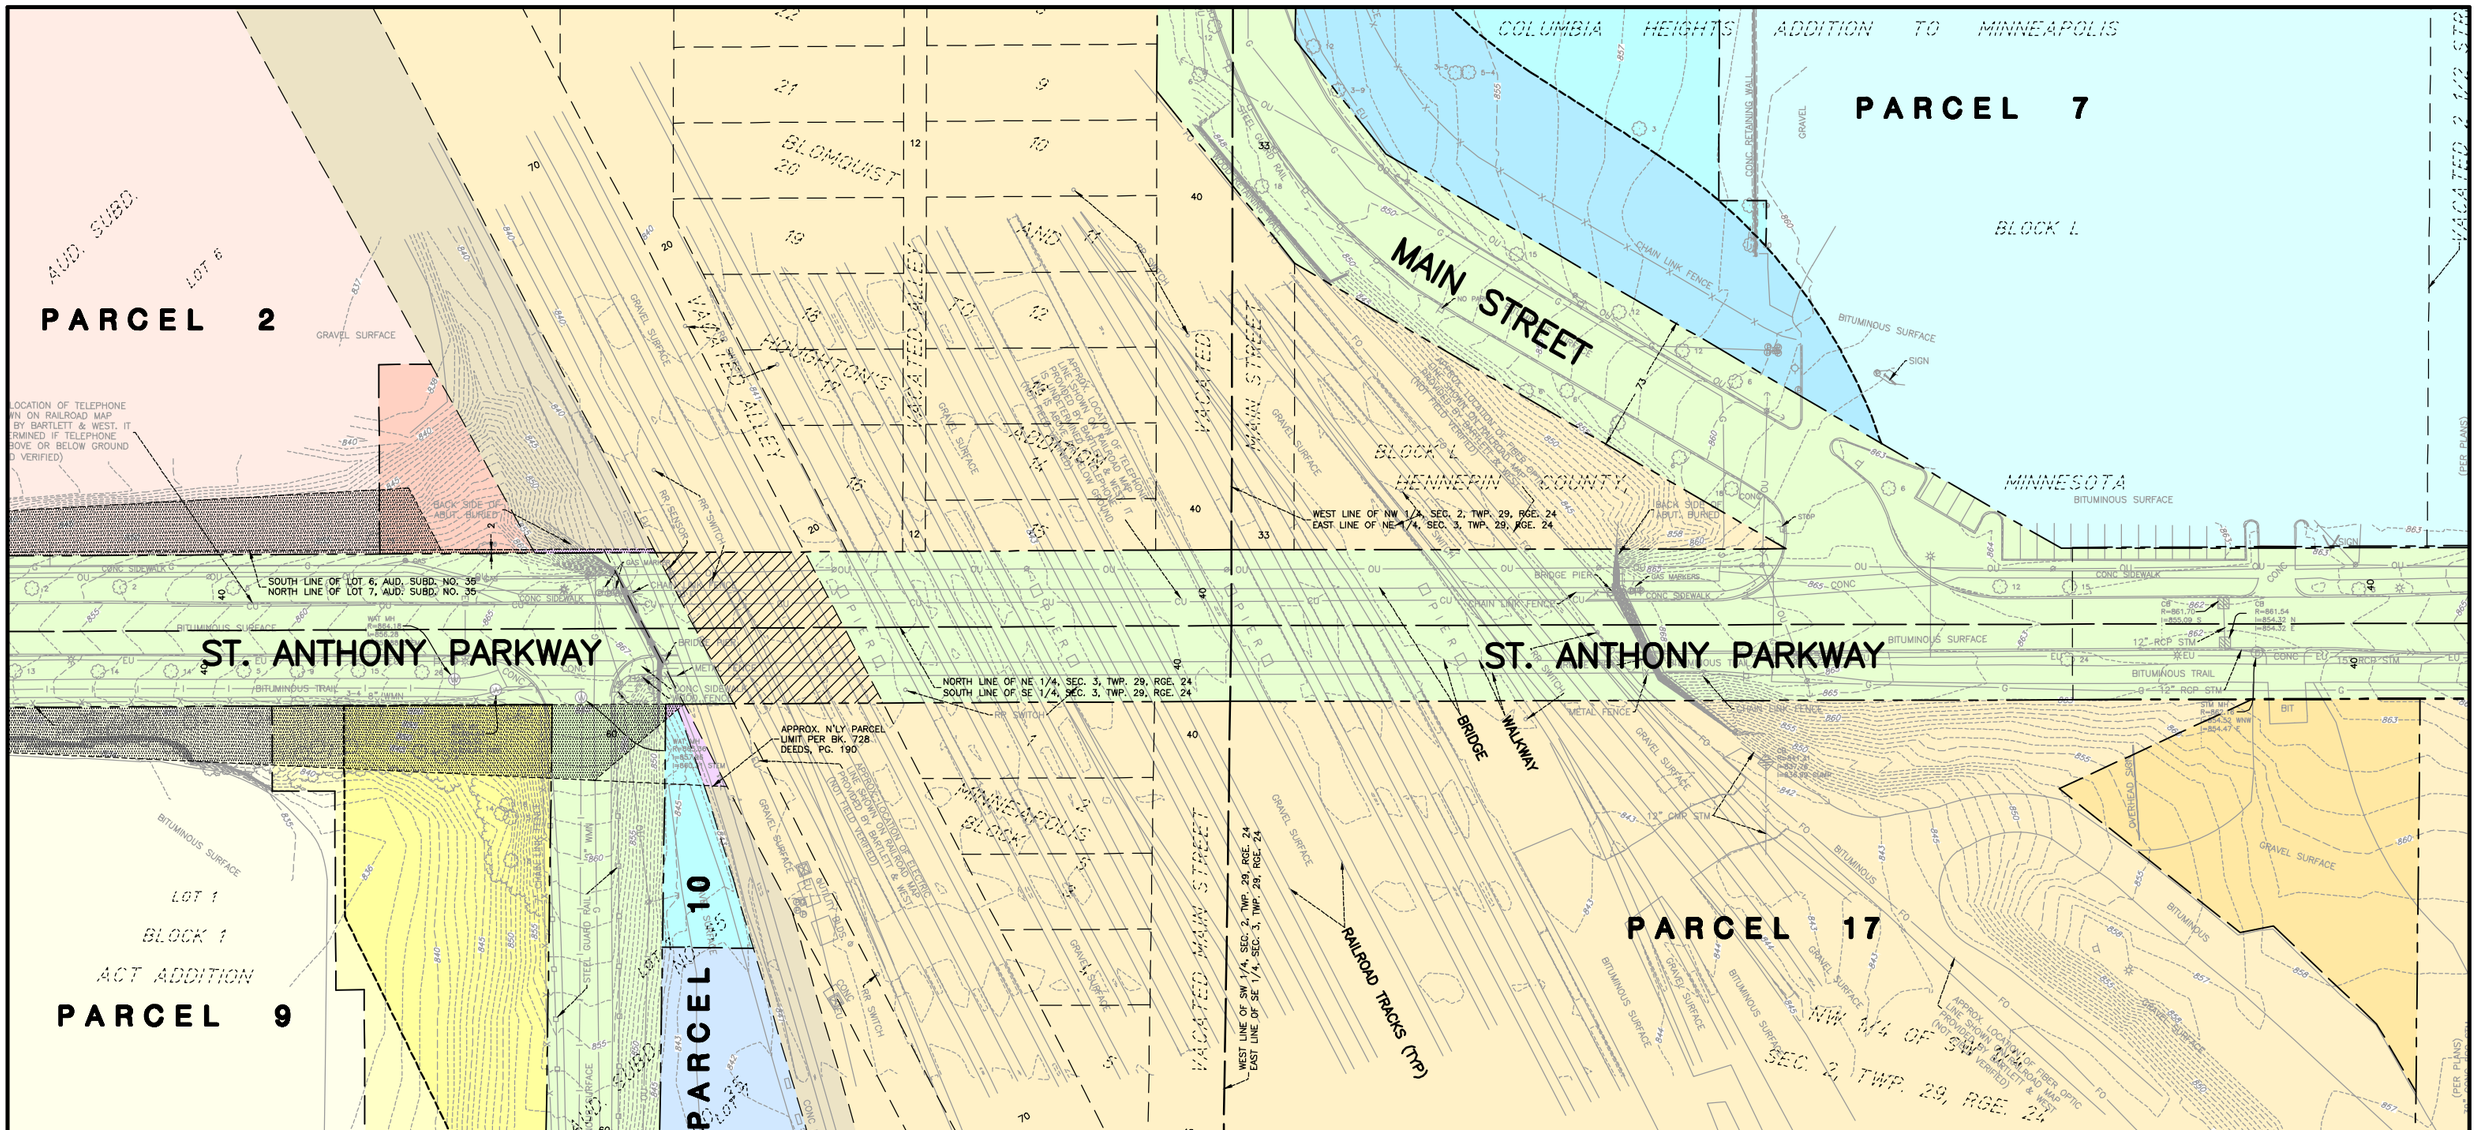

PARCEL 7 / 10 (ELLISSPE22329, LLC / ELLIS PROPERTIES, LLP)

- PROPOSED FEE ACQUISITION
- PROPOSED INGRESS & EGRESS EASEMENT
- PROPOSED TEMPORARY CONSTRUCTION EASEMENT
- REMAINING PARCEL

PARCEL 9 (GUST KEMPF, JR., TRUSTEE)

- PROPOSED FEE ACQUISITION
- PROPOSED TEMPORARY CONSTRUCTION EASEMENT
- REMAINING PARCEL

PARCEL 2 (G&G REAL ESTATE, LLC)

- G&G REAL ESTATE, LLC
- G&G REAL ESTATE, LLC

PARCEL 17 (BNSF RAILROAD)

- PROPOSED TEMPORARY CONSTRUCTION EASEMENT
- REMAINING PARCEL

OTHER

- OWNERSHIP UNCERTAIN
- CITY OF MINNEAPOLIS ROAD RIGHT-OF-WAY
- ST. ANTHONY PARKWAY / BNSF RAILROAD
- PREVIOUSLY OWNED BY N.P.R.R. CO. (BNSF RAILROAD)
- CANADIAN PACIFIC RAILROAD

N

0 40 80
SCALE IN FEET

DRAFT

DATED: 11/1/2013

BRIDGE EXHIBIT
MINNEAPOLIS, MN

BOLTON & MENK, INC.
Consulting Engineers & Surveyors
12224 NICOLLET AVENUE, BURNSVILLE, MN 55337 (952)-890-0509
MANKATO, FAIRMONT, SLEEPY EYE, BURNSVILLE, WILLMAR, CHASKA, RAMSEY, MAPLEWOOD, BAXTER, ROCHESTER, MINNESOTA & AMES, SPENCER, IOWA

ST. ANTHONY PARKWAY
NORTHTOWN BRIDGE

FOR: CITY OF MINNEAPOLIS

©Bolton & Menk, Inc. 2013, All Rights Reserved

I:\MPLS\T11106233\C3D\106233EX5.DWG 11-01-2013 12:42p.m.

I:\MPLS\T11106233\C3D\106233G

JOB NUMBER: T11.106233 FIELD BOOK: SEE FILE DRAWN BY: ERW

FILE NO. 4493 DWG. NO. 3872
S2-T29-R24-23,32
S3-T29-R24-14,41