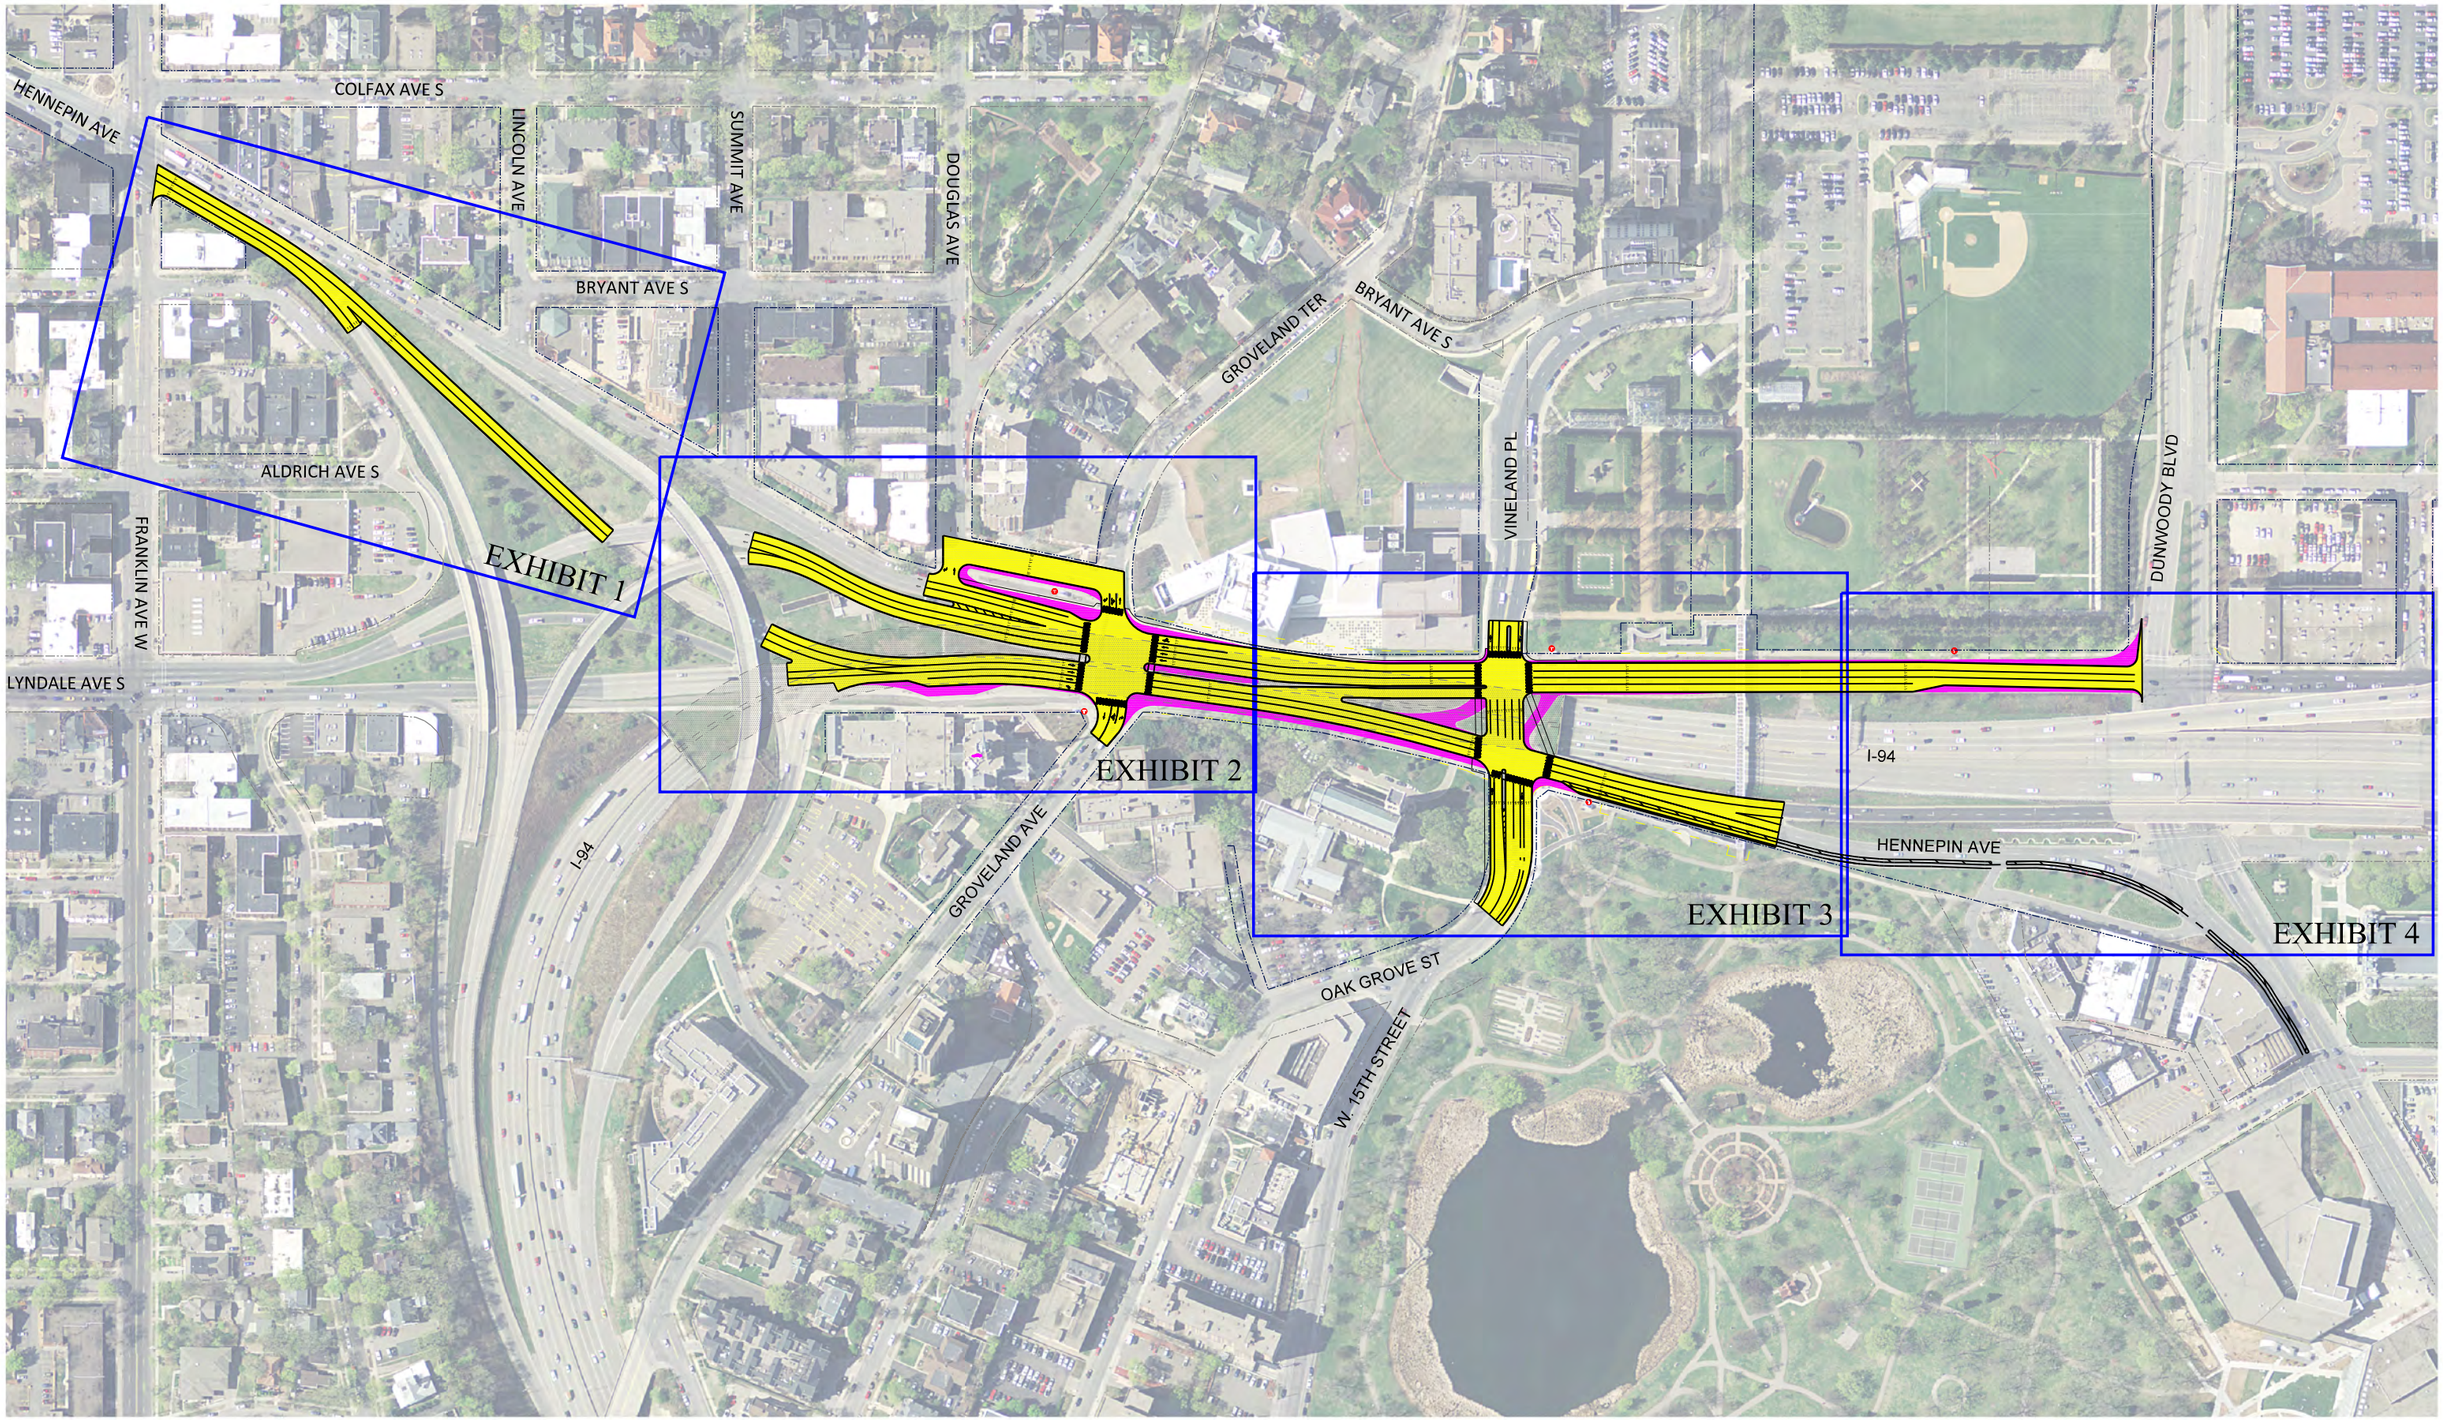

Kimley»Horn

Minneapolis
City of Lakes

0 250
SCALE IN FEET

PRELIMINARY LAYOUT OVERALL EXHIBIT
HENNEPIN/LYNDALE RECONSTRUCTION PROJECT
SEPTEMBER 2014