PROPOSED 26TH AVE PROJECT
CONCEPT B.1

12/15/2014

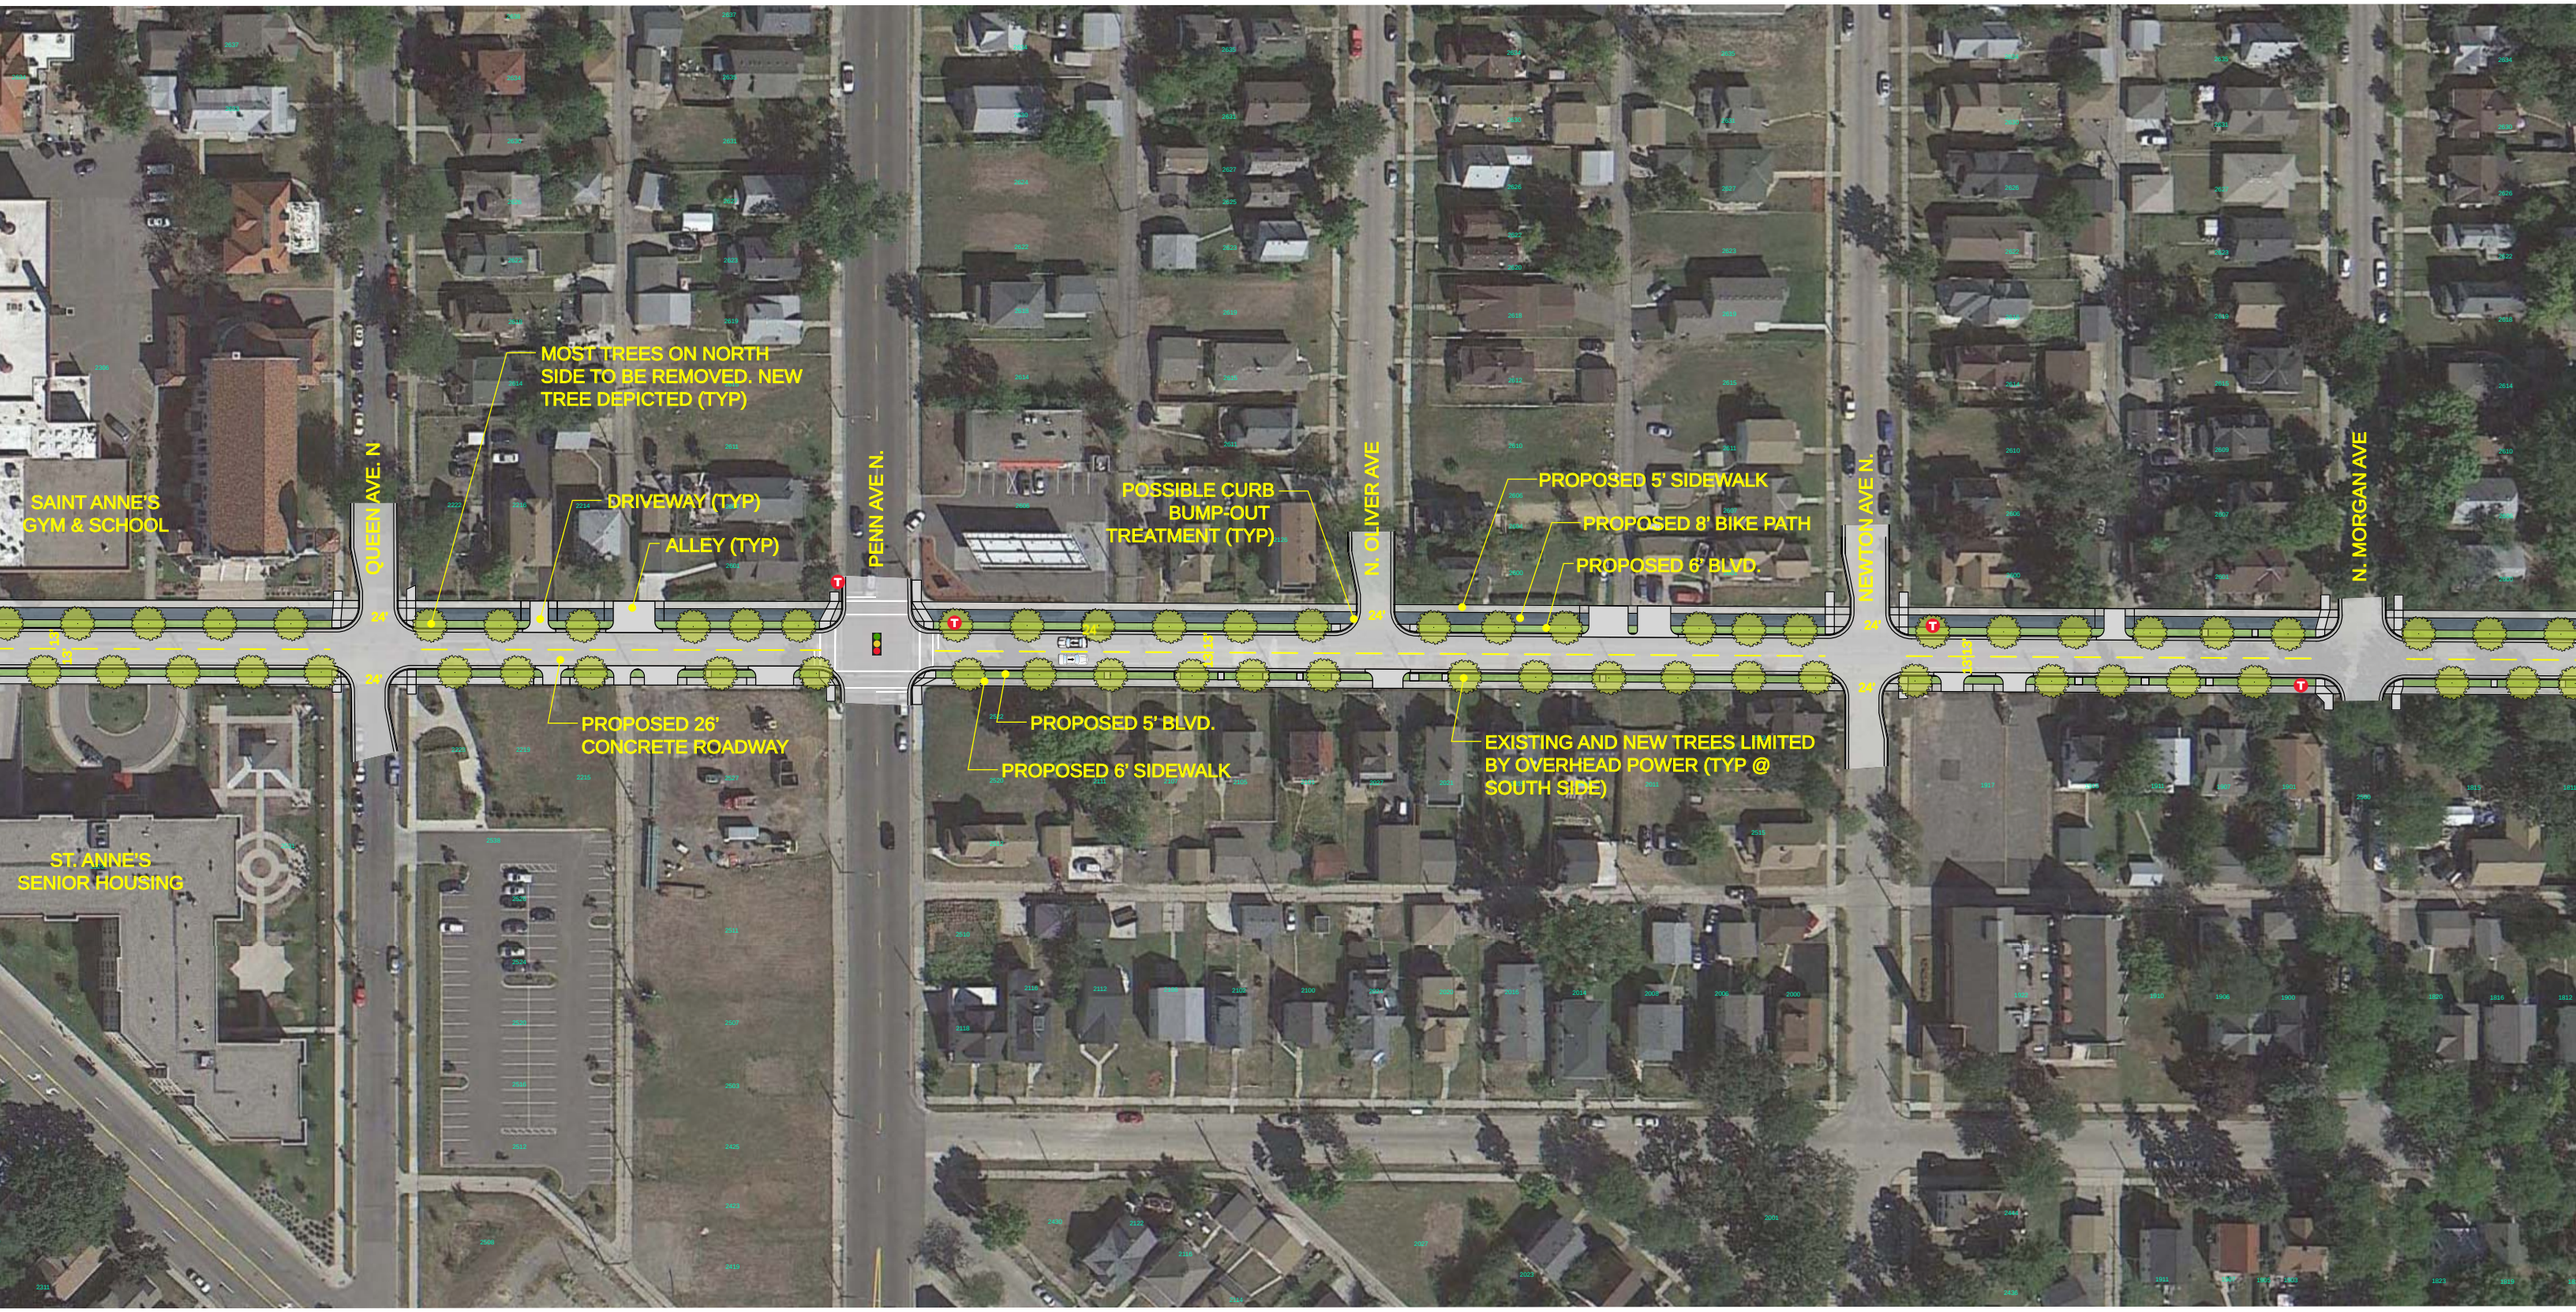

PROPOSED 26TH AVE PROJECT
CONCEPT B.1

12/15/2014

PROPOSED 26TH AVE PROJECT
CONCEPT B.1

12/15/2014

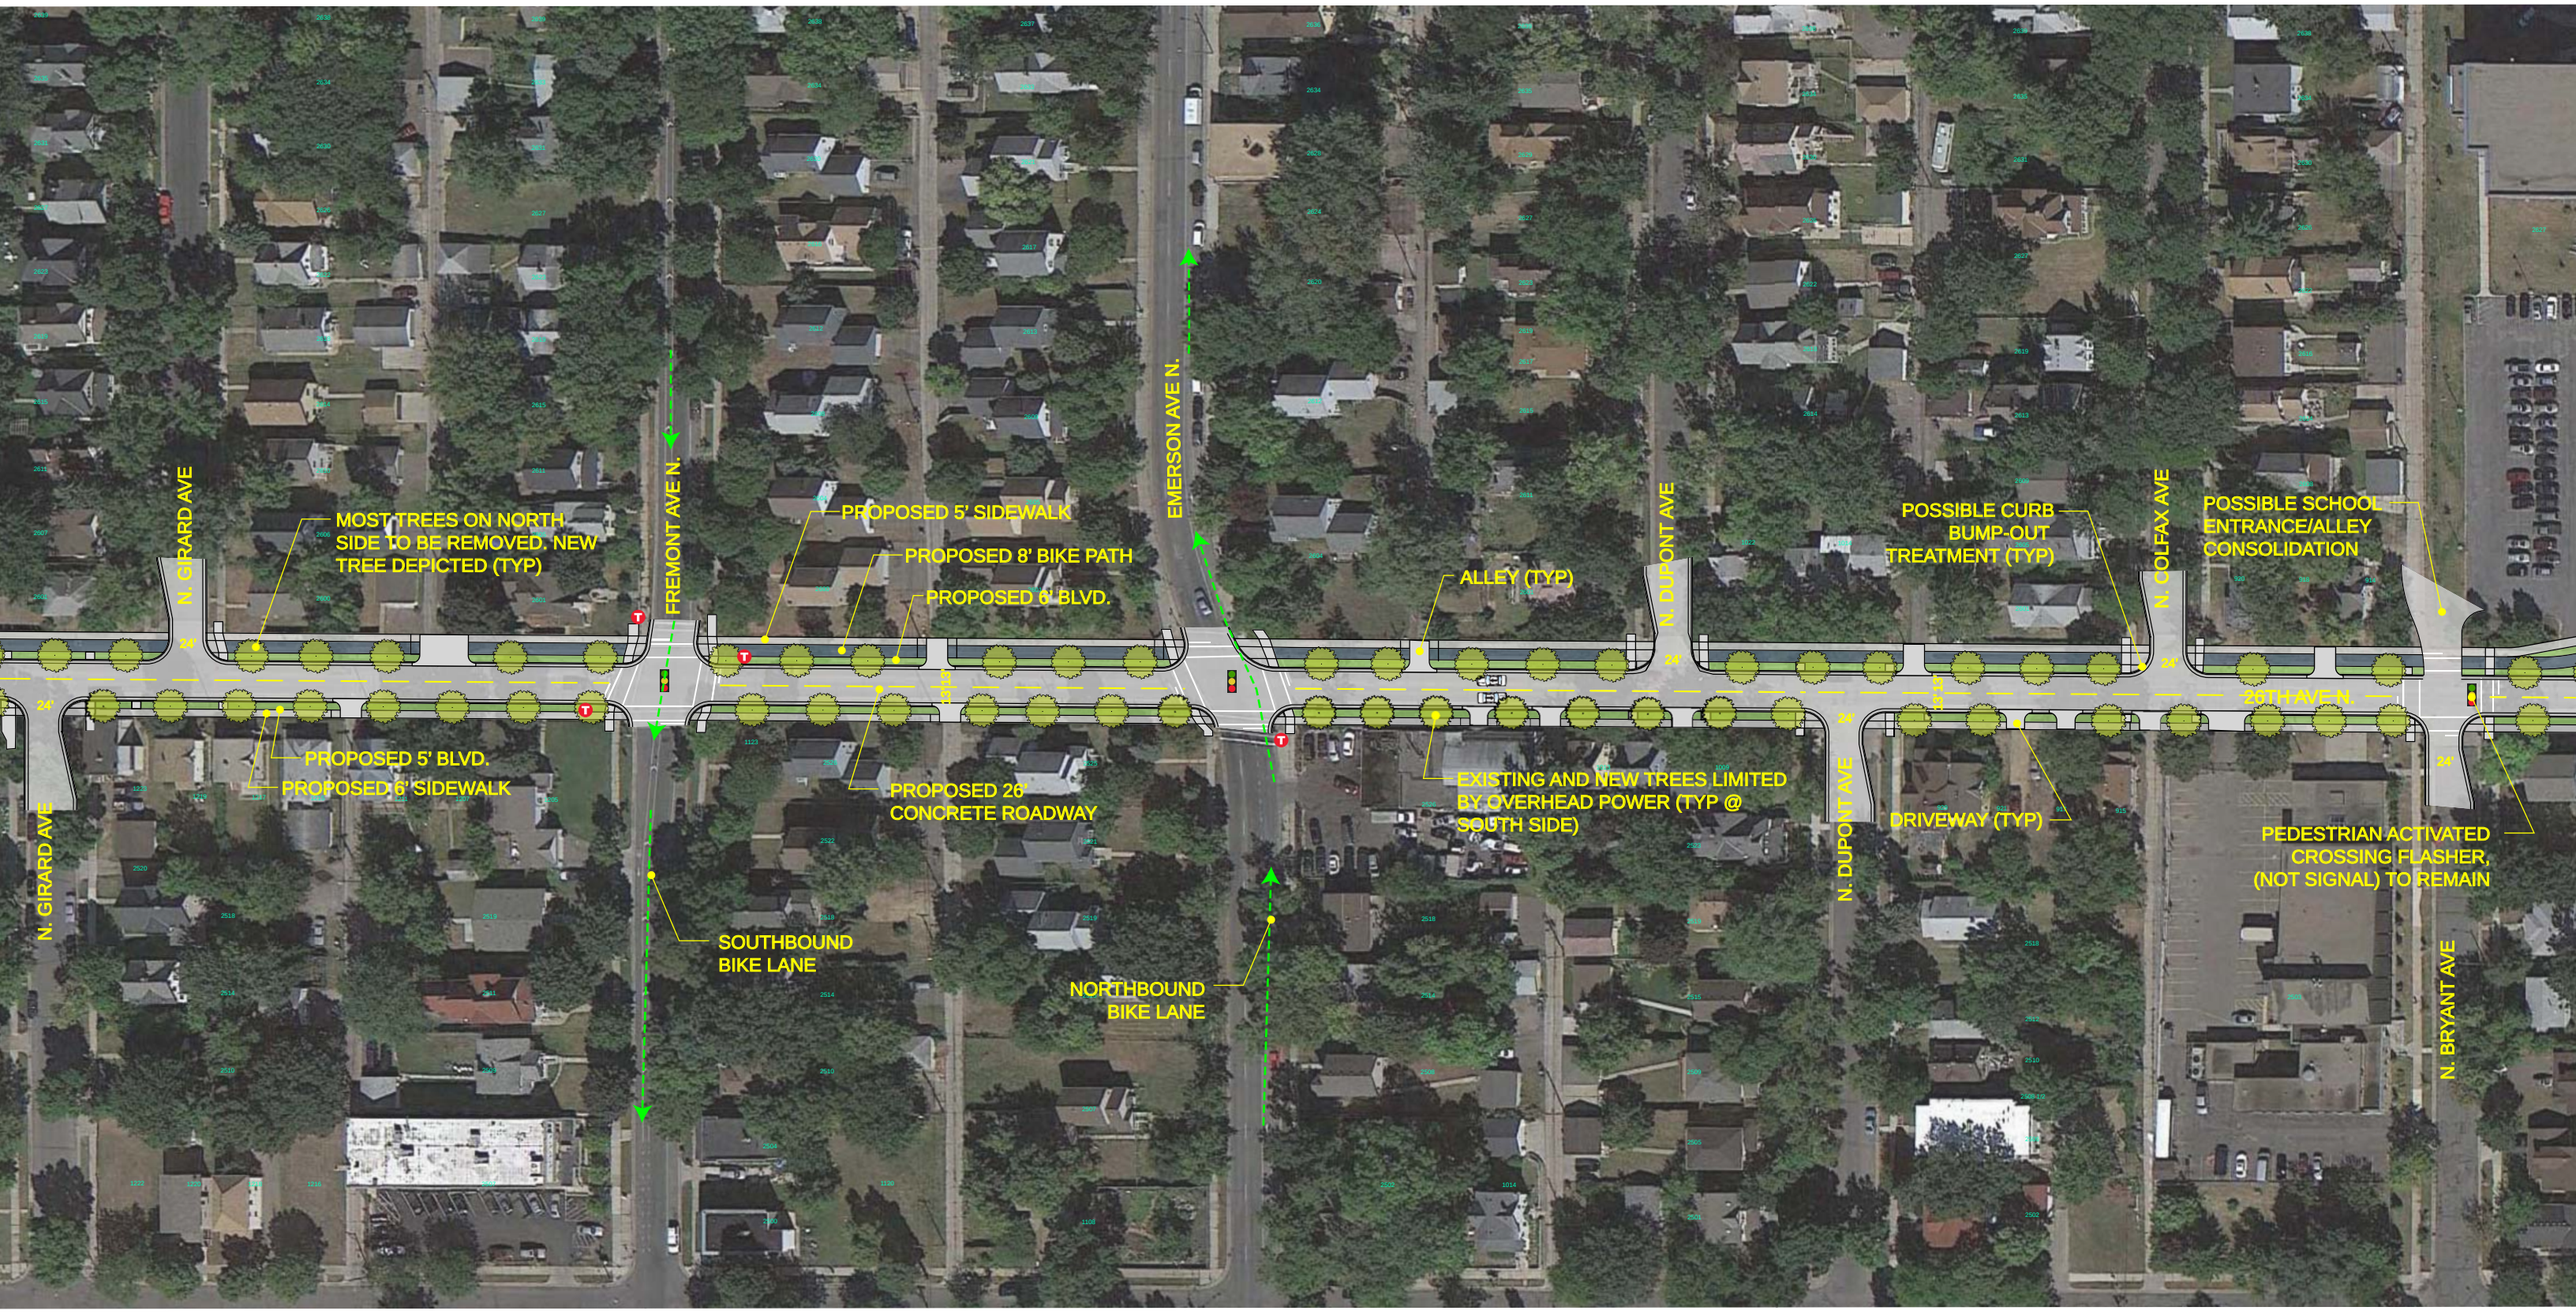

PROPOSED 26TH AVE PROJECT
CONCEPT B.1

12/15/2014

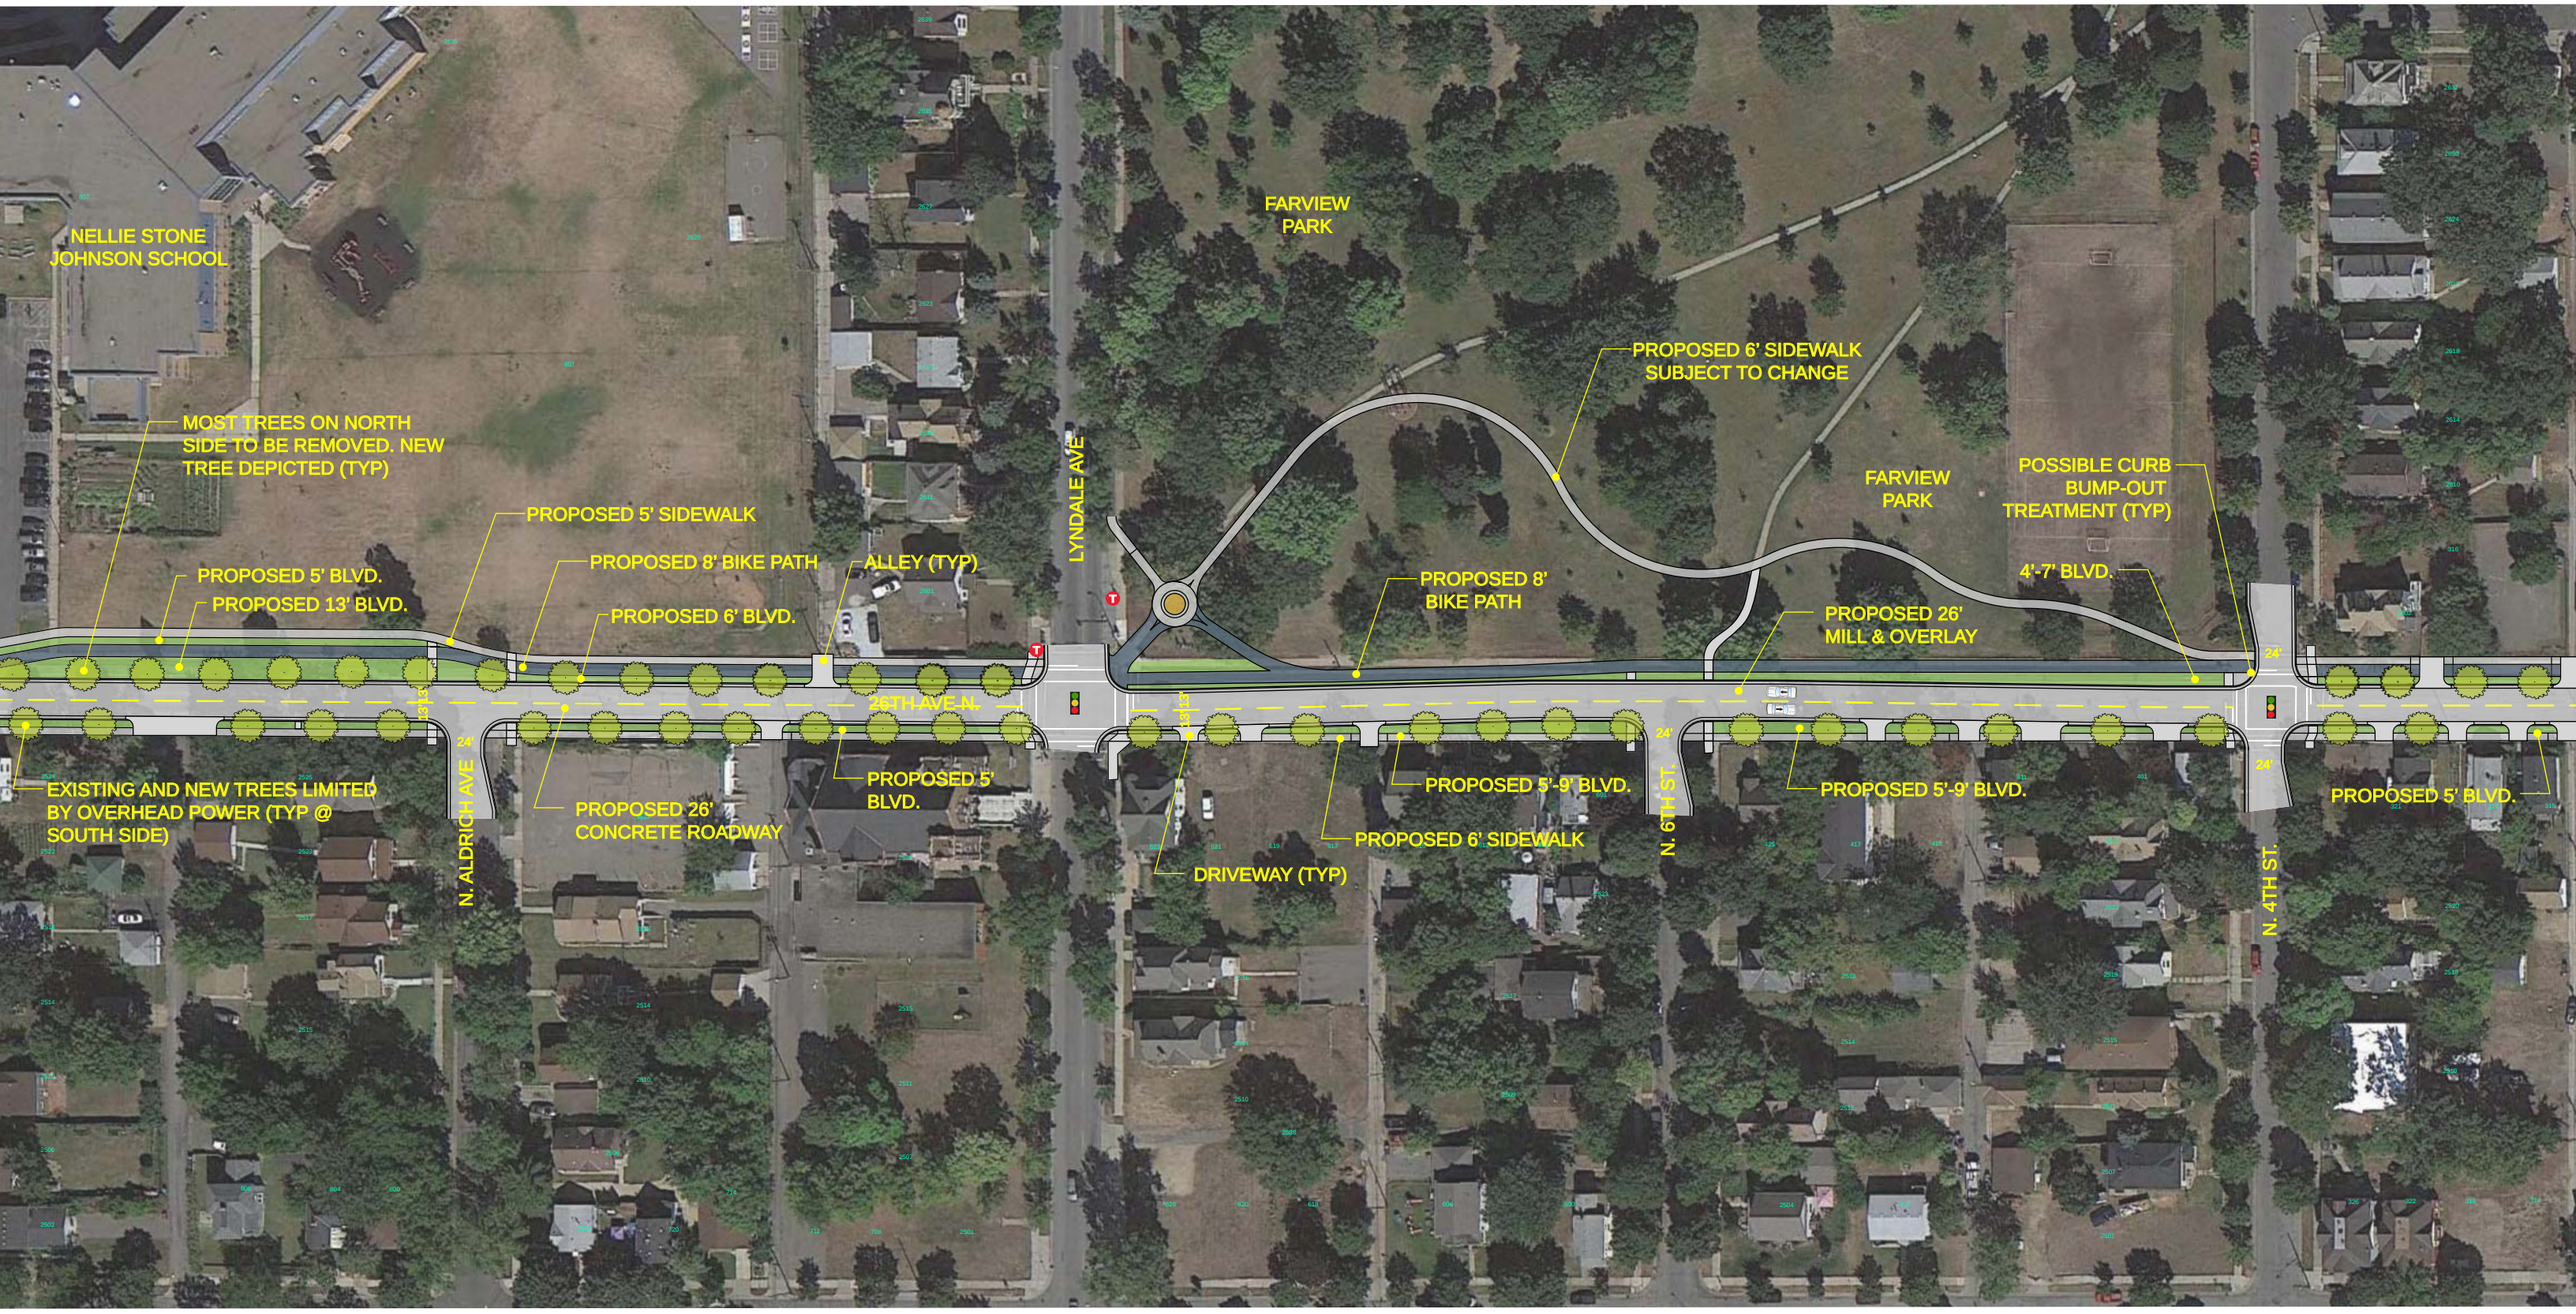

PROPOSED 26TH AVE PROJECT
CONCEPT B.1

12/15/2014

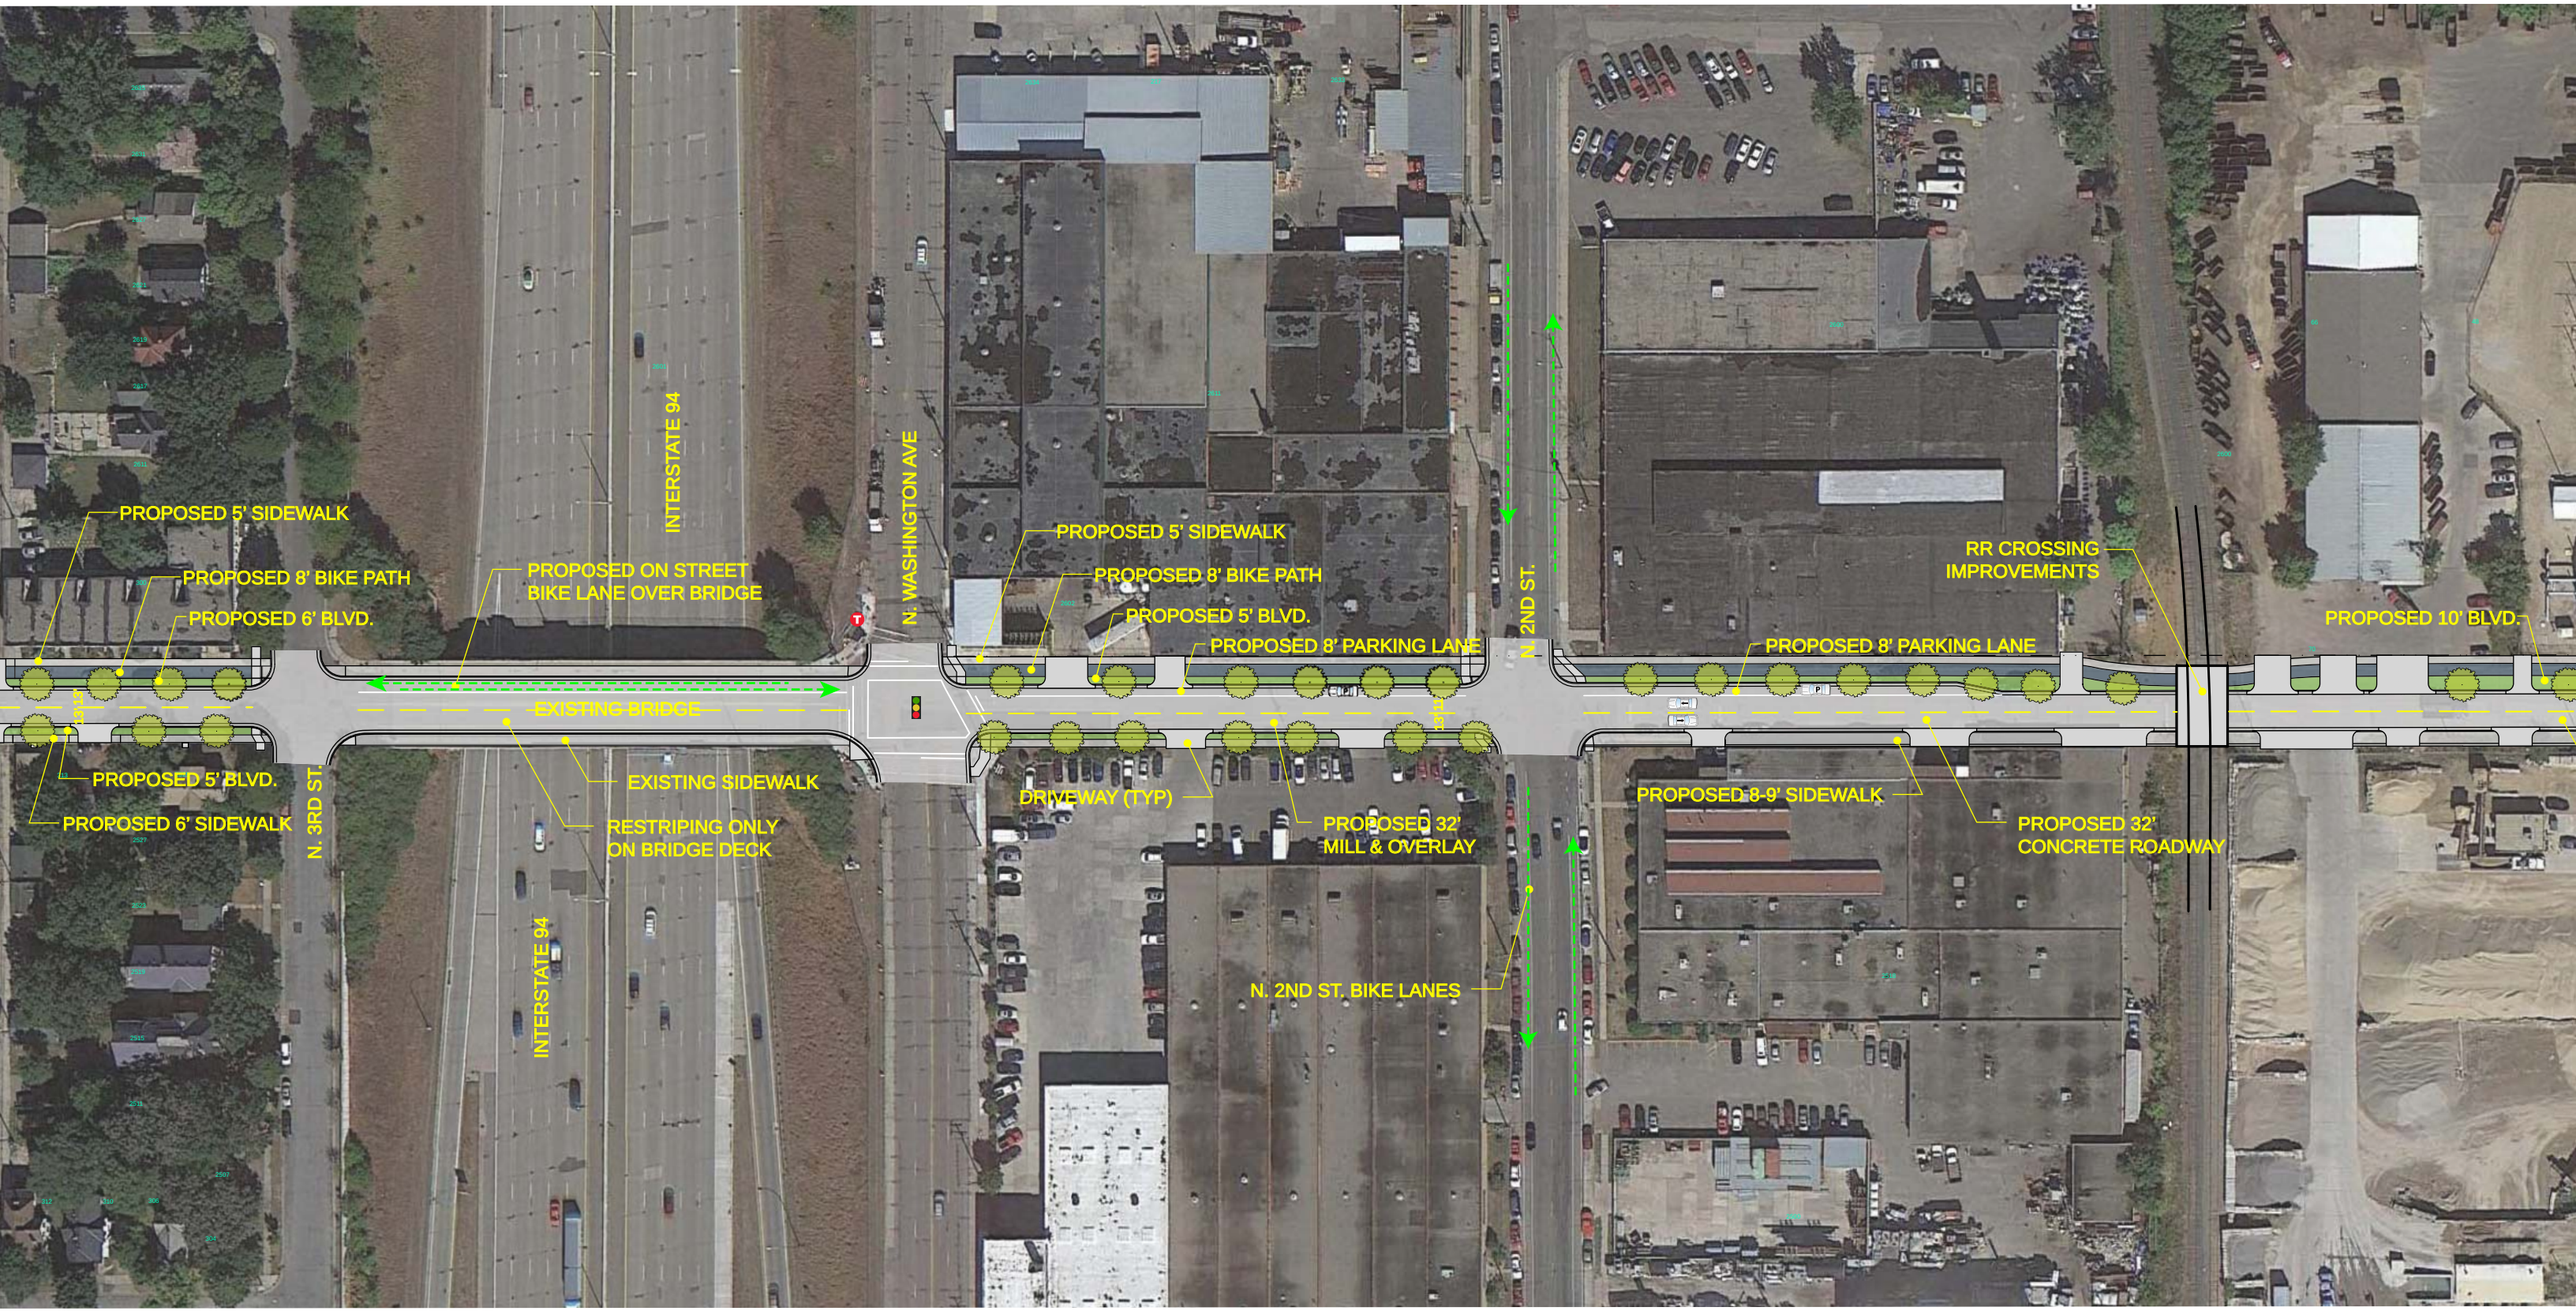

PROPOSED 26TH AVE PROJECT
CONCEPT B.1

12/15/2014

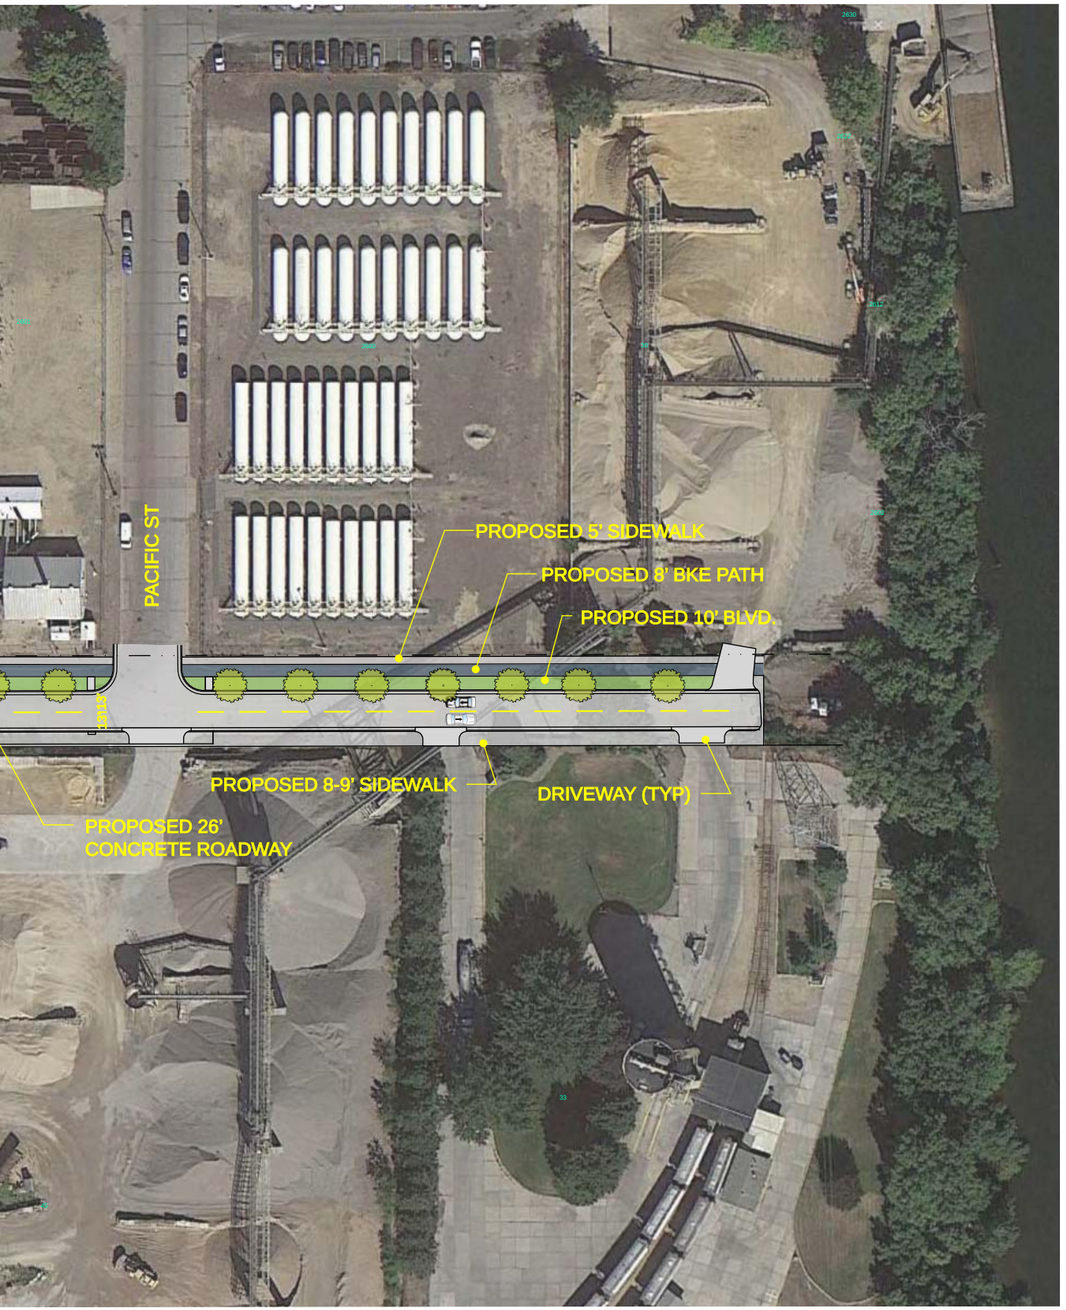

PROPOSED 26TH AVE PROJECT
CONCEPT B.1

12/15/2014