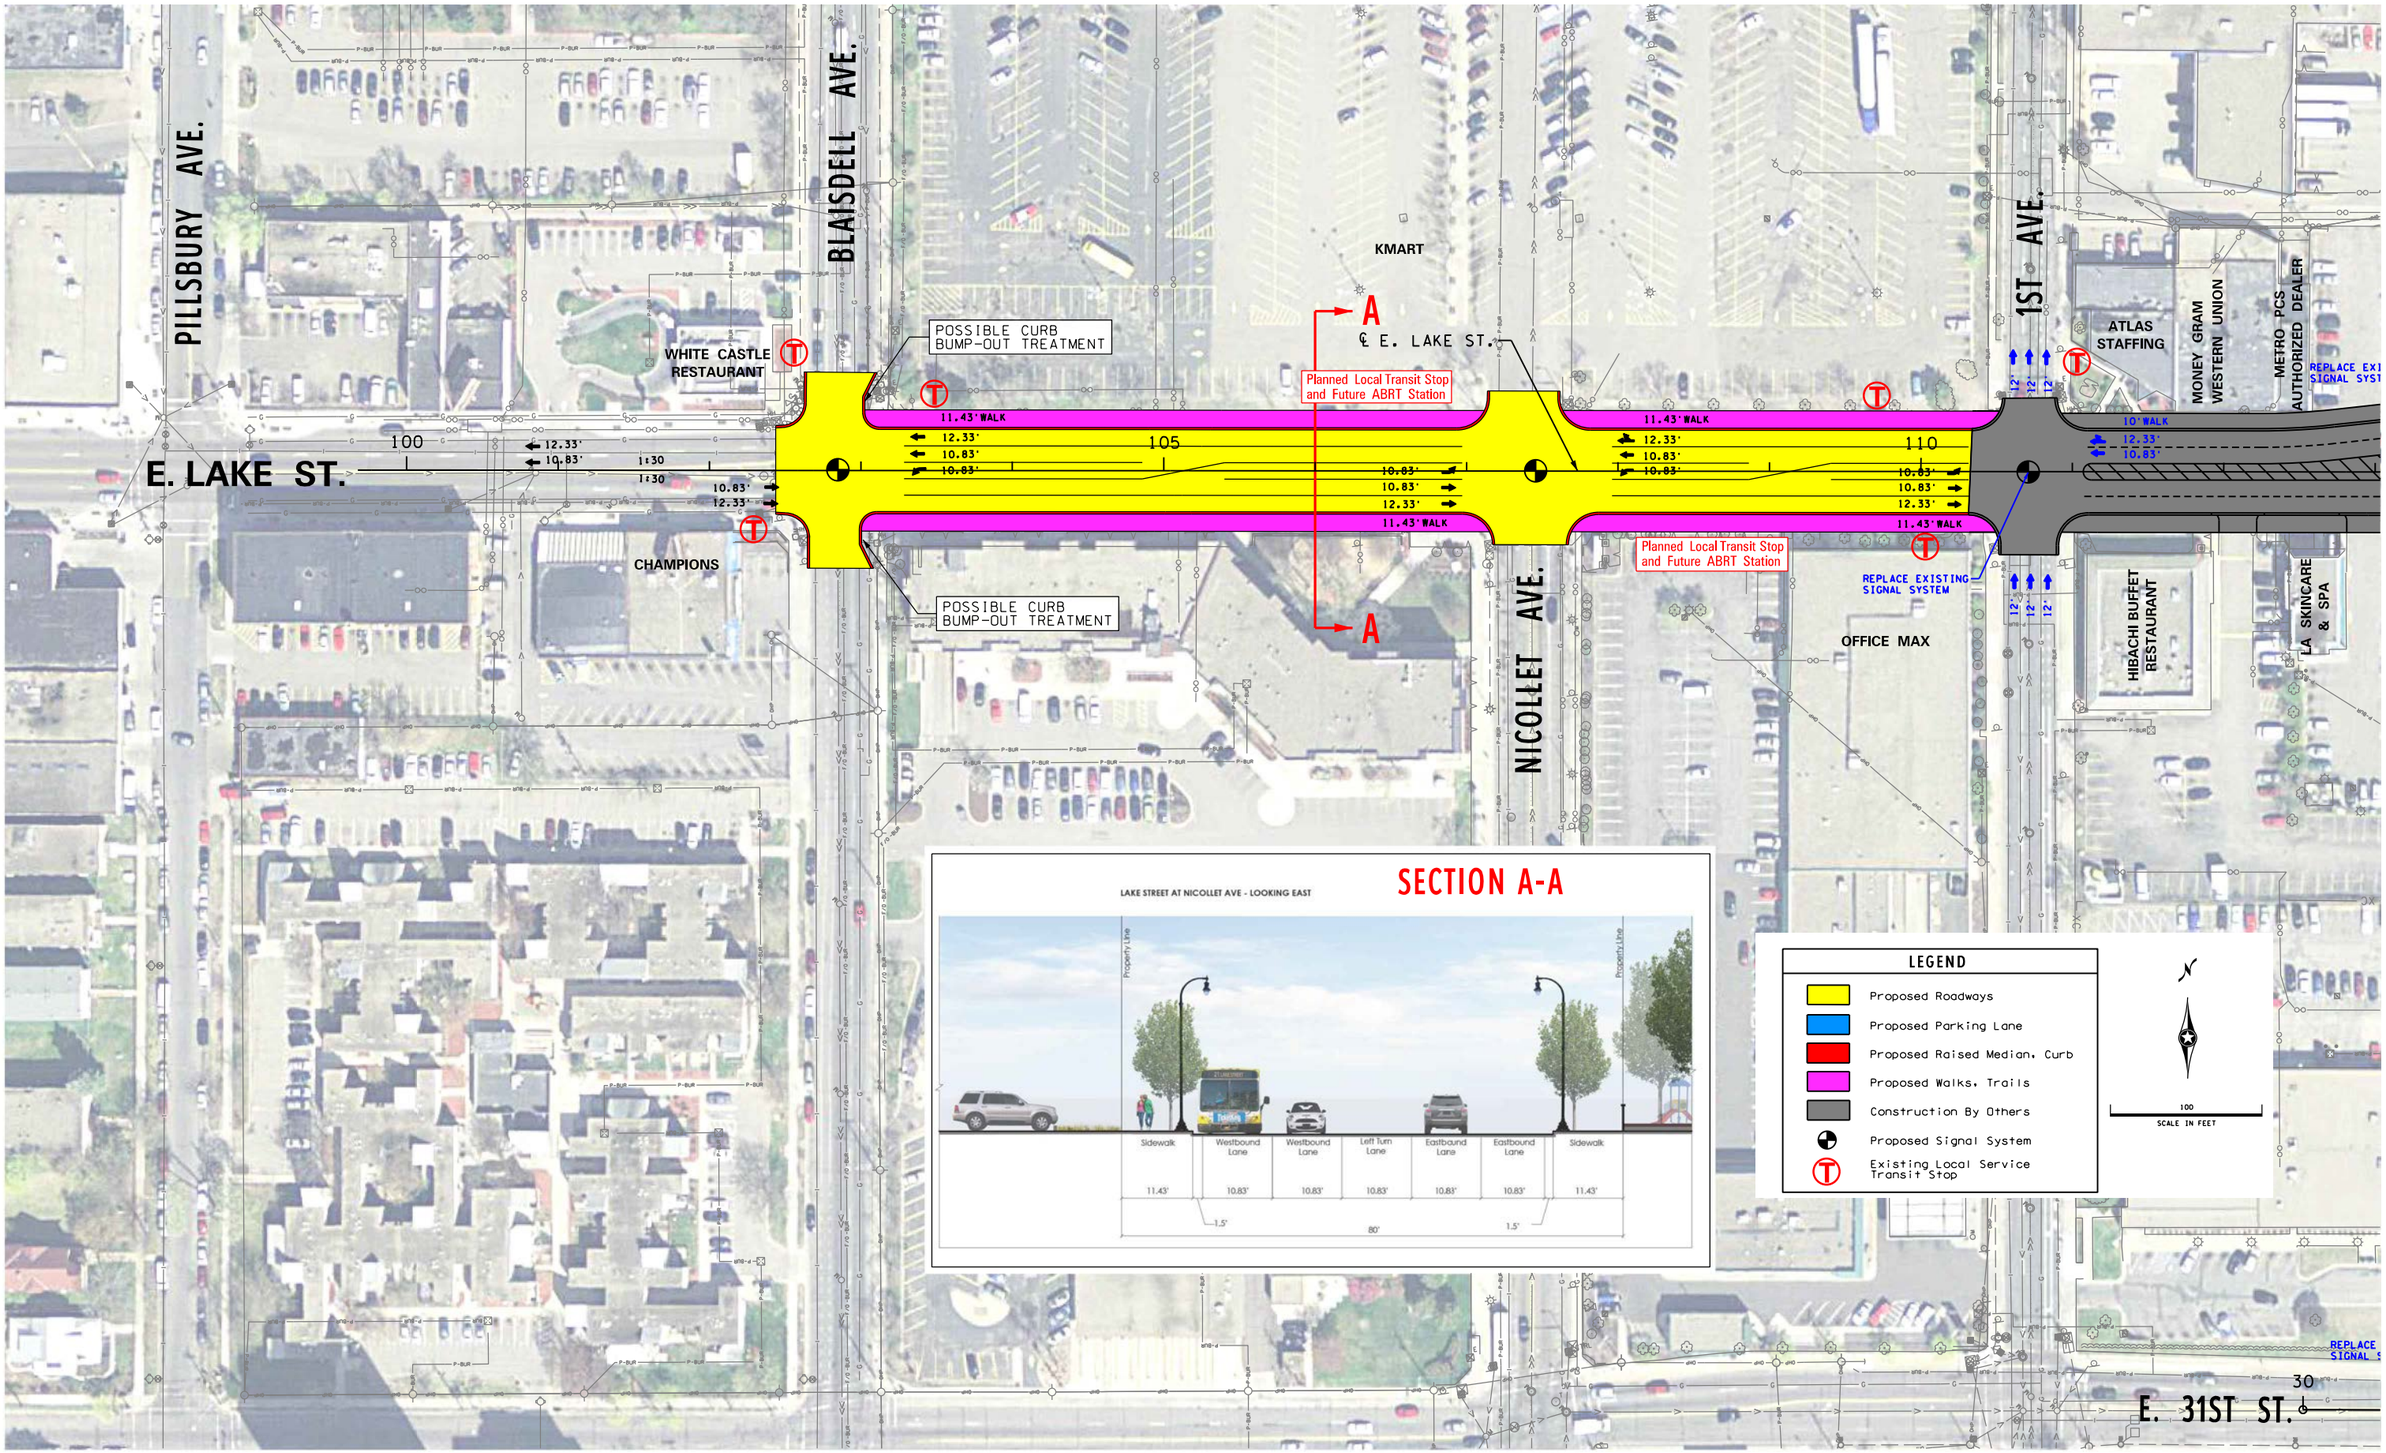
PILLSBURY AVE.
BLAISDELL AVE.
NICOLLET AVE.
1ST AVE.
E. LAKE ST.
E. 31ST ST.
KMART
WHITE CASTLE RESTAURANT
CHAMPIONS
OFFICE MAX
ATLAS STAFFING
MONEY GRAM WESTERN UNION
METRO PCS AUTHORIZED DEALER
HIBACHI BUFFET RESTAURANT
LA SKINCARE & SPA
POSSIBLE CURB BUMP-OUT TREATMENT
Planned Local Transit Stop and Future ABRT Station
REPLACE EXISTING SIGNAL SYSTEM
11.43' WALK
10' WALK
12.33'
10.83'
12'
100
105
110
A
SECTION A-A
LAKE STREET AT NICOLLET AVE - LOOKING EAST
Property Line
Sidewalk
Westbound Lane
Westbound Lane
Left Turn Lane
Eastbound Lane
Eastbound Lane
Sidewalk
11.43'
10.83'
10.83'
10.83'
10.83'
10.83'
11.43'
1.5'
80'
1.5'
LEGEND
Proposed Roadways
Proposed Parking Lane
Proposed Raised Median, Curb
Proposed Walks, Trails
Construction By Others
Proposed Signal System
Existing Local Service Transit Stop
N
100
SCALE IN FEET

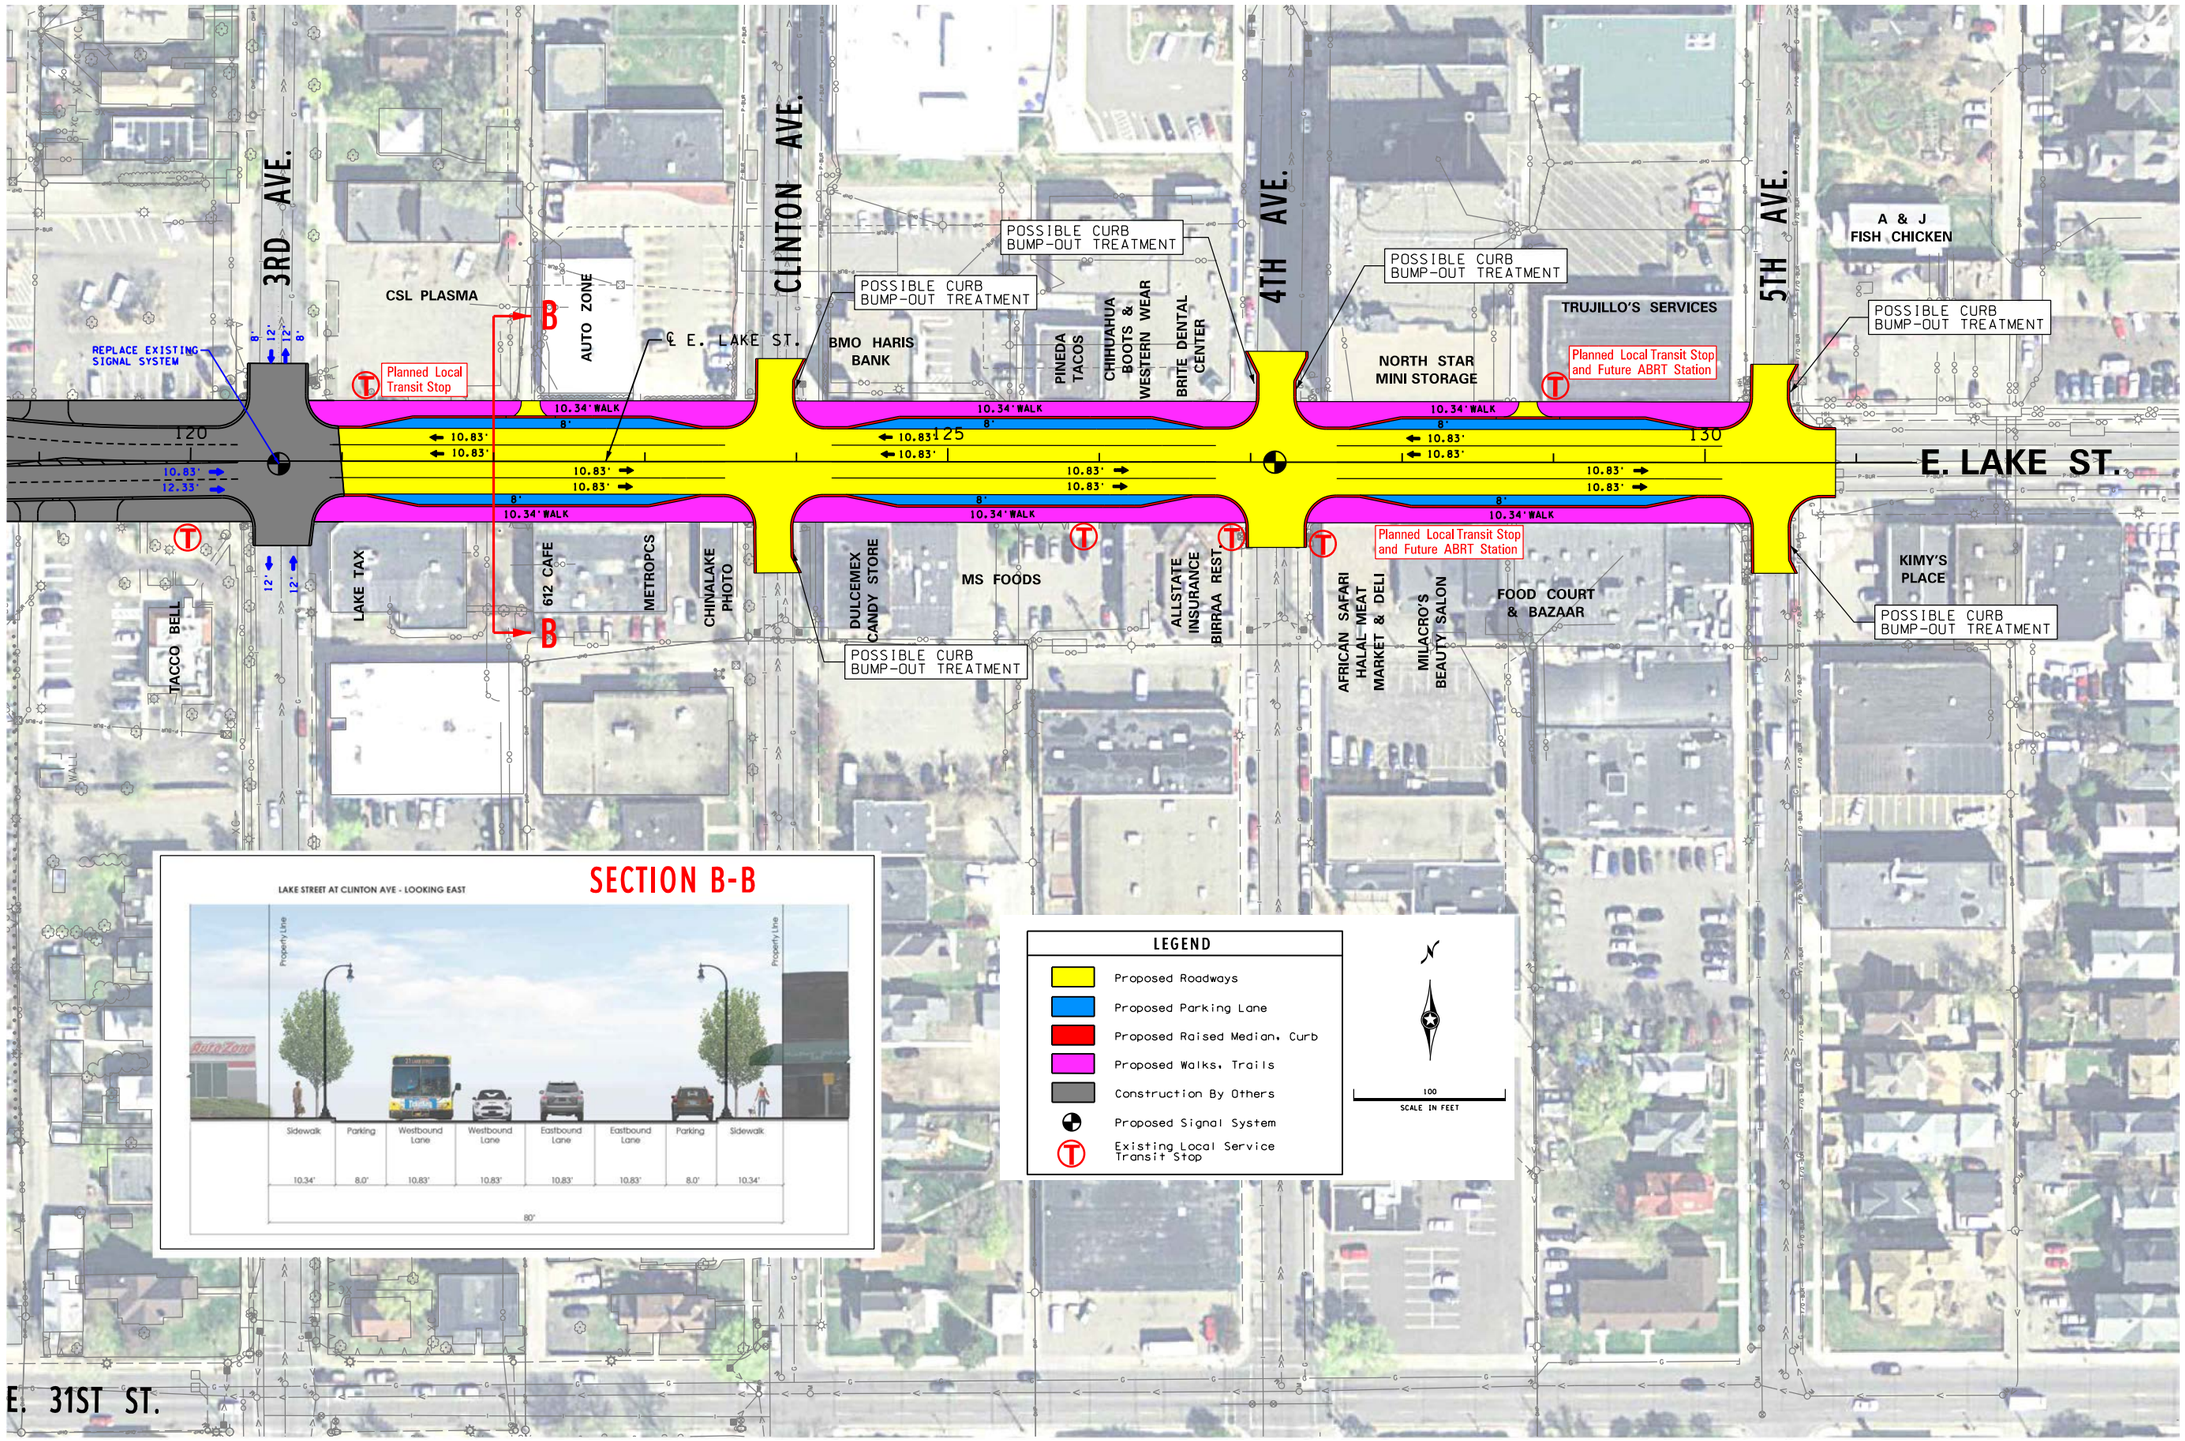
3RD AVE.
CLINTON AVE.
4TH AVE.
5TH AVE.
E. LAKE ST.
E. 31ST ST.
CSL PLASMA
AUTO ZONE
BMO HARIS BANK
PINEDA TACOS
CHIHUAHUA BOOTS & WESTERN WEAR
BRITE DENTAL CENTER
NORTH STAR MINI STORAGE
TRUJILLO'S SERVICES
A & J FISH CHICKEN
KIMY'S PLACE
TACCO BELL
LAKE TAX
612 CAFE
METROPCS
CHINALAKE PHOTO
DULCEMEX CANDY STORE
MS FOODS
ALLSTATE INSURANCE
BIRRAA REST
AFRICAN SAFARI HALAL MEAT MARKET & DELI
MILACRO'S BEAUTY SALON
FOOD COURT & BAZAAR
REPLACE EXISTING SIGNAL SYSTEM
Planned Local Transit Stop
Planned Local Transit Stop and Future ABRT Station
POSSIBLE CURB BUMP-OUT TREATMENT
10.34' WALK
8'
10.83'
12.33'
12'
120
125
130
B
SECTION B-B
LAKE STREET AT CLINTON AVE - LOOKING EAST
Property Line
Sidewalk
Parking
Westbound Lane
Eastbound Lane
10.34'
8.0'
10.83'
80'
LEGEND
Proposed Roadways
Proposed Parking Lane
Proposed Raised Median, Curb
Proposed Walks, Trails
Construction By Others
Proposed Signal System
Existing Local Service Transit Stop
N
100
SCALE IN FEET