Exhibit A

AREA WITHIN RIGHT OF WAY
AND PROPOSED FENCE=

2262.60 sq. ft. or 0.05 acres

LOCATION SURVEY OF A PORTION OF MIDTOWN GREENWAY (29th STREET CORRIDOR) FOR HENN. CO. REGIONAL RAILROAD AUTHORITY

0 10 20
SCALE IN FEET

CSP 490 AUGUST, 2002

A NORTH BEARING ON THIS SURVEY IS GRID NORTH AS BASED UPON THE MINNESOTA COORDINATE SYSTEM, SOUTHERN ZONE, NAD 1983.

WILLIAM P. BROWN
ACTING HENNEPIN COUNTY S

I hereby certify that this sur
by me or under my direct super
this 20th day of August
and that I am a duly Registere
under the laws of the State of
Phillip A. Maleck Registered
Minnesota License Number 17025
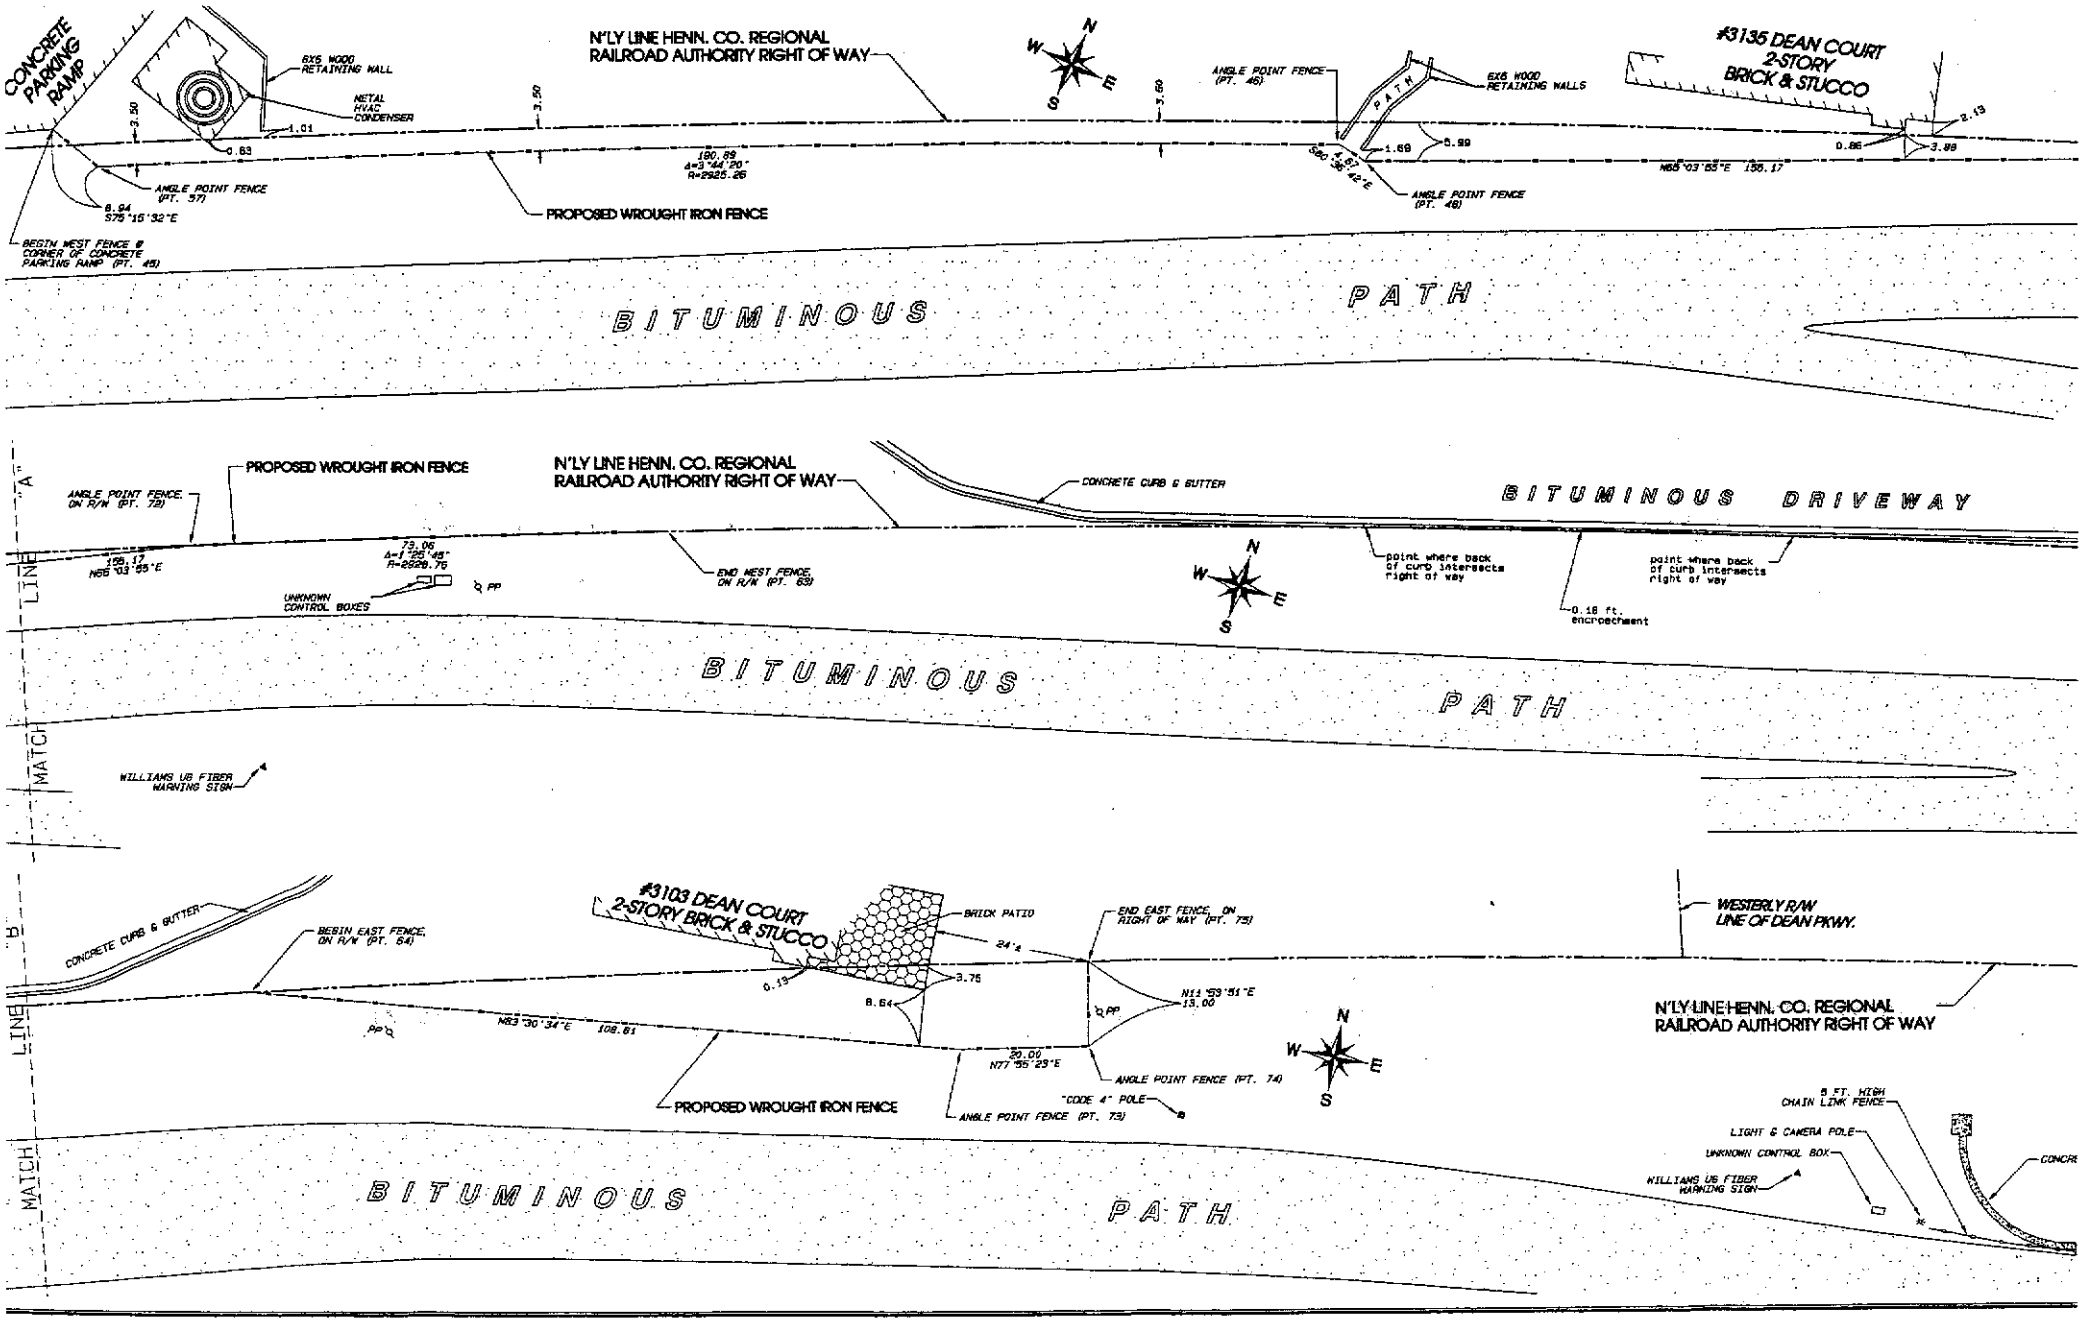
This Survey is subject to any
disclosed by a full and accura