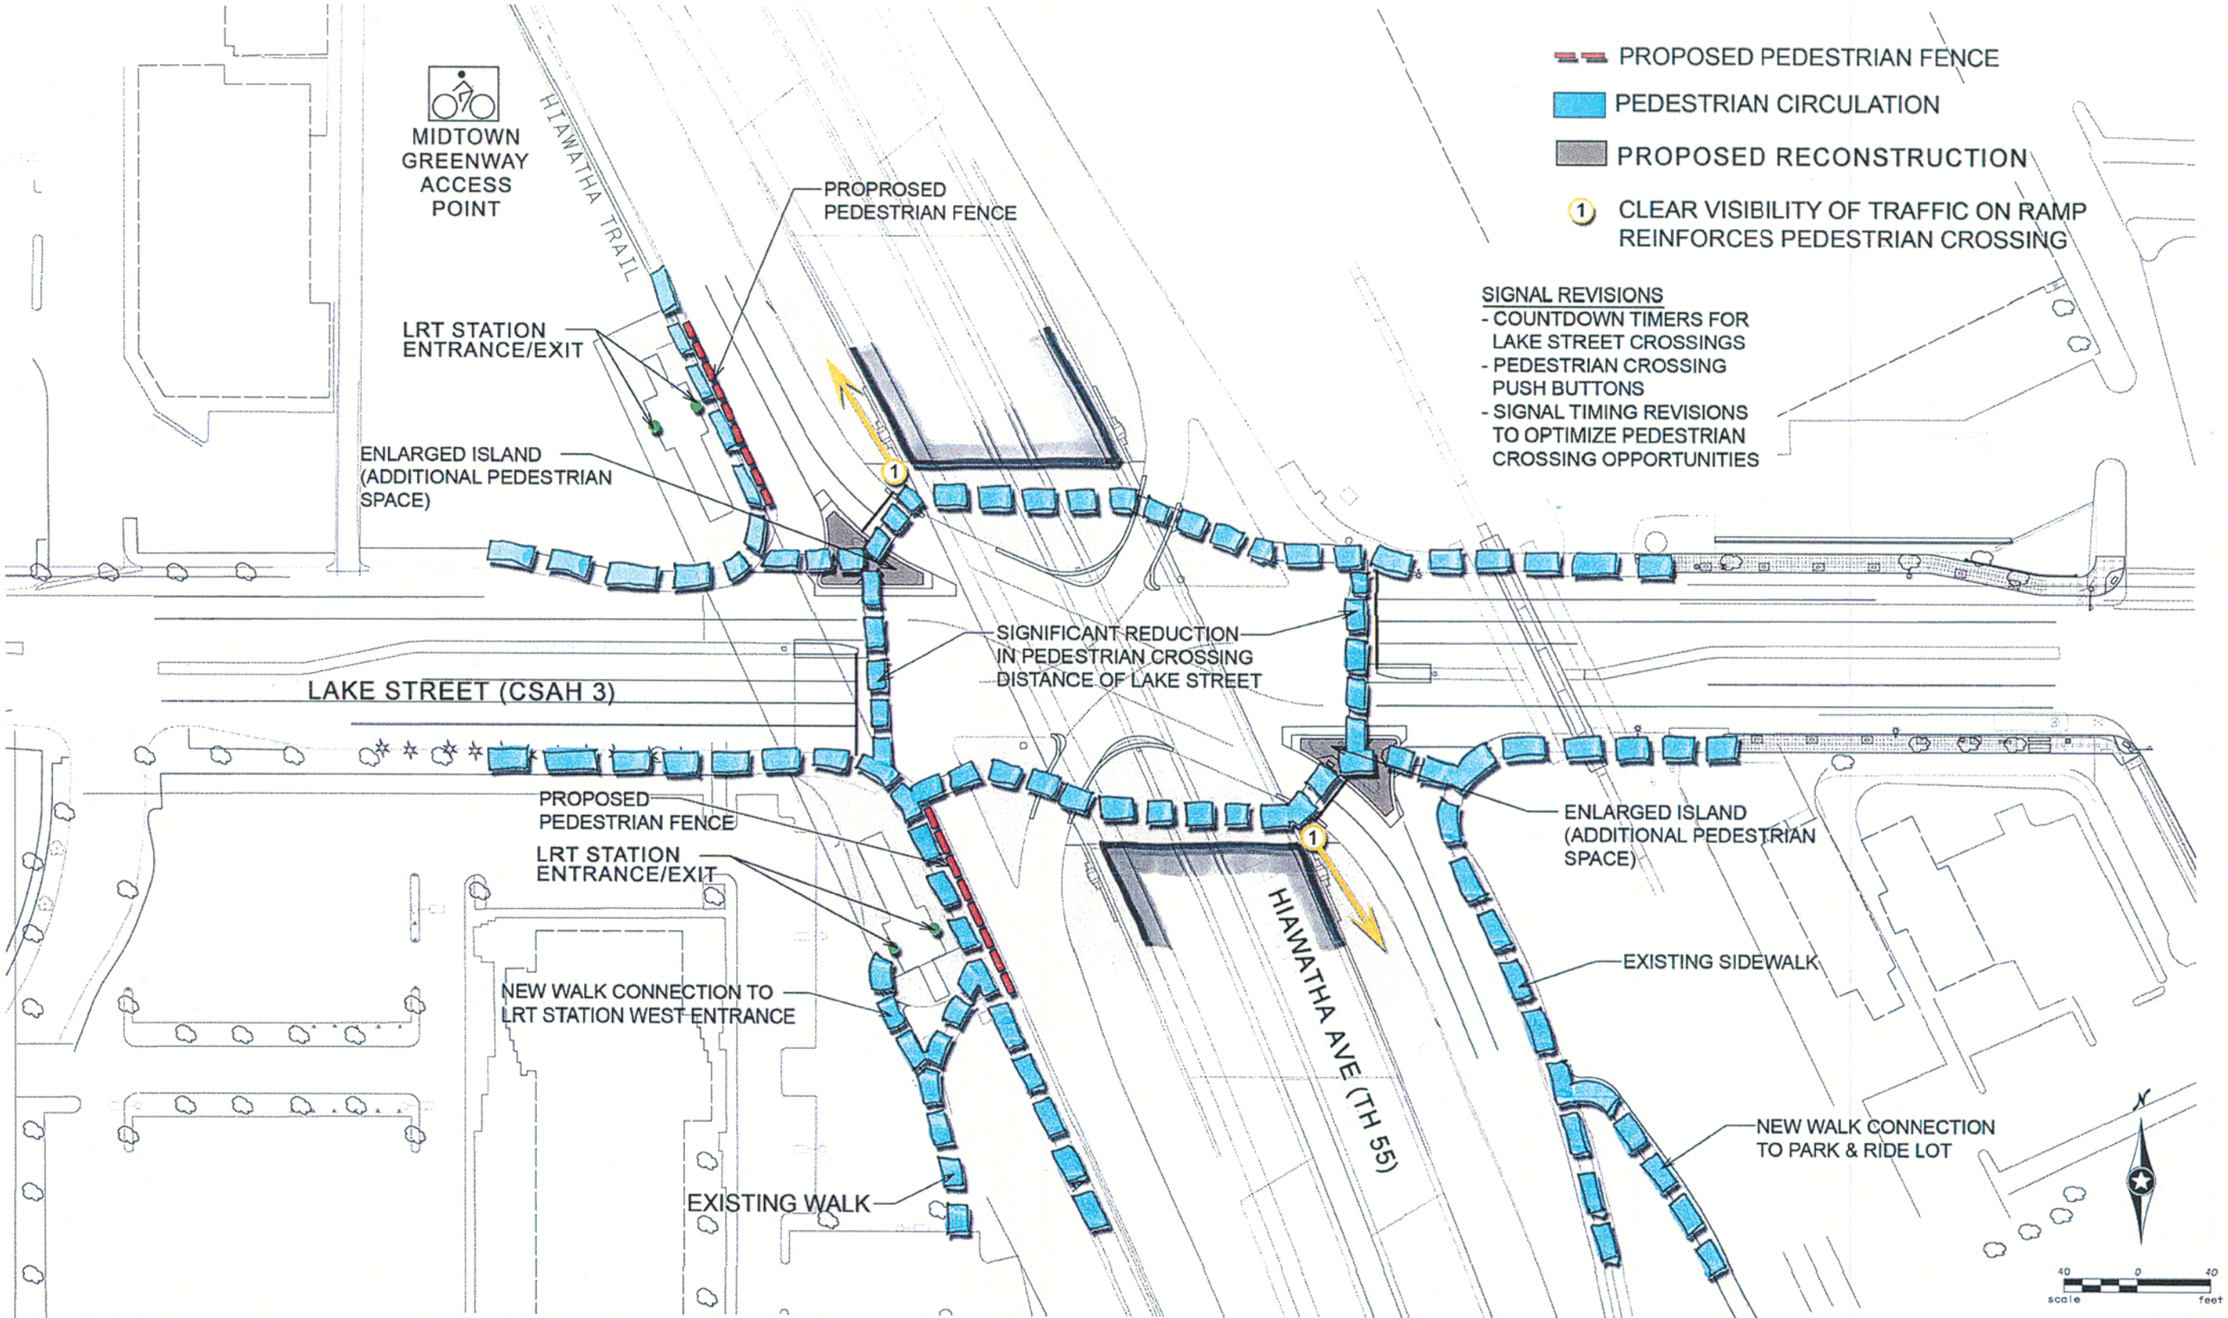

SRF Consulting Group, Inc.

close landscape architecture

LIGHTING DESIGNERS Schuler Shook

PEDESTRIAN CIRCULATION

Hi-Lake Pedestrian Connectivity Project

Hennepin County Public Works – Department of Transportation

November 20, 2006