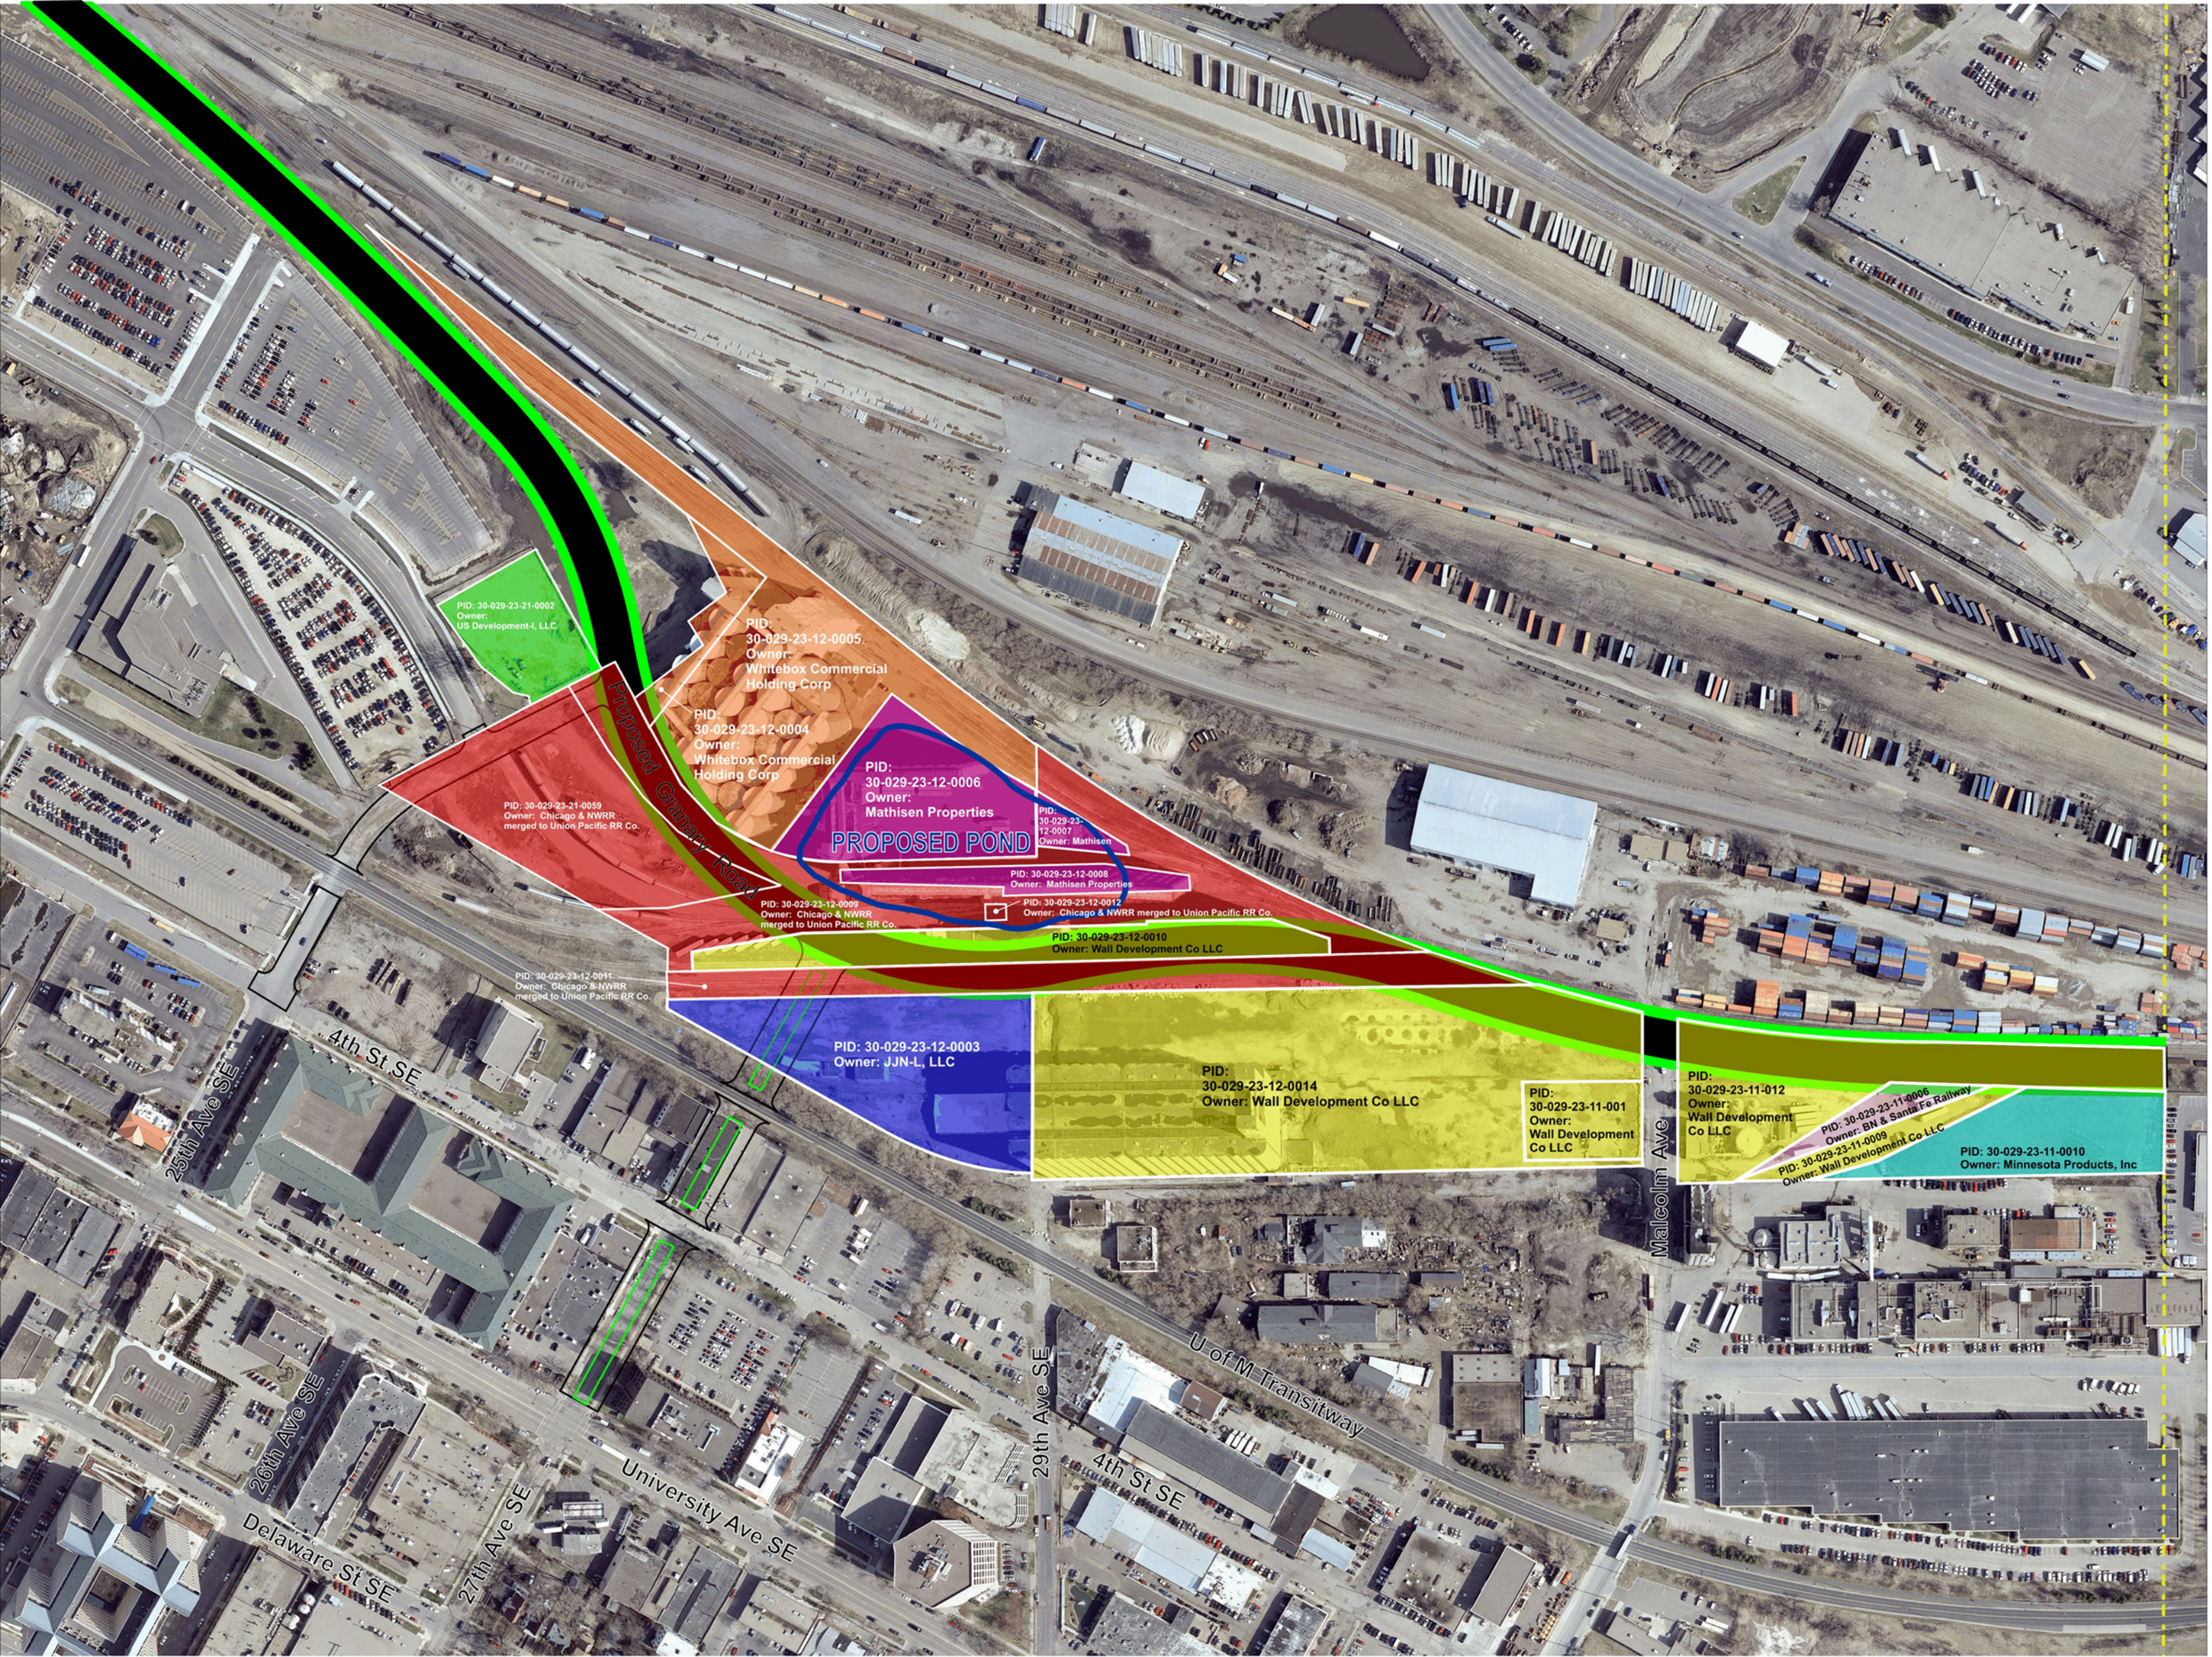
PID: 30-029-23-21-0002
Owner:
US Development-I, LLC
PID:
30-029-23-12-0005
Owner:
Whitebox Commercial
Holding Corp
PID:
30-029-23-12-0004
Owner:
Whitebox Commercial
Holding Corp
PID:
30-029-23-12-0006
Owner:
Mathisen Properties
PROPOSED POND
Proposed Granary Road
PID: 30-029-23-21-0059
Owner: Chicago & NWRR
merged to Union Pacific RR Co.
PID:
30-029-23-
12-0007
Owner: Mathisen
PID: 30-029-23-12-0008
Owner: Mathisen Properties
PID: 30-029-23-12-0009
Owner: Chicago & NWRR
merged to Union Pacific RR Co.
PID: 30-029-23-12-0012
Owner: Chicago & NWRR merged to Union Pacific RR Co.
PID: 30-029-23-12-0010
Owner: Wall Development Co LLC
PID: 30-029-23-12-0011
Owner: Chicago & NWRR
merged to Union Pacific RR Co.
PID: 30-029-23-12-0003
Owner: JJN-L, LLC
PID:
30-029-23-12-0014
Owner: Wall Development Co LLC
PID:
30-029-23-11-001
Owner:
Wall Development
Co LLC
PID:
30-029-23-11-012
Owner:
Wall Development
Co LLC
PID: 30-029-23-11-0006
Owner: BN & Santa Fe Railway
PID: 30-029-23-11-0009
Owner: Wall Development Co LLC
PID: 30-029-23-11-0010
Owner: Minnesota Products, Inc
4th St SE
25th Ave SE
26th Ave SE
Delaware St SE
27th Ave SE
University Ave SE
29th Ave SE
U of M Transitway
Malcolm Ave
NORTH
2-17-09