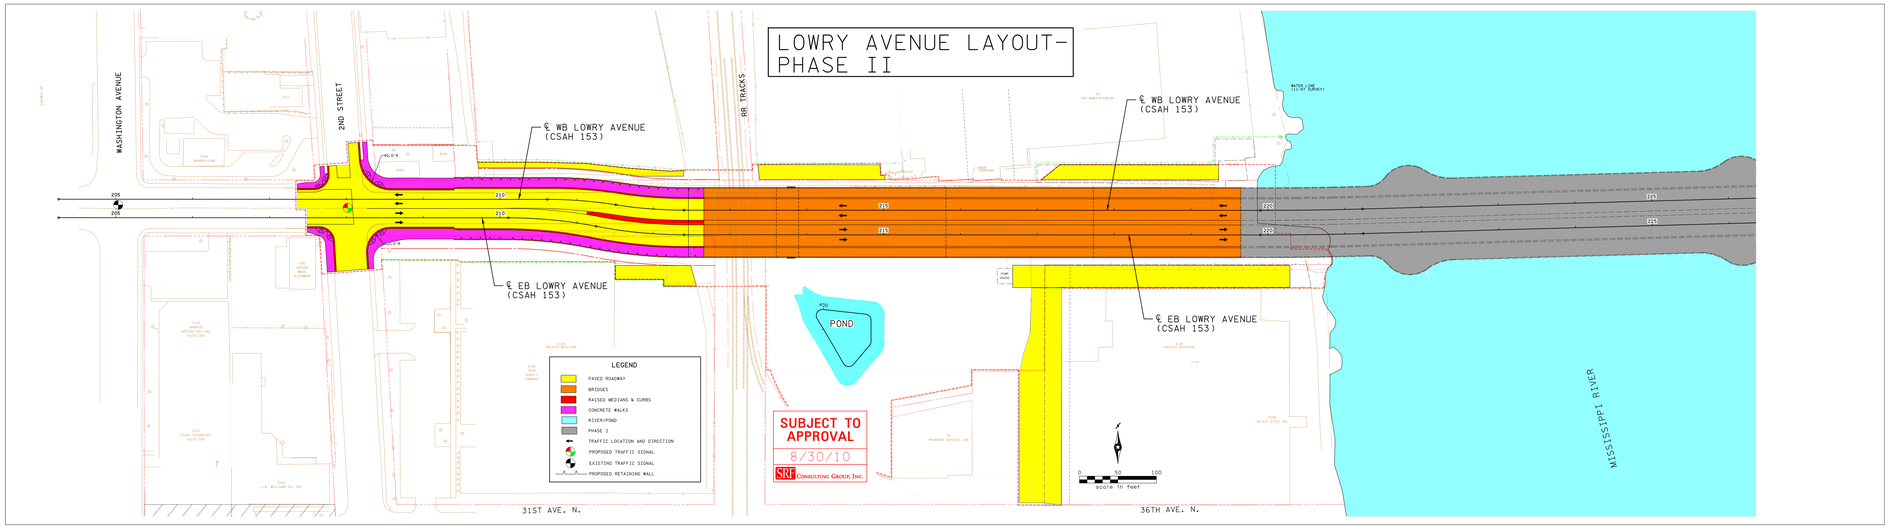

LOCATION MAP
MAP SCALE (1" = 20')
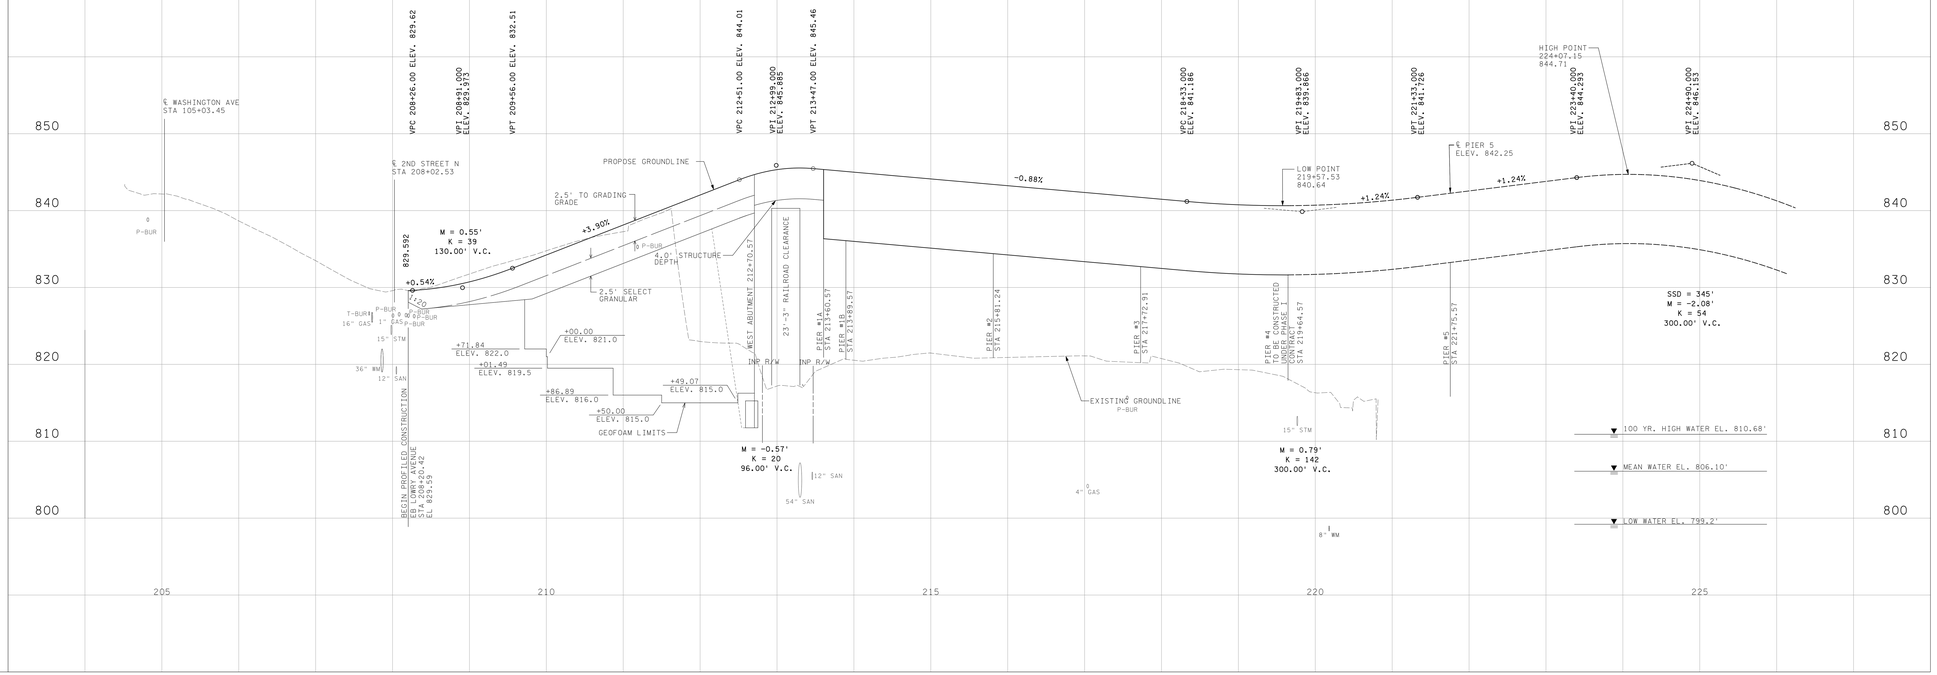
EB LOWRY AVENUE PROFILE