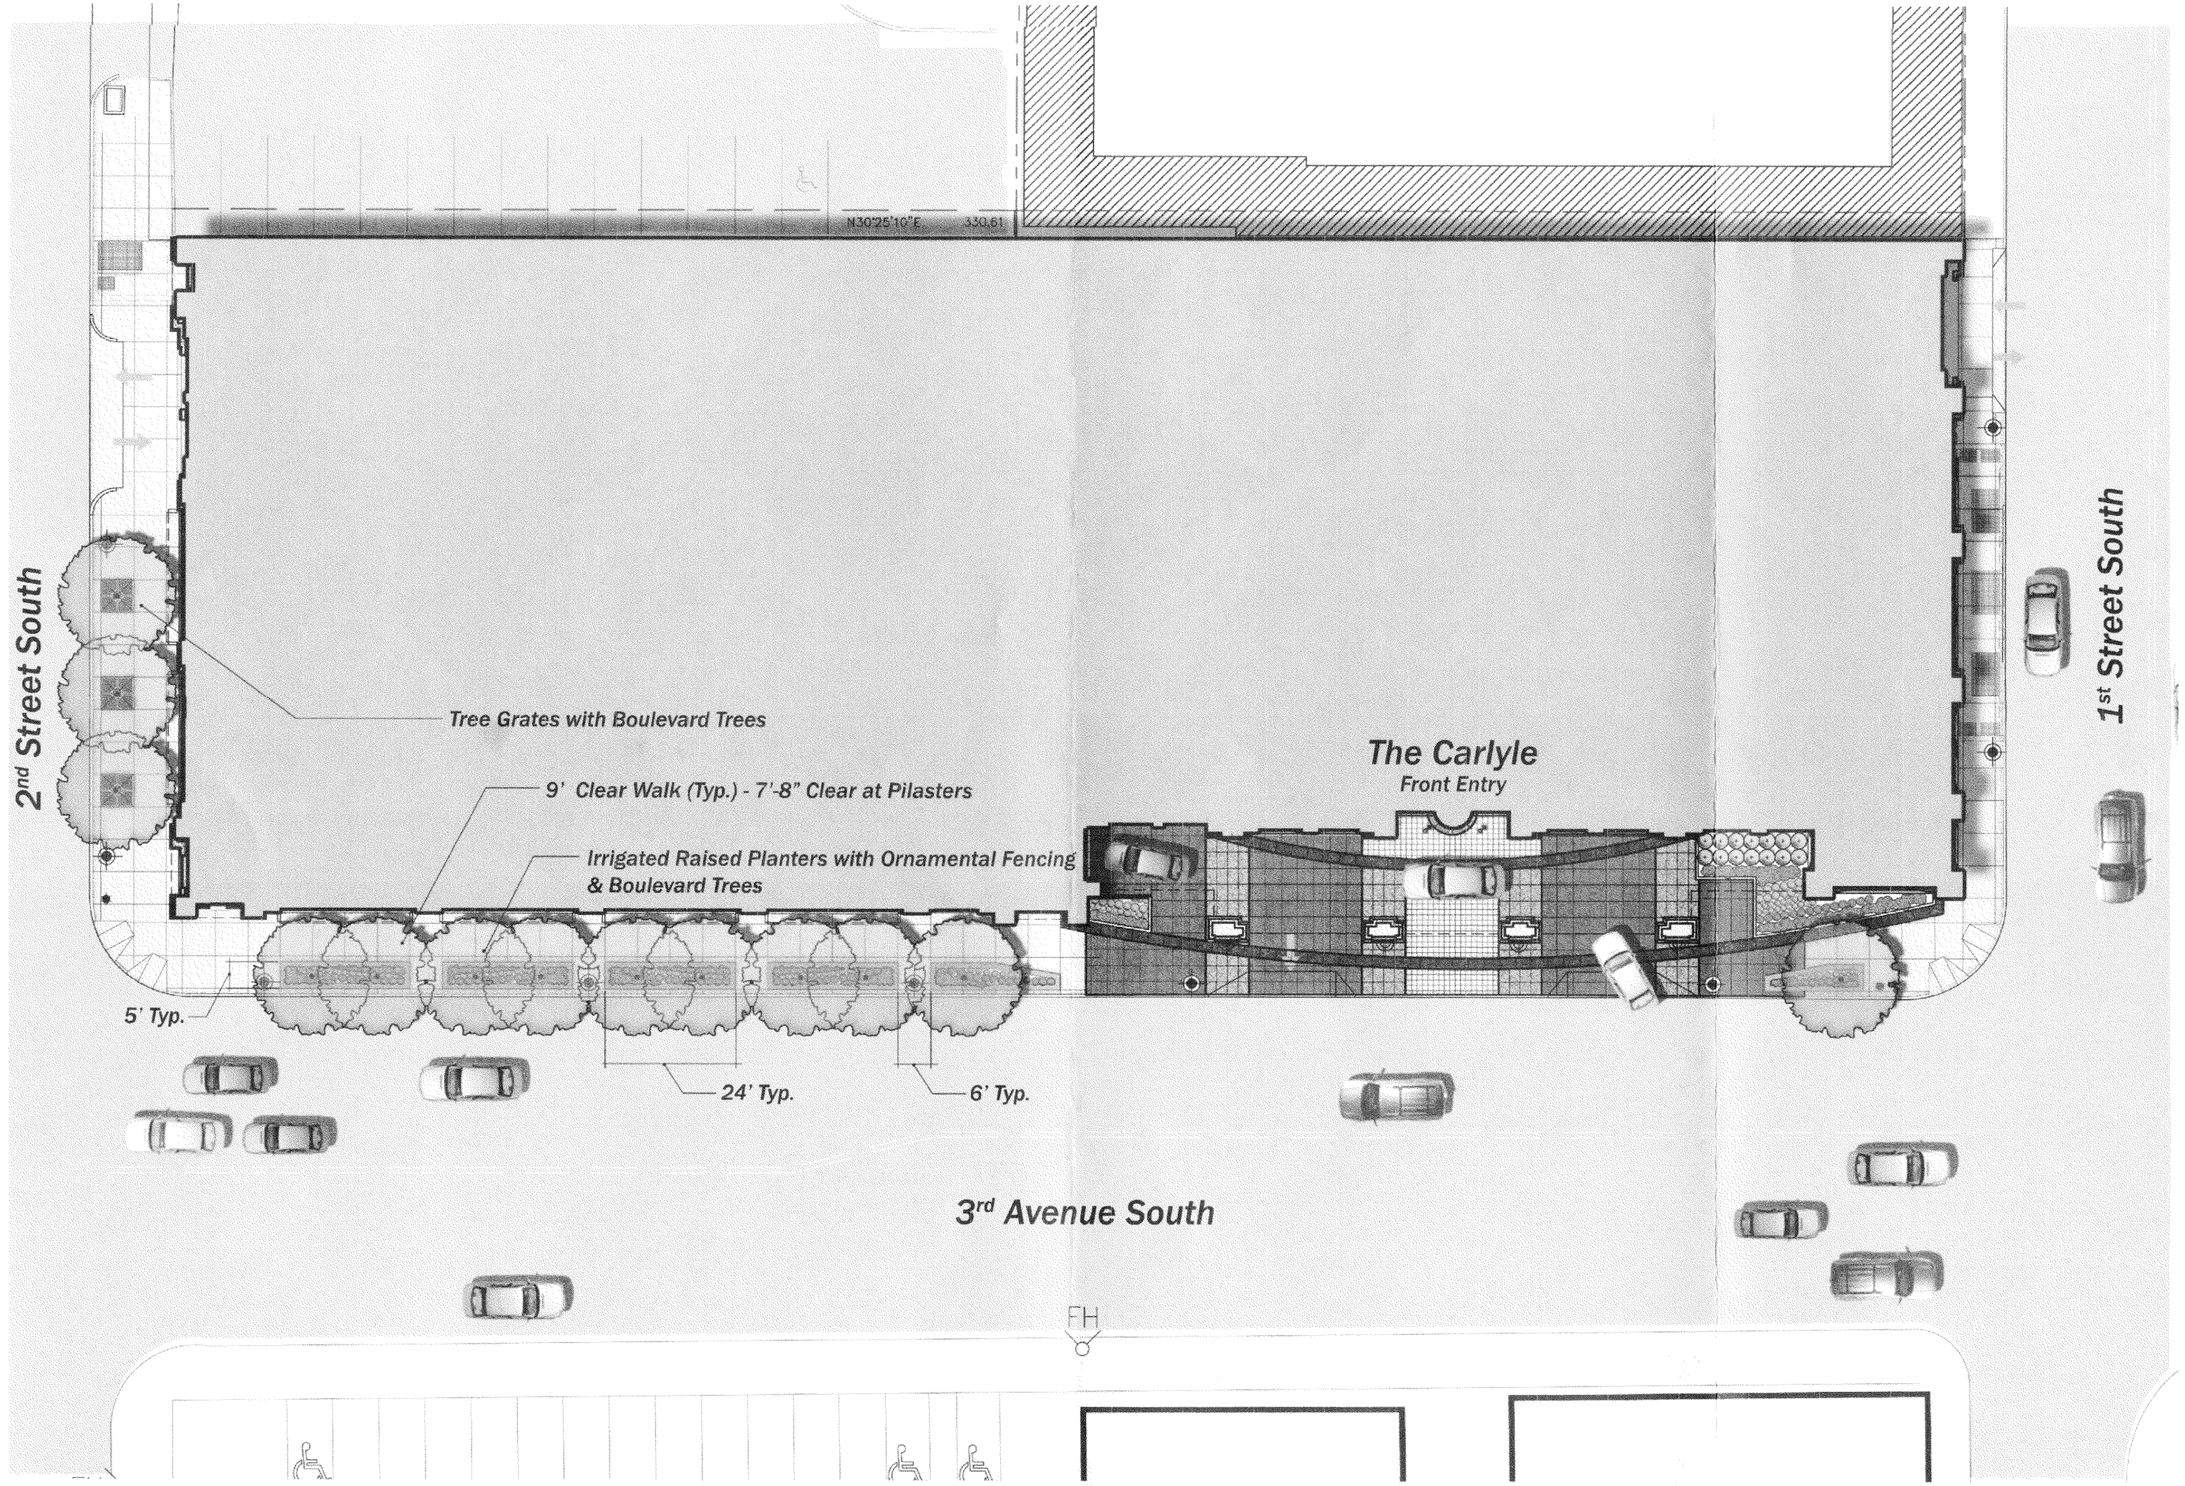

Drawn By: Damon Farber Associates
For: OPUS Architects & Engineers
Humphrey's & Partners
June 12th, 2006

The Carlye - Street Level

Minneapolis Minnesota

The CARLYLE

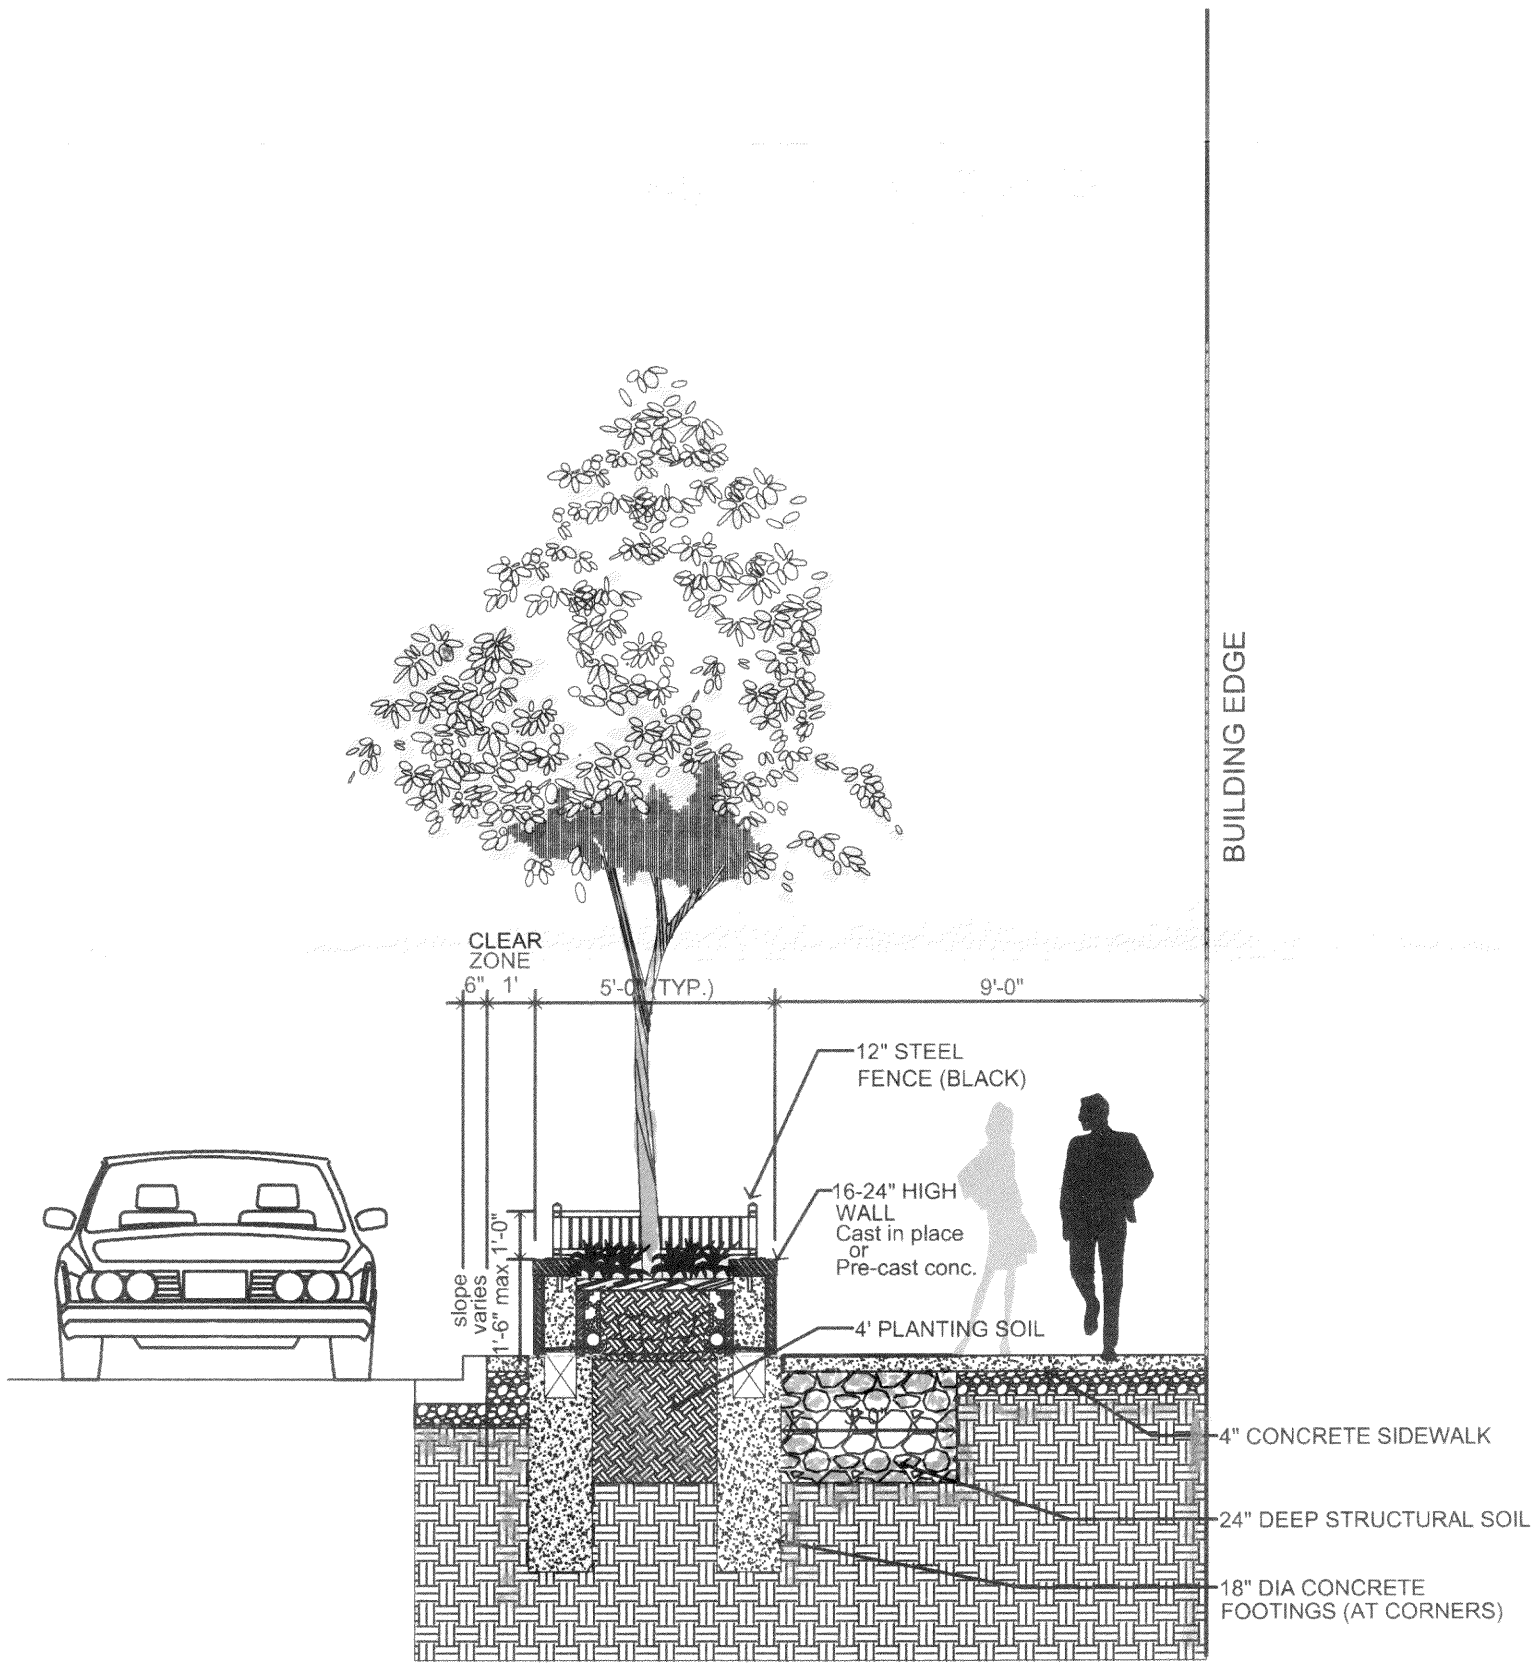

CARLYLE - 3RD AVE STREETSCAPE SECTION

SEPTEMBER 28, 2004