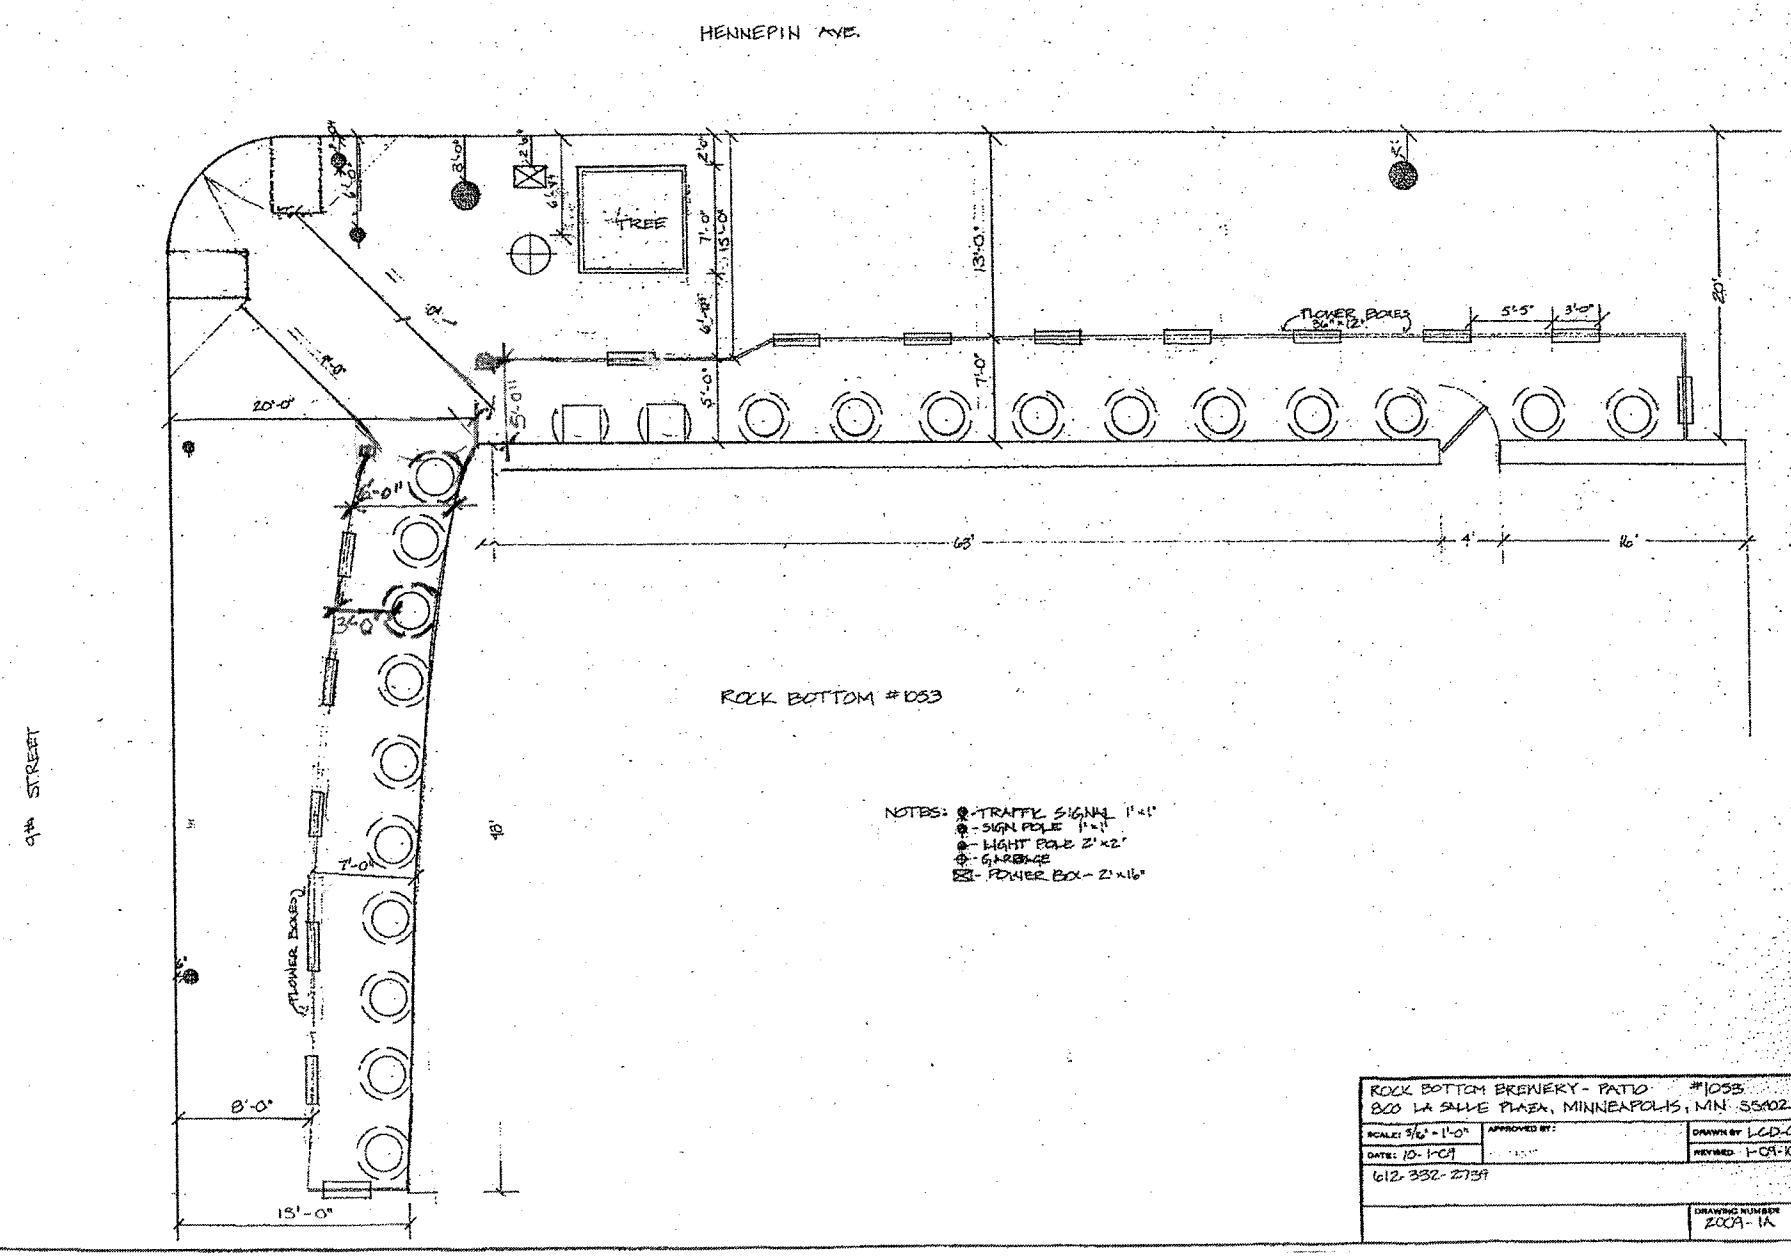

ROCK BOTTOM BREWERY - PATIO #1053
800 LA SALLE PLAZA, MINNEAPOLIS, MN 55402

SCALE: 3/16" = 1'-0"	APPROVED BY:	DRAWN BY LCD-G
DATE: 10-1-09		REVISED 1-09-10

612-332-2739

DRAWING NUMBER 2009-1A