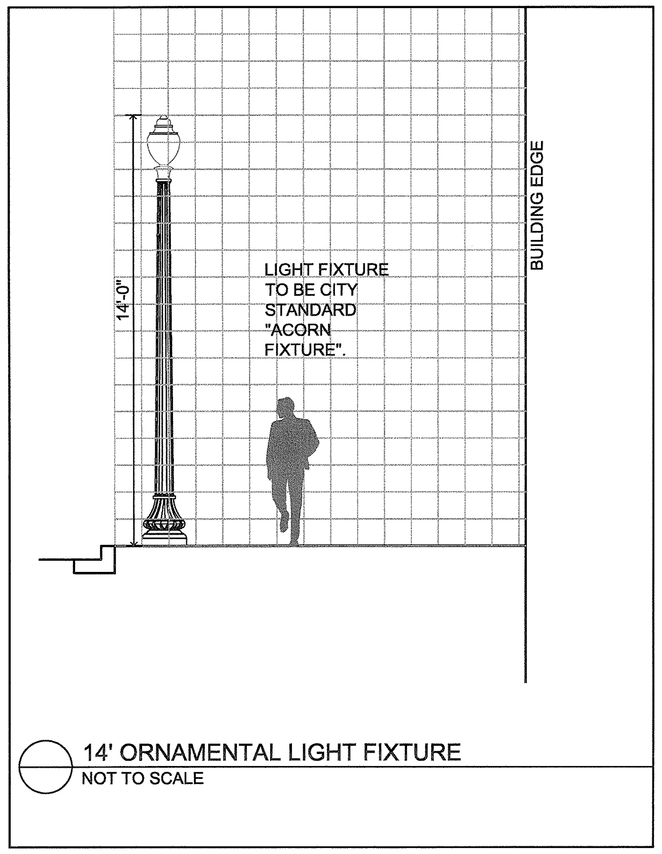

14' ORNAMENTAL LIGHT FIXTURE
NOT TO SCALE

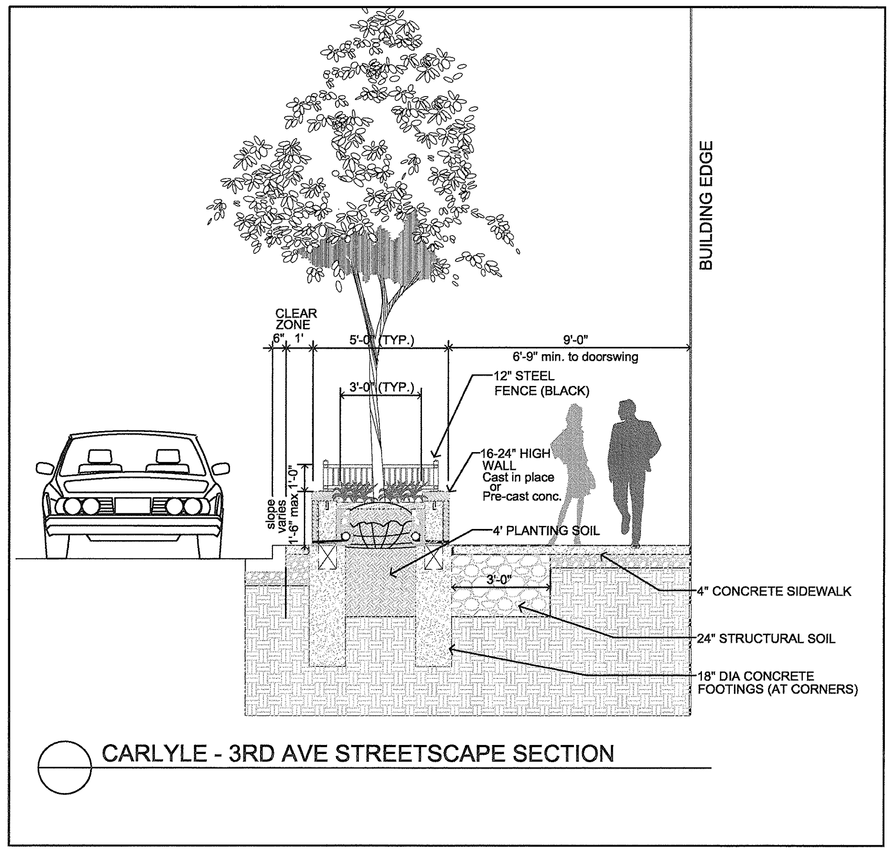

CARLYLE - 3RD AVE STREETSCAPE SECTION

SYM	QTY	COMMON NAME	SCIENTIFIC NAME	SIZE	ROOT COND.	ROOT BALL / CONT. SIZE	COMMENTS
DECIDUOUS TREES							
A	13	HONEYLOCUST	Gleditsia tricanthos var. inermis 'Impcole'	3" CAL.	B&B	30" MIN DIA.	MATCHED SPECIMENS
CONIFEROUS SHRUBS							
B	17	YEW	Taxus x media 'Tauntonii'	36" SPRD	POT	#7 GALLON	PLANT 3' O.C.
PERENNIALS/ANNUALS							
AA	93	WALKER'S LOW CATMINT	Nepeta x faasenii 'Walker's Low'		POT	#1 GALLON	PLANT 1.5' O.C.
BB	36	PURPLE FOUNTAIN GRASS	Pennisetum setaceum 'Rubrum'		POT	#1 GALLON	PLANT 1.5' O.C.
CC	102	SCARLET SALVIA	Salvia splendens		POT	#1 GALLON	PLANT 1' O.C.
DD	17	FEATHER REED GRASS	Calamagrostis 'Karl Foerster'		POT	#3 GALLON	PLANT 1.5' O.C.
MIXED ANNUAL BORDER *(SUMMER) COLOR: BLUE/PURPLE EMPHASIS							
-	-	ANNUAL PHLOX	Phlox		POT		
-	-	BABY BLUE EYES	Nemophila		POT		
-	-	CUP FLOWER	Nierembergia		POT		
-	-	BLUE MARGUERITE	Felicia		POT		
-	-	GLOBE AMARANTH	Gomphrena globosa		POT		
-	-	EDGING LOBELIA	Lobelia erinus 'Sapphire'		POT		
MIXED ANNUAL BORDER *(FALL)							
-	-	CHRYSANTHEMUM	Dendranthema Prophet Series 'Christine'		POT		
-	-	ORNAMENTAL KALE	Brassica oleracea 'Osaka'		POT		
SPRING BULBS							
-	-	CROCUS			POT		FALL PLANT (6" APART)
-	-	TULIPS			POT		FALL PLANT (8-12" APART)
-	-	GIANT ALLIUM			POT		FALL PLANT (18" APART)

PLANTING SCHEDULE

0 5' 10' 20'
SCALE: 1" = 10'-0"
NORTH

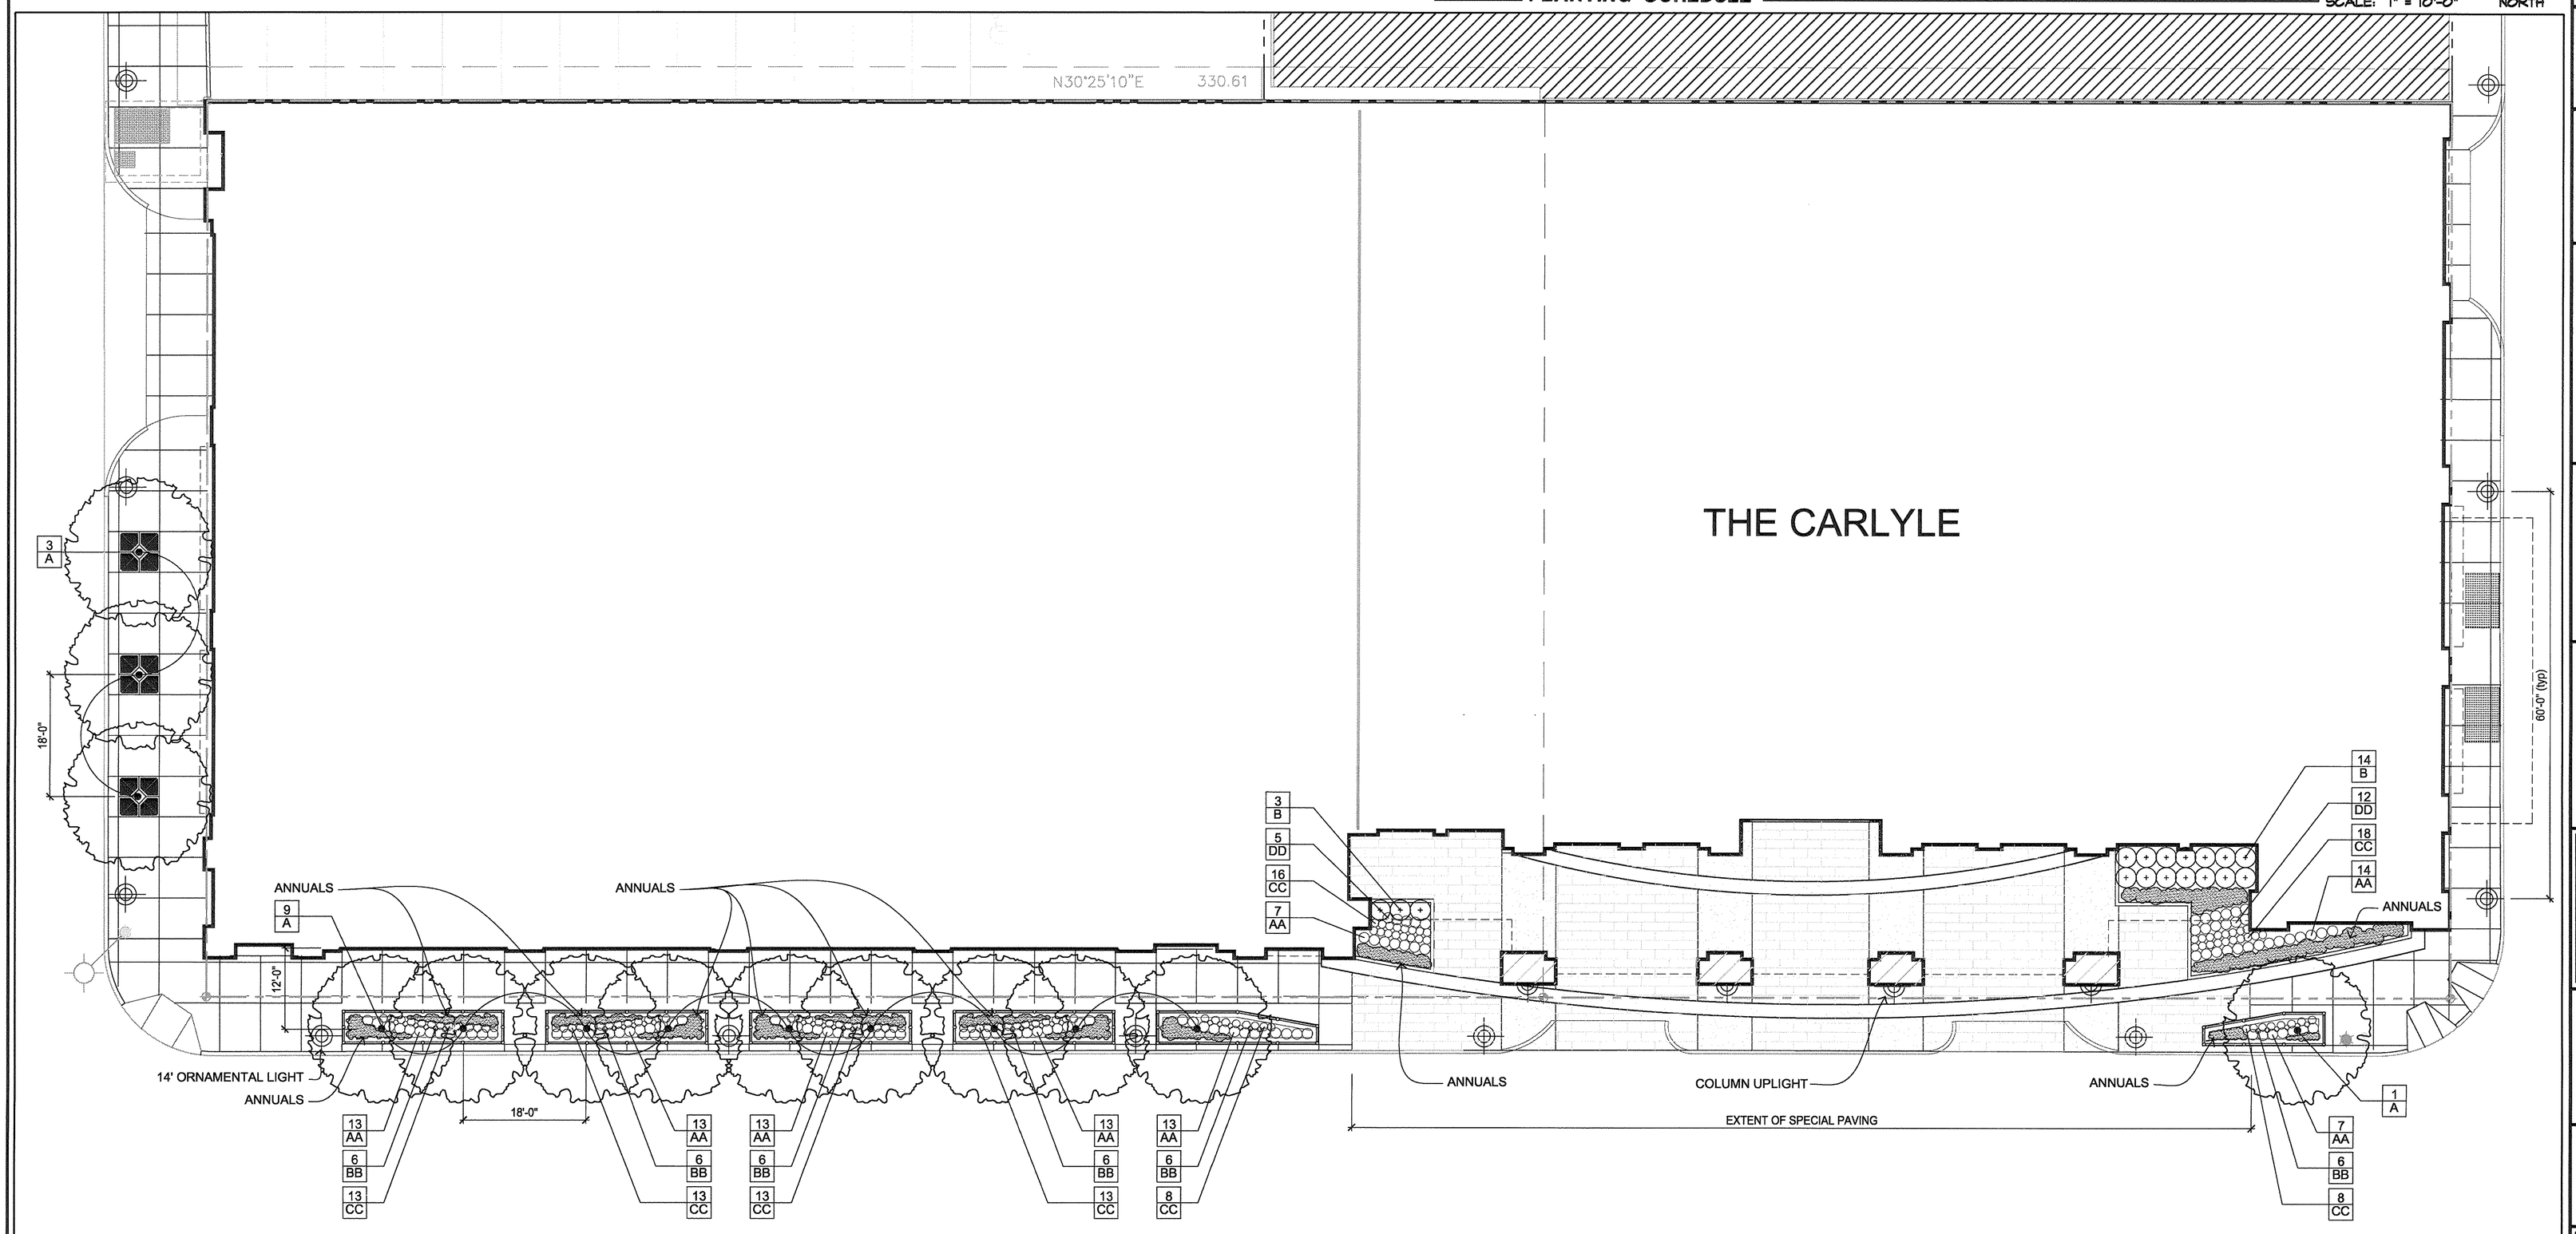

PLANTING PLAN

OPUS.
Opus Architects & Engineers, Inc.
10350 Bren Road West
Minnetonka, Mn 55343-0110
952-656-4444
952-656-4529 - fax

Dunon Farber Associates
Landscape Architects
Dunon Farber Associates
901 Nicollet Mall
Minneapolis, Minnesota 55402
phone 612.332.7323
fax 612.332.0036
www.dunonfarber.com

Humphreys & Partners Architects L.L.C.
Dallas, Texas

APEX
APEX Asset Management Corporation

ISSUE RECORD
6/17/04 SITE PLAN REVIEW SUBMITTAL
8/20/04 CITY SUBMITTAL
9/13/04 HPC SUBMITTAL
9/15/04 CITY SUBMITTAL
10/11/04 CITY SUBMITTAL

DESIGN NUMBER
PROJECT NUMBER
DATE
PROJECT MANAGER
D. HUNT / J. WILLIAMS
DRAWN BY
CHECKED BY

- Errors may occur in the transmission of electronic files. The Opus companies are not responsible for any claims, damages or expenses arising out of the unauthorized use of the information contained in electronic files.
- Electronic files may not accurately reflect the final as-built conditions. It is the responsibility of the user to verify all layouts, dimensions and other related information.
- This document may not be used or copied without prior written consent.

© all rights reserved

Prepared For
OPUS.
Opus Architects & Engineers, Inc.
10350 Bren Road West
Minnetonka, Mn 55343-0110
952-656-4444
952-656-4529 - fax

PROJECT
THE CARLYLE CONDOMINIUMS

LOCATION
Minneapolis, Mn

SHEET TITLE
GROUND LEVEL LANDSCAPE AND LIGHTING PLAN

SHEET NUMBER
L1