MINNESOTA DEPARTMENT OF TRANSPORTATION - COMMISSIONER'S ORDER MAP

EXHIBIT A

LRT CONVEYANCE PARCELS
2724155+1161903

HARVESTER'S ADDITION			
LOCATION			
PARCEL	LOT	BLOCK	
7	13,14	2	
8	15	2	
9	16	2	
10	11,12	2	
11	10	2	
12	9, PTS 7,8	2	404352
13	PTS 7,8	2	
14	6	2	
15	5	2	
16	4	2	
SECTION 36-29-24			
10	PT. SECTION 36		

LRT CONVEYANCE PARCELS
2724155+1161903

BARNES ADDITION			
LOCATION			
PARCEL	LOT	BLK	
20	5,6 & 7	2	422905
24	4, PT VAC 22ND	3	
25	5, PT VAC 22ND	3	
26	2,PT1 &PT VAC 22	3	101466
27	PT 1	3	
28	PT 1 & VAC 22ND	3	
67	3-14&PT VAC 22ND	3	
LAKELAND ADDITION			
18	BLKS 1-3 VAC. 22ND AVE. S. ALLEYS IN BLKS 1&2		
LAYMANS OUTLOTS			
*29	PT 1		

* INCLUDES EXCESS LAND

DOT RIGHT OF WAY BOUNDARY DATA			
FROM	TO	DISTANCE(FT)	AZIMUTH
B9	B10	198.18	149°30'17"
B10	B11	108.50	89°53'-46"
B11	B12	449.98	153°06'26"
B12	B416	71.53	89°51'55"
B416	B303	277.84	153°41'10"
B303	P410	139.53	153°41'34"
P410	P14	297.53	153°40'11"
P14	P13	5.31	142°16'08"
P13	B12	637.57	151°41'41"
B12	B11	301.73	153°38'05"
B12	B12	C 136.58	153°41'11"
Δ 196.51	R 6372.96	DEL 1°42'06"	B1
B12	B25	85.17	153°37'00"
B25	B26	C 12.29	153°41'44"
Δ 83.28	R 6372.96	DEL 0°44'53"	B1
B26	B27	435.82	153°37'38"
Δ 526.17	R 6372.96	DEL 4°44'55"	B1

NOTE: ALL B POINTS ESTAB.1340.0m on mn/DOT RIGHT OF WAY PLATS 88.27-90 & 27-110

DOT RIGHT OF WAY BOUNDARY DATA			
FROM	TO	DISTANCE(FT)	AZIMUTH
B27	B28	1.00	243°30'50"
B28	B29	631.25	153°30'44"
B29	B30	30.41	153°30'55"
B30	B31	67.70	302°35'56"
B31	B32	30.42	153°30'44"
B32	B33	30.42	153°41'41"
B33	B34	33.00	153°41'55"
B34	B341	45.17	153°41'34"
B341	B301	171.11	153°41'38"
B301	B414	45.30	153°41'35"
B414	P107	137.90	89°41'38"
P107	P6	74.00	160°36'00"
P6	P5	133.95	161°42'41"
P5	P4	C 108.85	160°36'03"
Δ 106.53	R 798.00	DEL 7°39'13"	B1
P4	P3	100.31	153°37'37"
P3	B9	852.85	151°16'36"

NOTE: ALL B POINTS ESTAB.1340.0m on mn/DOT RIGHT OF WAY PLATS 88.27-90 & 27-110

RECONVEYANCE BOUNDARY DATA			
FROM	TO	DISTANCE(FT)	AZIMUTH
B2	B3	590.04	153°00'32"
B3	B4	131.12	149°53'17"
B4	B5	121.47	153°36'26"
B5	B6	166.03	153°37'04"
B6	B7	166.03	153°37'40"
		C 32.17	153°41'40"
Δ 37.15	R 146.00	DEL 14°34'00"	L1
B7	B8	211.78	153°36'00"
B8	B9	232.13	153°36'03"


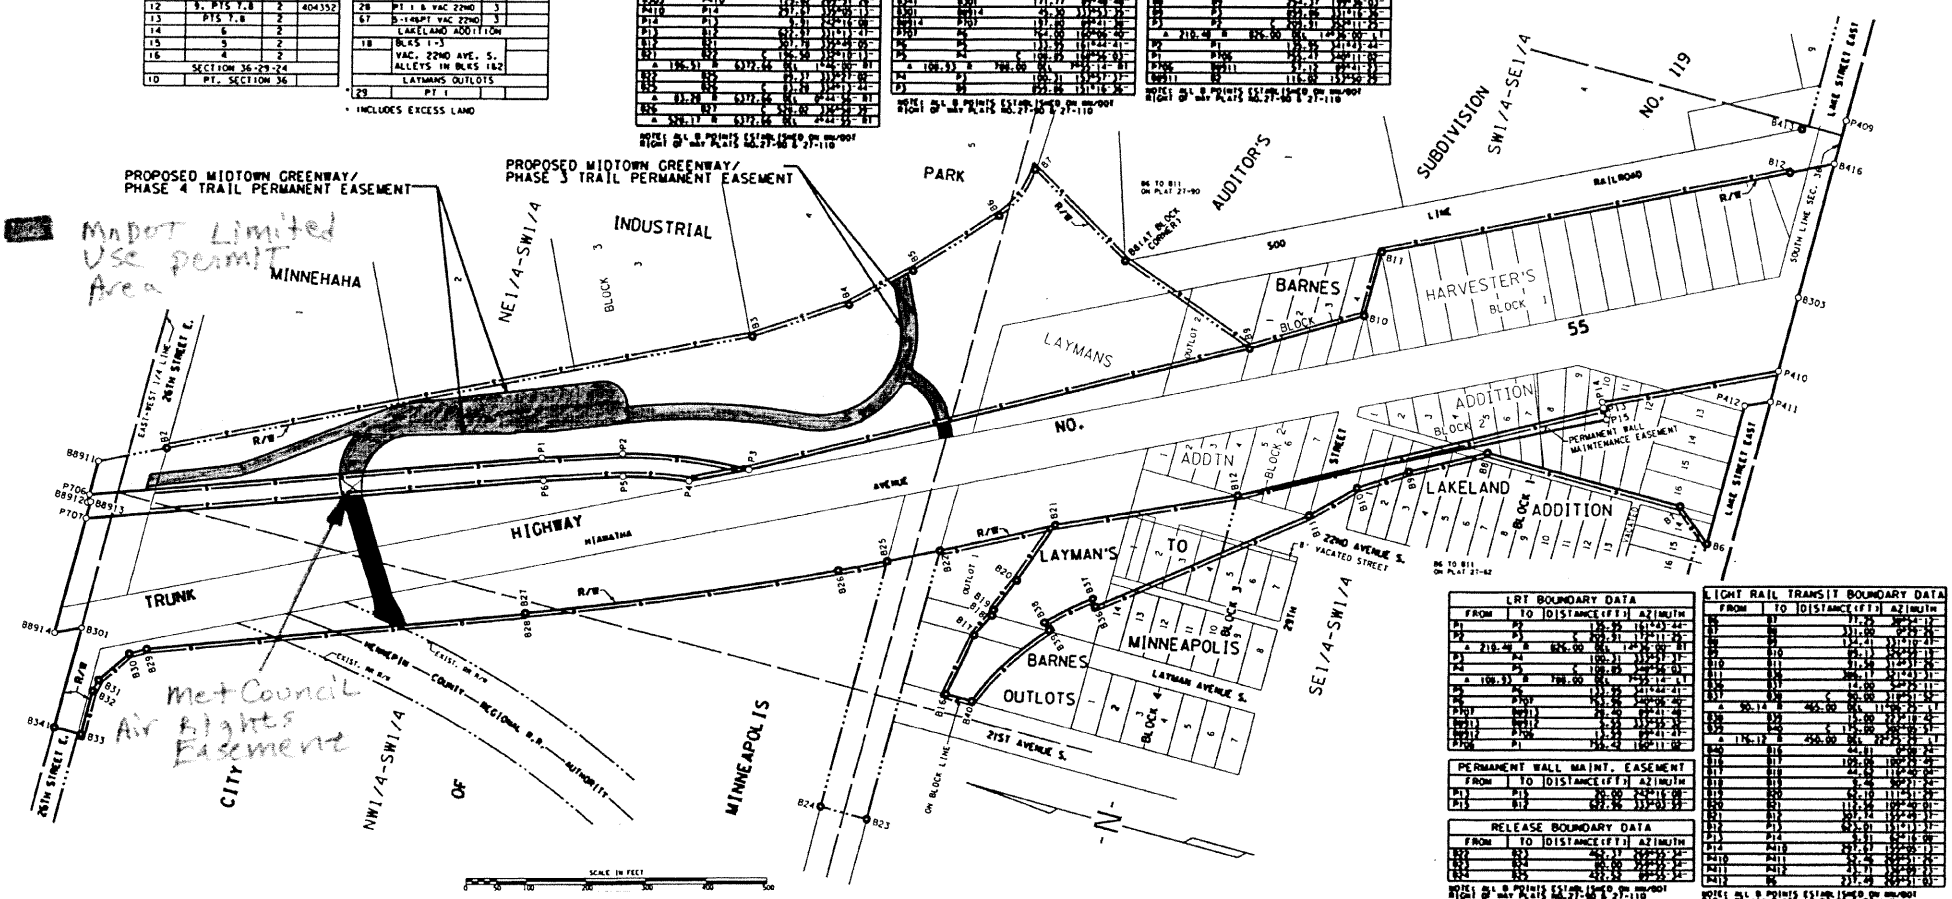

LRT BOUNDARY DATA			
FROM	TO	DISTANCE(FT)	AZIMUTH
P1	P2	135.95	161°42'44"
P2	P3	C 203.31	153°41'35"
Δ 210.48	R 826.00	DEL 14°36'00"	B1
P3	P4	100.31	153°37'37"
P4	P5	C 108.85	160°36'03"
Δ 106.53	R 798.00	DEL 7°39'13"	B1
P5	P6	133.95	161°42'41"
P6	P107	74.00	160°36'00"
P107	B414	137.90	89°41'38"
B414	B415	45.30	153°41'35"
B415	B416	5.31	142°16'08"
P106	P1	13.53	89°41'41"
P106	P1	152.42	160°11'00"

PERMANENT WALL MAINT. EASEMENT			
FROM	TO	DISTANCE(FT)	AZIMUTH
P13	P15	20.00	243°16'08"
P15	B12	637.96	333°03'39"

RELEASE BOUNDARY DATA			
FROM	TO	DISTANCE(FT)	AZIMUTH
B22	B23	453.37	153°03'32"
B23	B24	30.00	153°03'32"
B24	B25	80.00	153°03'32"
B24	B25	421.52	89°55'34"

NOTE: ALL B POINTS ESTAB.1340.0m on mn/DOT RIGHT OF WAY PLATS 88.27-90 & 27-110

LIGHT RAIL TRANSIT BOUNDARY DATA			
FROM	TO	DISTANCE(FT)	AZIMUTH
B6	B7	71.25	89°54'-12"
B7	B8	131.00	89°54'-12"
B8	B9	134.41	153°41'-21"
B9	B10	85.11	153°41'-19"
B10	B11	31.49	153°41'-20"
B11	B12	386.17	153°41'-31"
B36	B37	14.00	153°41'-11"
B37	B38	C 30.00	153°41'-32"
Δ 90.14	R 460.00	DEL 11°36'-30"	L1
B38	B39	15.00	153°41'-10"
B39	B40	14.00	153°41'-11"
B40	B41	C 14.00	153°41'-11"
Δ 136.12	R 450.00	DEL 22°12'-21"	L1
B40	B16	44.81	89°30'24"
B16	B17	109.05	180°53'-25"
B17	B18	44.62	111°42'-24"
B18	B19	5.46	89°31'-24"
B19	B20	52.10	111°41'-24"
B20	B21	113.46	180°40'01"
B21	B22	107.74	153°41'-31"

NOTE: ALL B POINTS ESTAB.1340.0m on mn/DOT RIGHT OF WAY PLATS 88.27-90 & 27-110

CONVENTIONAL SYMBOLS

Section Line
Quarter Line
Streamers Line
Property Line
R/W Boundary
Existing B.C.T. R/W Line
And Other Road R/W's
Railroad R/W
Private Easement
Temporary Easement
Building Removal Easement
R/W Parcel Number
Access Control
Access Opening
Cast Iron Monument
3/4" x 2' B.C.T. Iron Tube with Aluminum Cap
3/4" B.C.T. Iron Pin
Other Iron Monument
Concrete or Stone Monument
R/W Boundary Corner

DISTANCES SHOWN TO FEET (.66, 00 ETC.) ARE EXACT VALUES.

COMMENTS: SEGMENT B

THE COMMISSIONER OF TRANSPORTATION IS HEREBY DESIGNATING THE DEFINITE LOCATION OF TRUNK HIGHWAY NO. 55 FROM LAKE STREET TO 26TH STREET E. IN THE CITY OF MINNEAPOLIS

As shown on this map prepared by the State of Minnesota Department of Transportation is hereby certified as the official map of that portion of said T.H. 55 within the designated portion of Section 36 and the Commissioner's Order therefor, pursuant to Minnesota Statutes, section 161.16 subd. 2, section 160.14 Subd. 1, section 160.085, and section 161.18.

It is further ordered that it is necessary to acquire all trees, shrubs, grass and herbage within the aforesaid right of way of Trunk Highway No. 55, and to keep and have the exclusive control of the same.

Commissioner's Order No.

Certified :
Carol Molnau
Commissioner of Transportation

by Allan E. Mini Date
Director, Office of Land Management

Nature of Interest

Definite location, width, access, permanent wall maintenance easement and temporary easement.

CONTROL SECTION/900 NO. 2724155+1161903
INDEX NO. MCO-2724-055-008
SECTION 36 T.29 N., R.24 W.
COUNTY HENNEPIN
CITY MINNEAPOLIS
DATE 3/01/05
T.E. EXPIRES
AMENDS B2557 (PLAT 27-90), B3158 (PLAT 27-110) AND B2443 (PLAT 27-62)
COMMISSIONER'S ORDER NO.

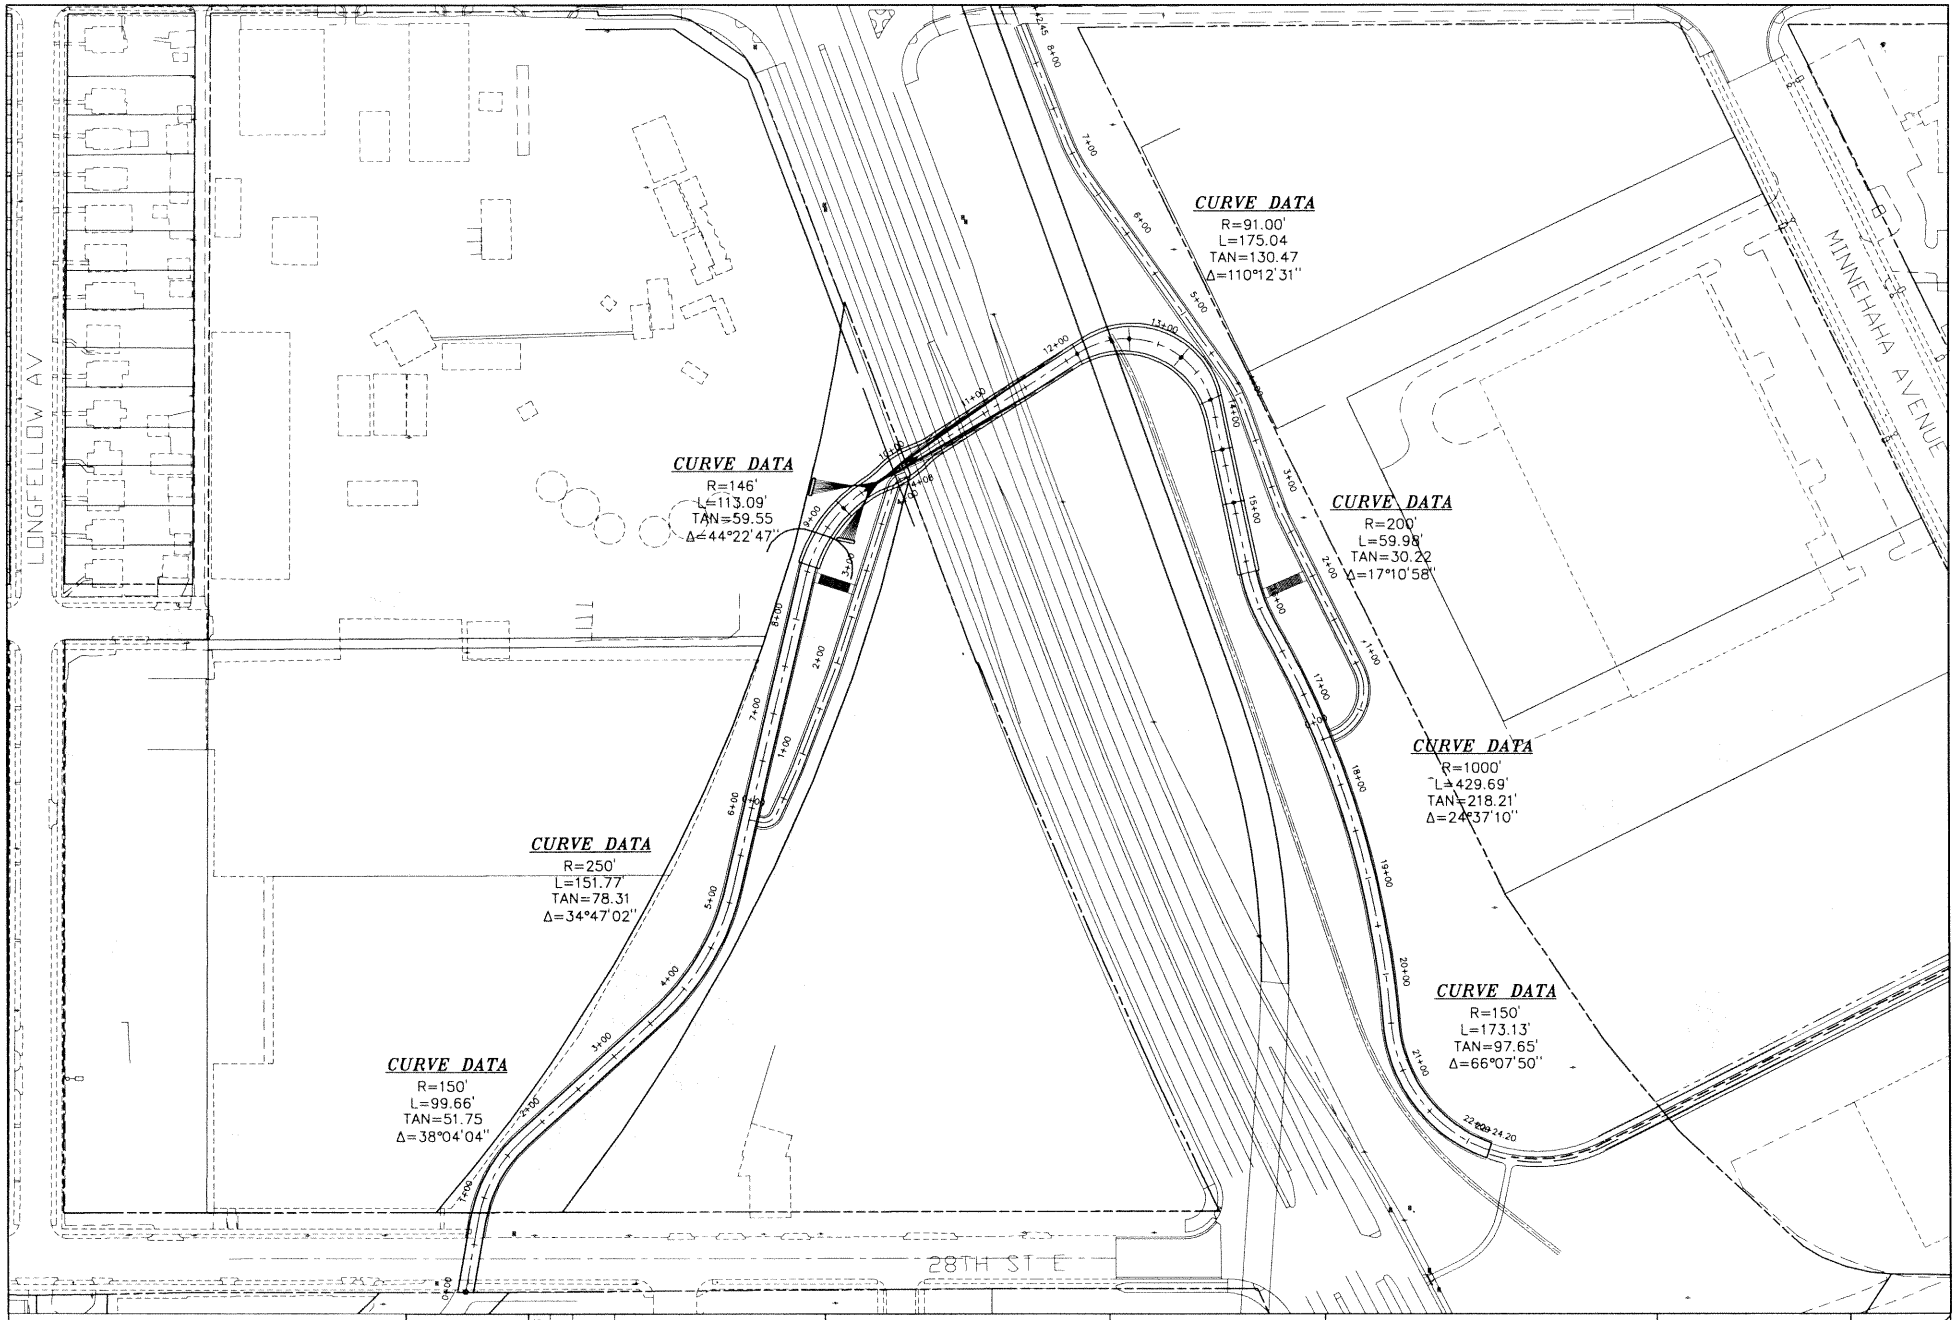

DESIGN FILE: 31809734		REV. NO.	BY	DATE	REVISIONS DESCRIPTION
DRAWN BY: SWH	DESIGN BY: AW				
CHKED. BY:	DWG. NAME: OPTION-6				
DATE:					

URS

Thresher Square
700 Third Street South
Minneapolis, MN 55415
612.370.2700 Tel
612.370.1878 Fax

I HEREBY CERTIFY THAT THIS PLAN, SPECIFICATION OR REPORT WAS PREPARED BY ME OR UNDER MY DIRECT SUPERVISION AND THAT I AM A DULY LICENSED PROFESSIONAL ENGINEER UNDER THE LAWS OF THE STATE OF MINNESOTA.

JOHN OR JANE DOE

DATE: XX-XX-XX MINN. LIC. NO. XXXXX

MIDTOWN GREENWAY—
29th STREET CONNECTOR
PEDESTRIAN/BICYCLE BRIDGE

CONCEPT 6

CITY PROJECT	XXXXX	SHEET NO.
COUNTY PROJECT	XXXXX	X
S.P.	XXXXX	X
S.A.P.	XXXXX	