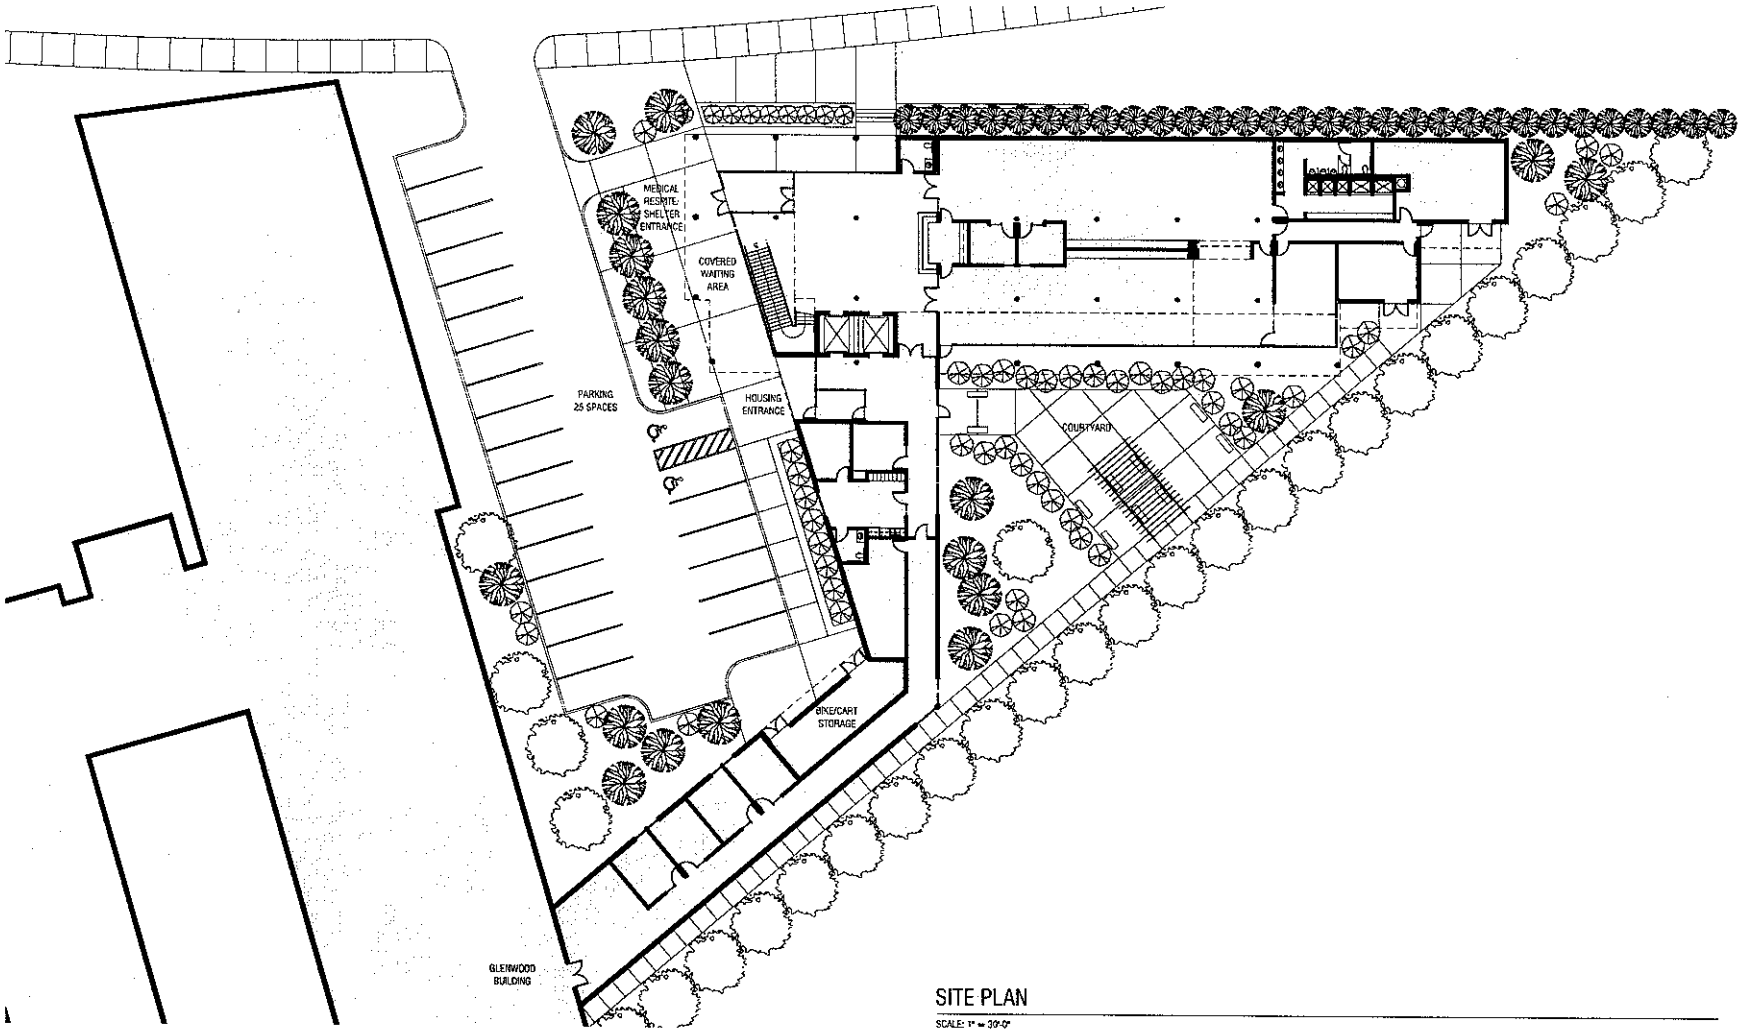

SITE PLAN

SCALE: 1" = 30'-0"

J. JEROME BOXLEITNER CENTER

COMMUNITY HOUSING DEVELOPMENT CORPORATION AND CATHOLIC CHARITIES OF ST. PAUL AND MINNEAPOLIS

06.13.08

CERMAK RHOADES ARCHITECTS