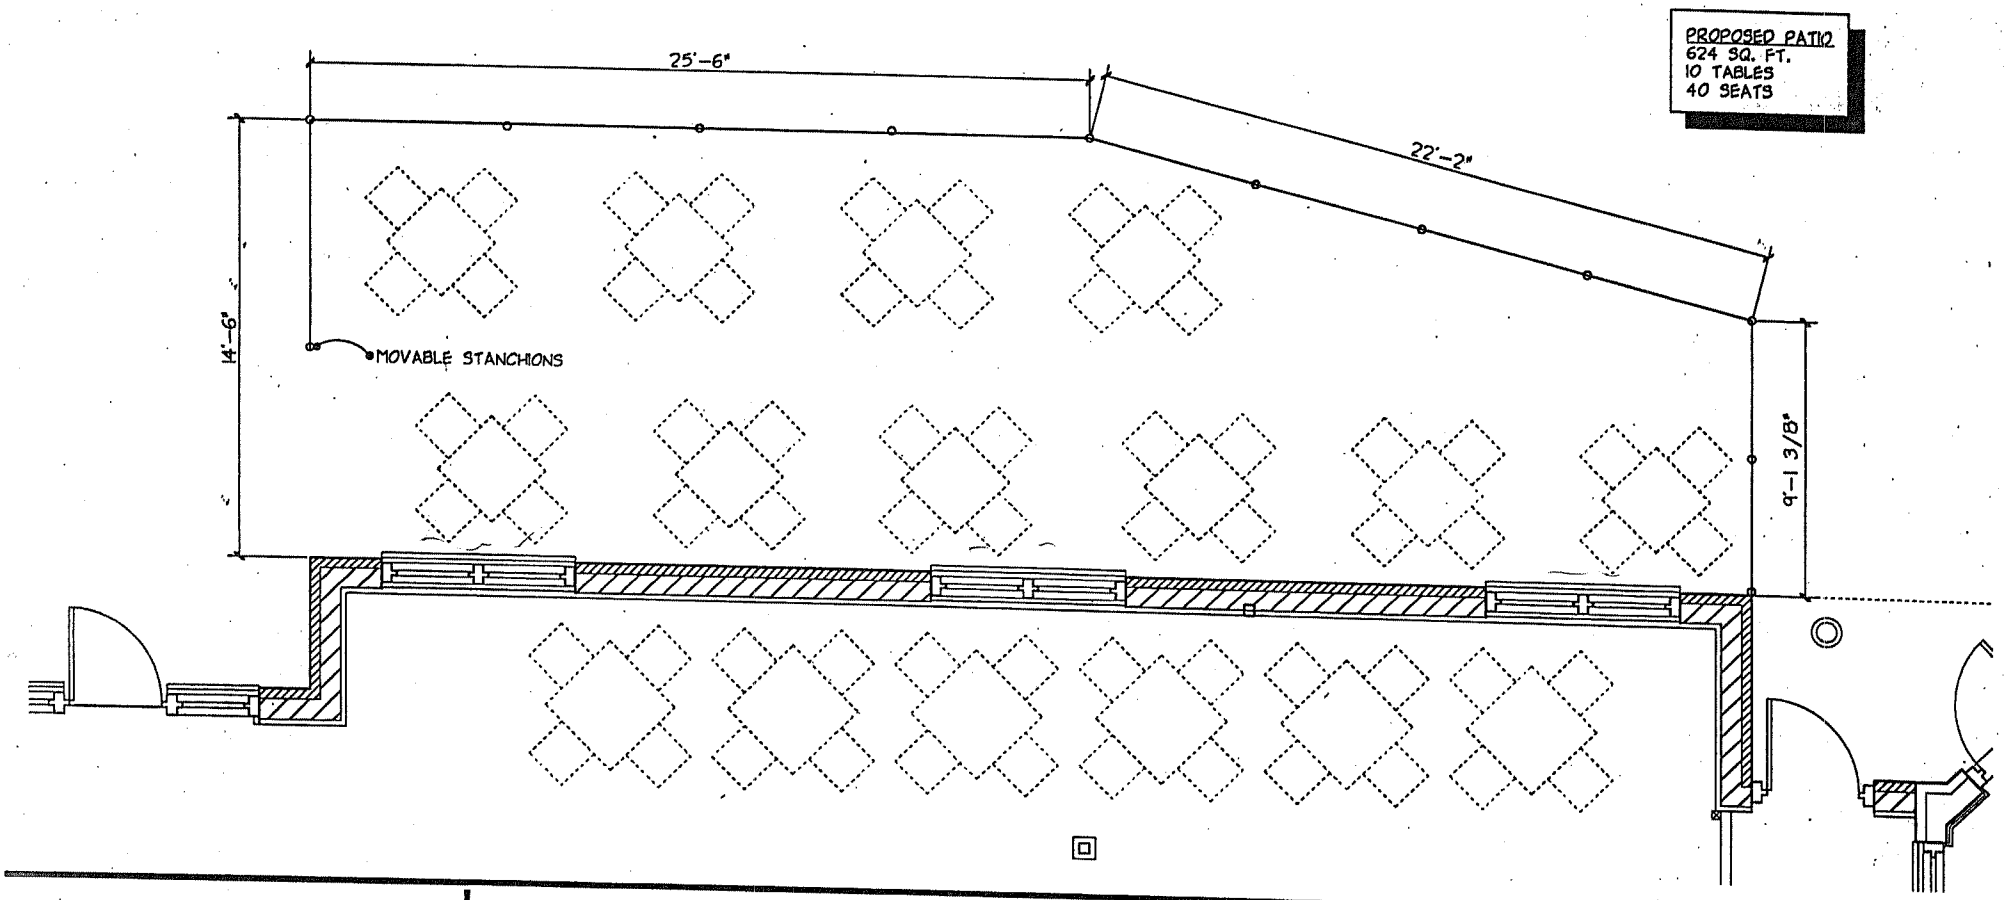

Wilkus Architects, Inc
11487 Valley View Road
Eden Prairie, Mn 55344
p.952-941-8660
f.952-941-2755
info@wilkusarch.com
www.wilkusarch.com

Famous Dave's

PROJECT LOCATION:
MINNEAPOLIS, MN

EXHIBIT NUMBER
FDA001

08-30-10
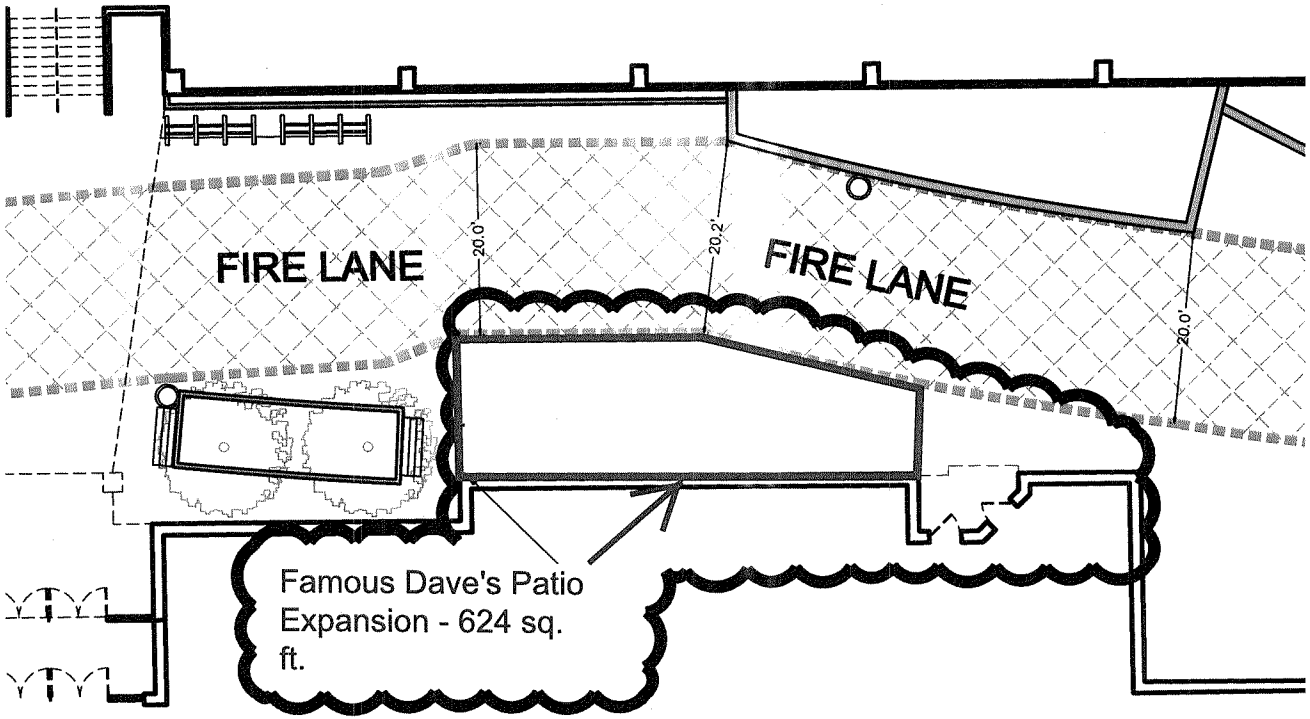
Famous Dave's Patio Expansion
Site Plan