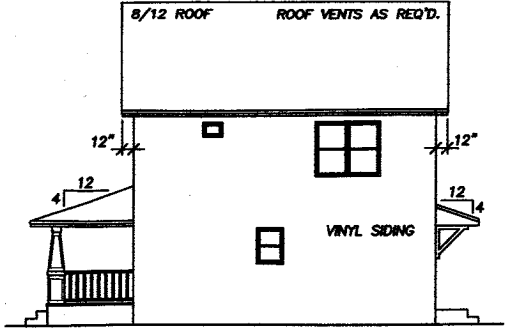

RIGHT ELEVATION 1/8"=1'-0"

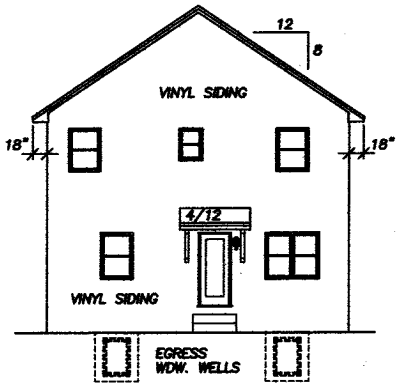

REAR ELEVATION 1/8"=1'-0"

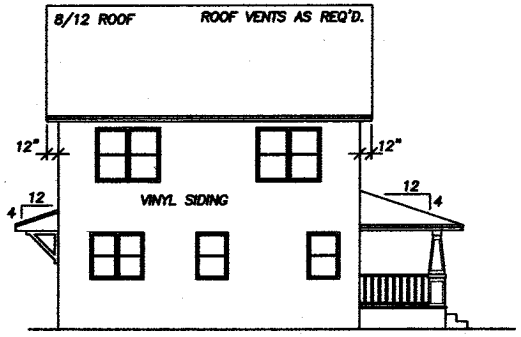

LEFT ELEVATION 1/8"=1'-0"

NOTE!!!
HOLD FLOOR TRUSSES IN FOR 1 1/2" R10 THERMAX FOAM BD. INSUL. + SHTH'G. AT ENTIRE PERIMETER @ RIM AREA(TYP.) (SEE DETAIL SHT. #3)

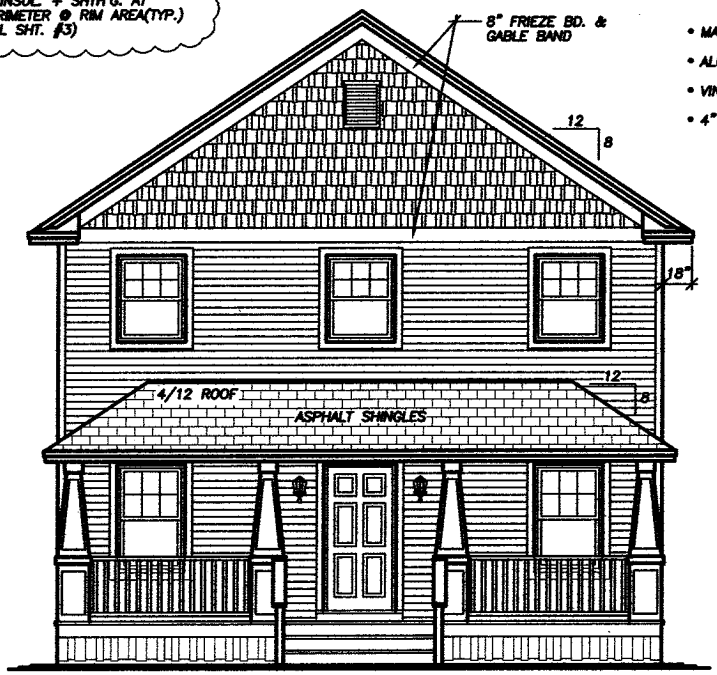

- MARVIN INTEGRITY WDWS. SPECIFIED
- ALUMINUM SOFFITS/FASCIA
- VINYL SIDING
- 4" WINDOW TRIM AS SHOWN

FRONT ELEVATION 1/4"=1'-0"

784 SQ.FT. FIRST FLOOR
754 SQ.FT. SECOND FLOOR

1538 SQ.FT. TOTAL

1411 LOGAN AVE. N.

Affordable Custom Builders, LLC

SPECIAL NOTICE:

THE DRAFTER ACCEPTS NO RESPONSIBILITY FOR ERRORS OR OMISSIONS. THESE DRAWINGS ARE DESIGN CONCEPT ONLY. EVERY EFFORT HAS BEEN MADE DESIGNING AND PREPARING THESE PLANS AND SPECIFICATIONS FOR ACCURACY. THE OWNER, CONTRACTOR AND SUBCONTRACTORS MUST VERIFY ALL DETAILS AND DIMENSIONS AND BE RESPONSIBLE FOR ANY CHANGES OR ADJUSTMENTS REQUIRED DURING ACTUAL CONSTRUCTION. NO REPRESENTATION IS MADE OR IMPLIED FOR ACCURACY

BUILT BY:

DRAWN	J.L.
CHECKED	--
DATE	5/2/2005
SCALE	AS NOTED
JOB NUMBER	
CADD FILE NUMBER	1411 LOGAN
SHEET NUMBER	1 OF 4 SHEETS