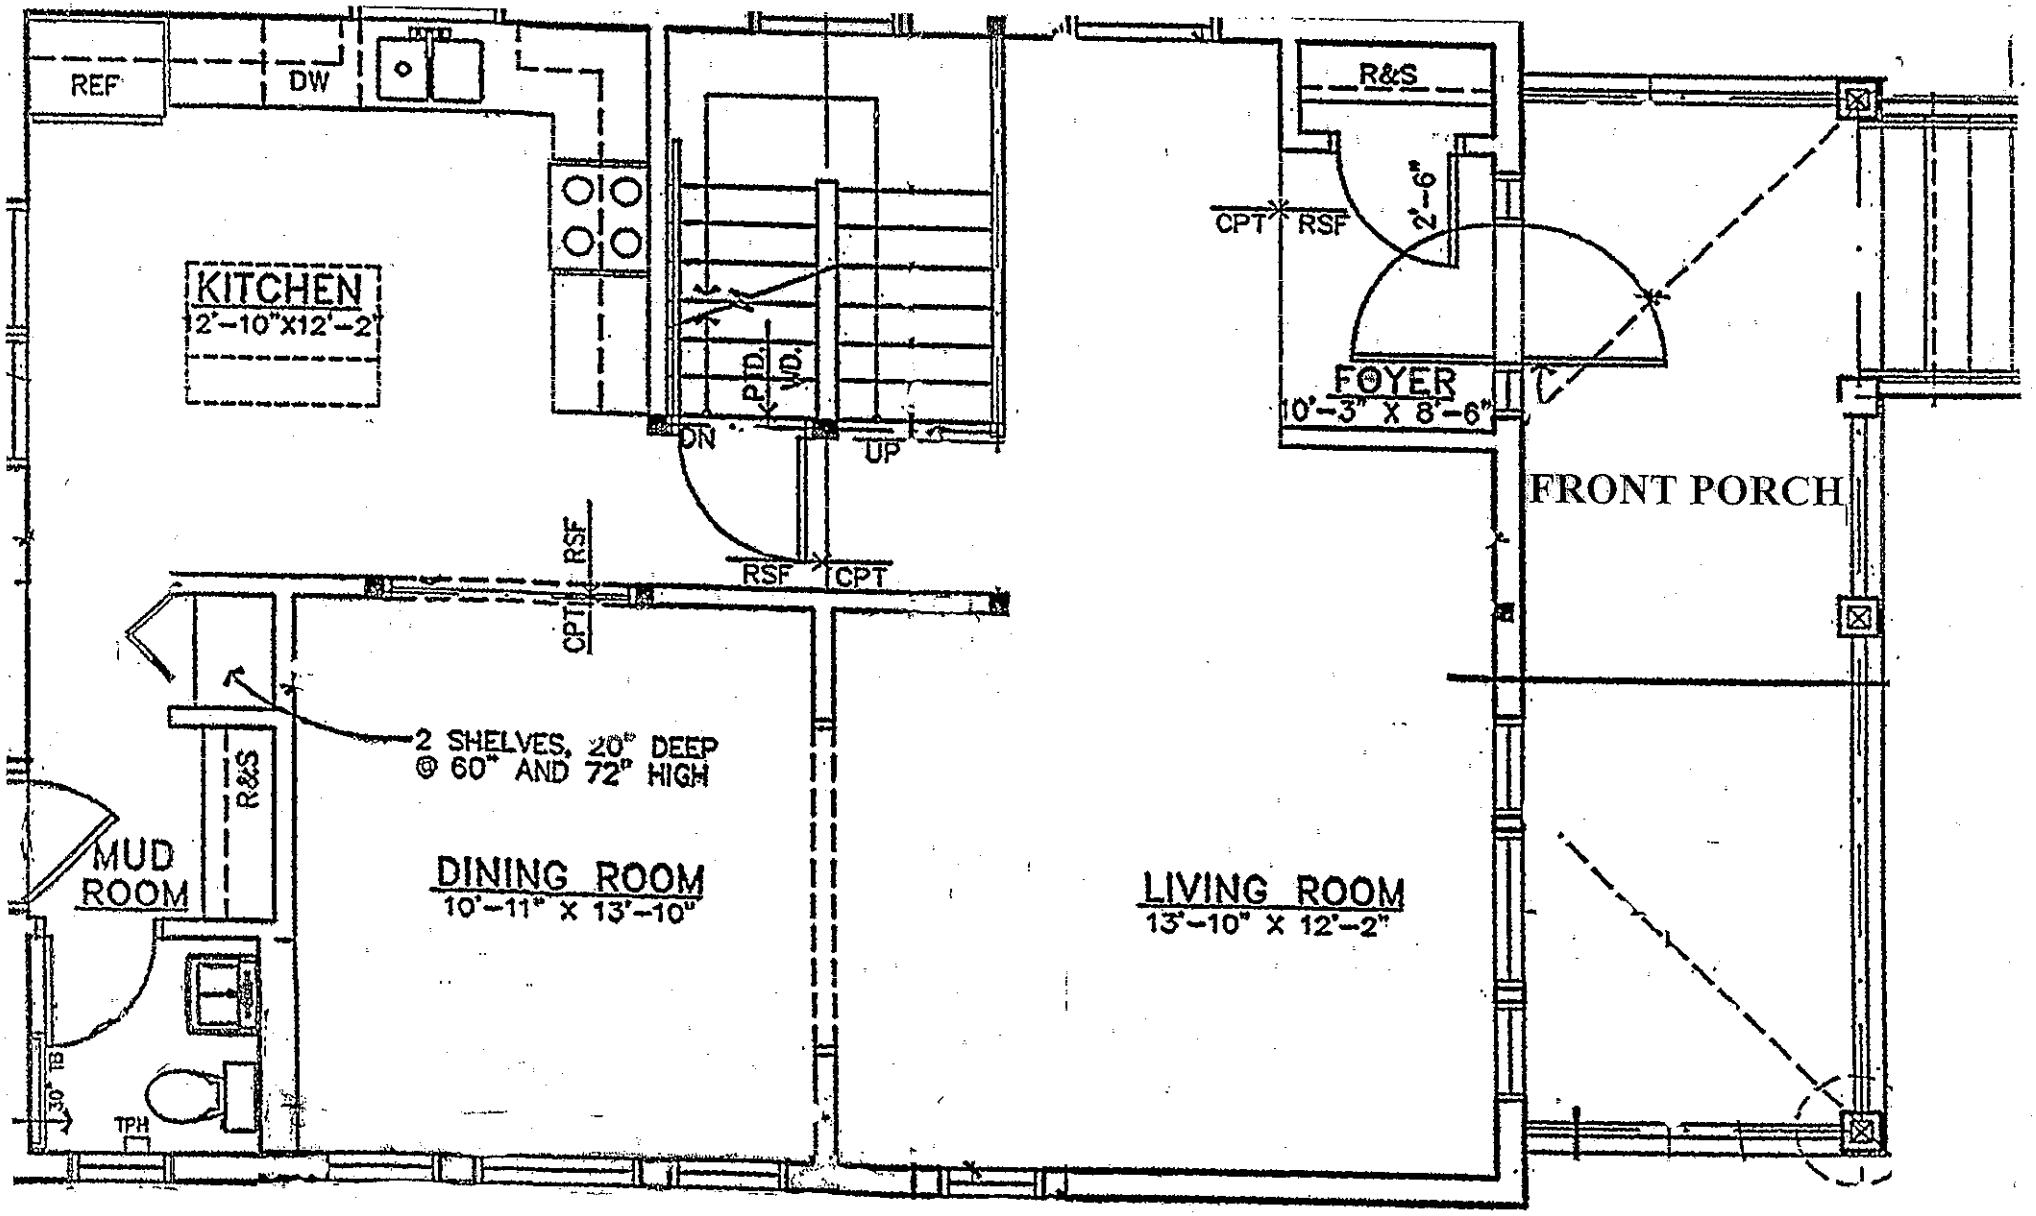

GMHC 4-SQUARE MODEL 1ST FLOOR PLAN

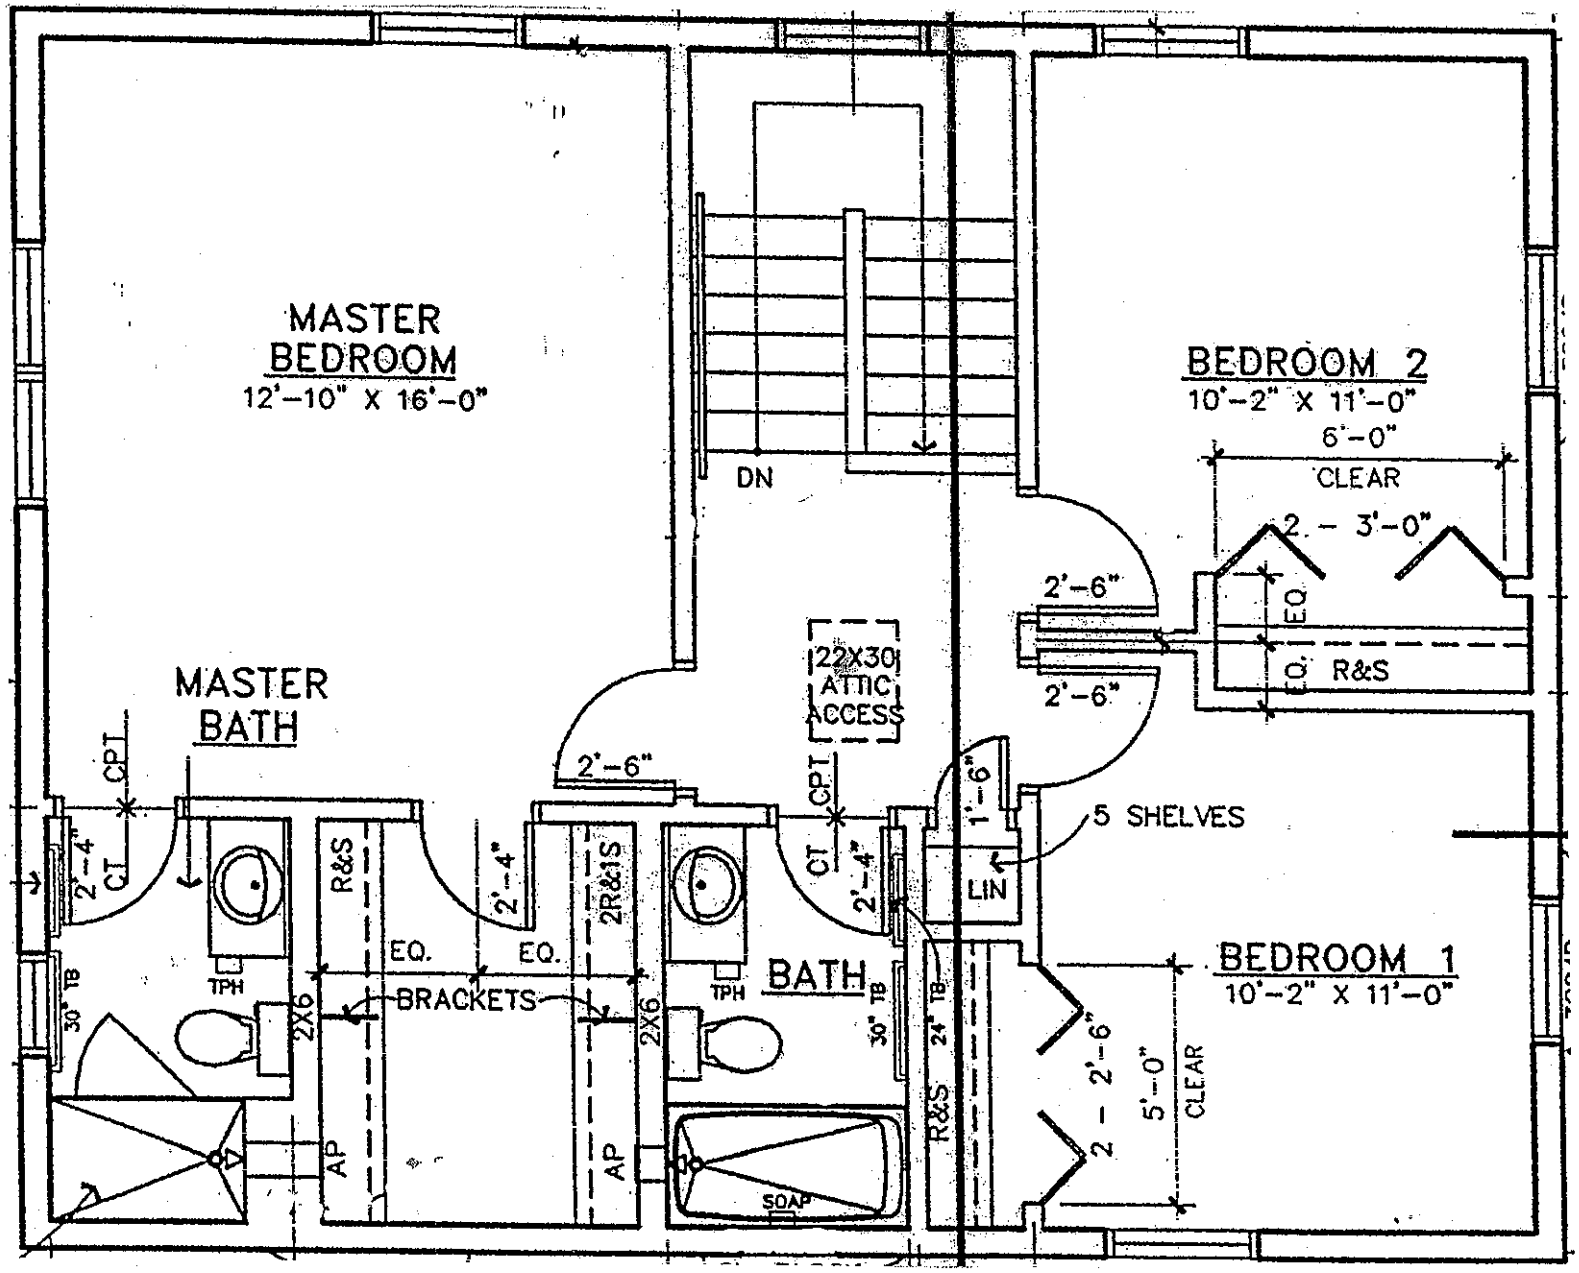

GMHC 4-SQUARE MODEL 2ND FLOOR PLAN

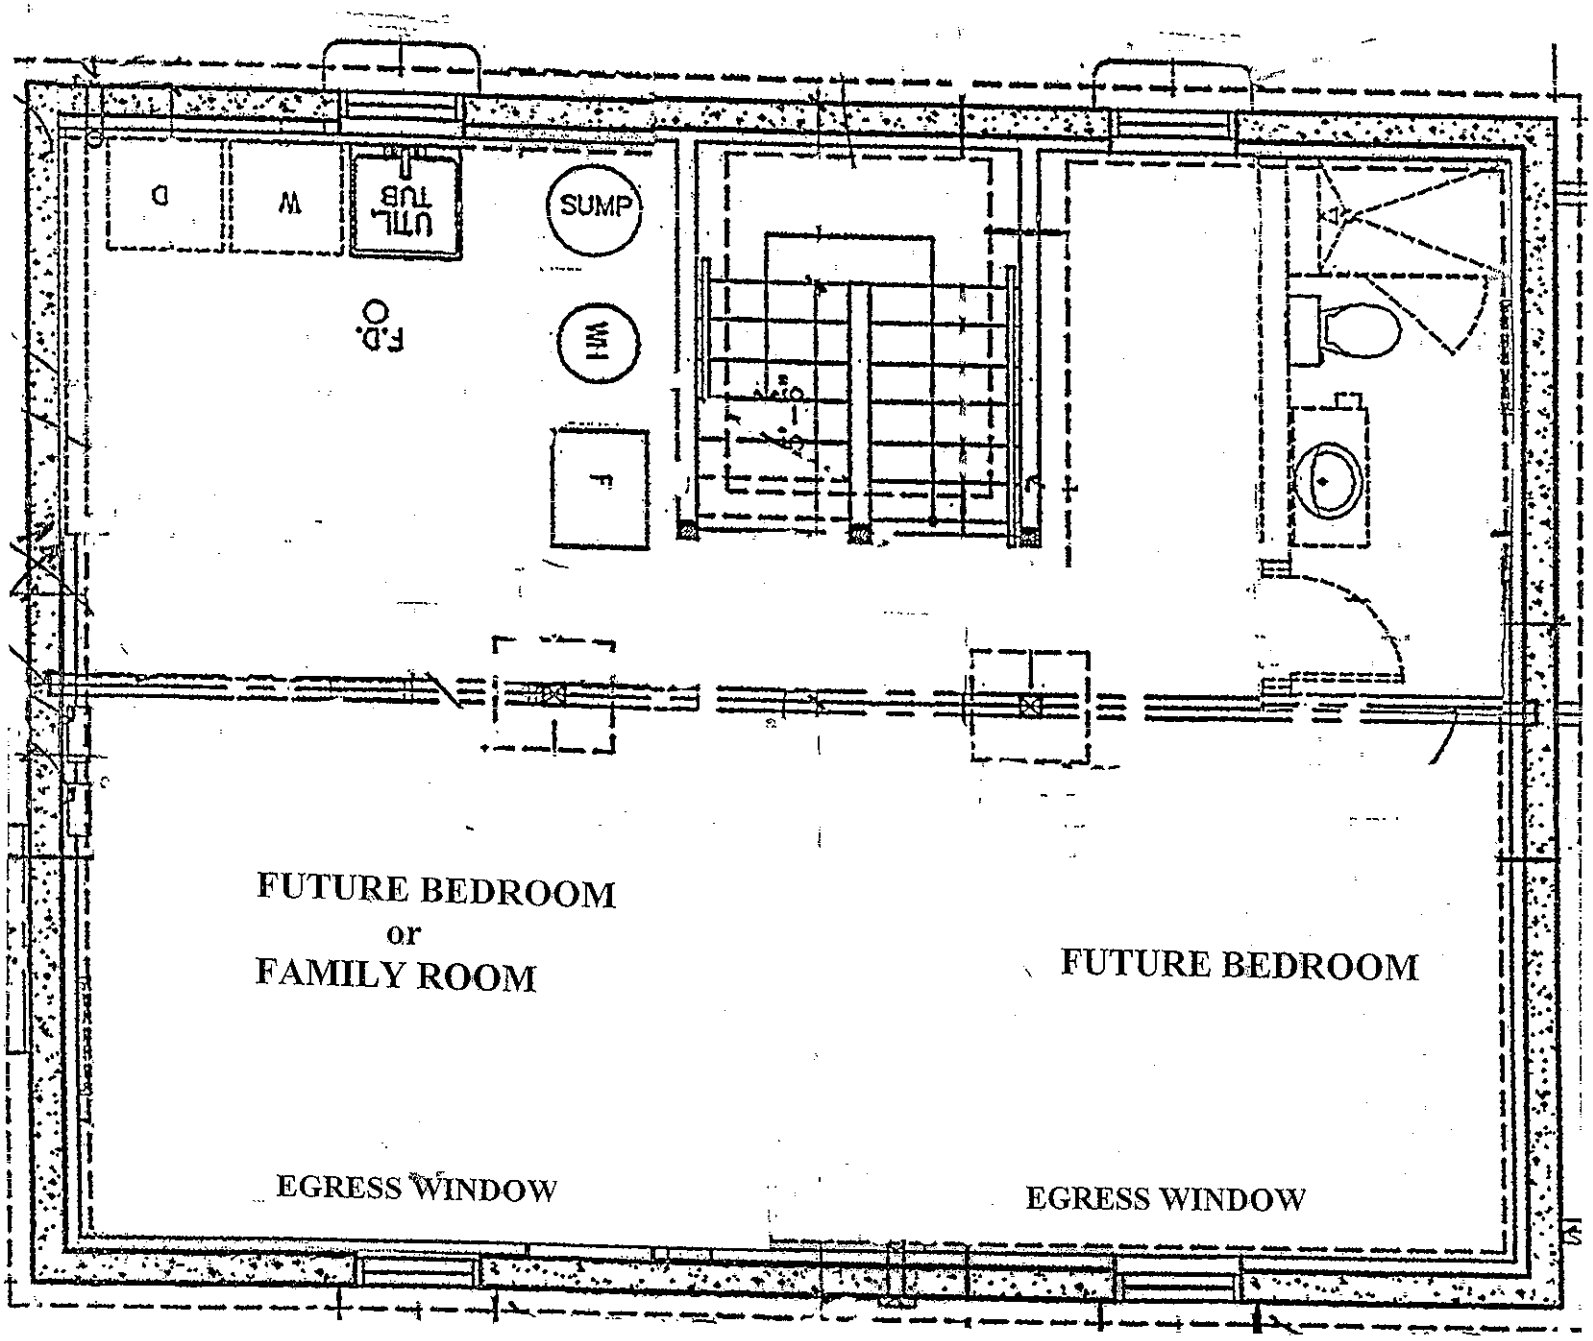

GMHC 4-SQUARE MODEL BASEMENT PLAN

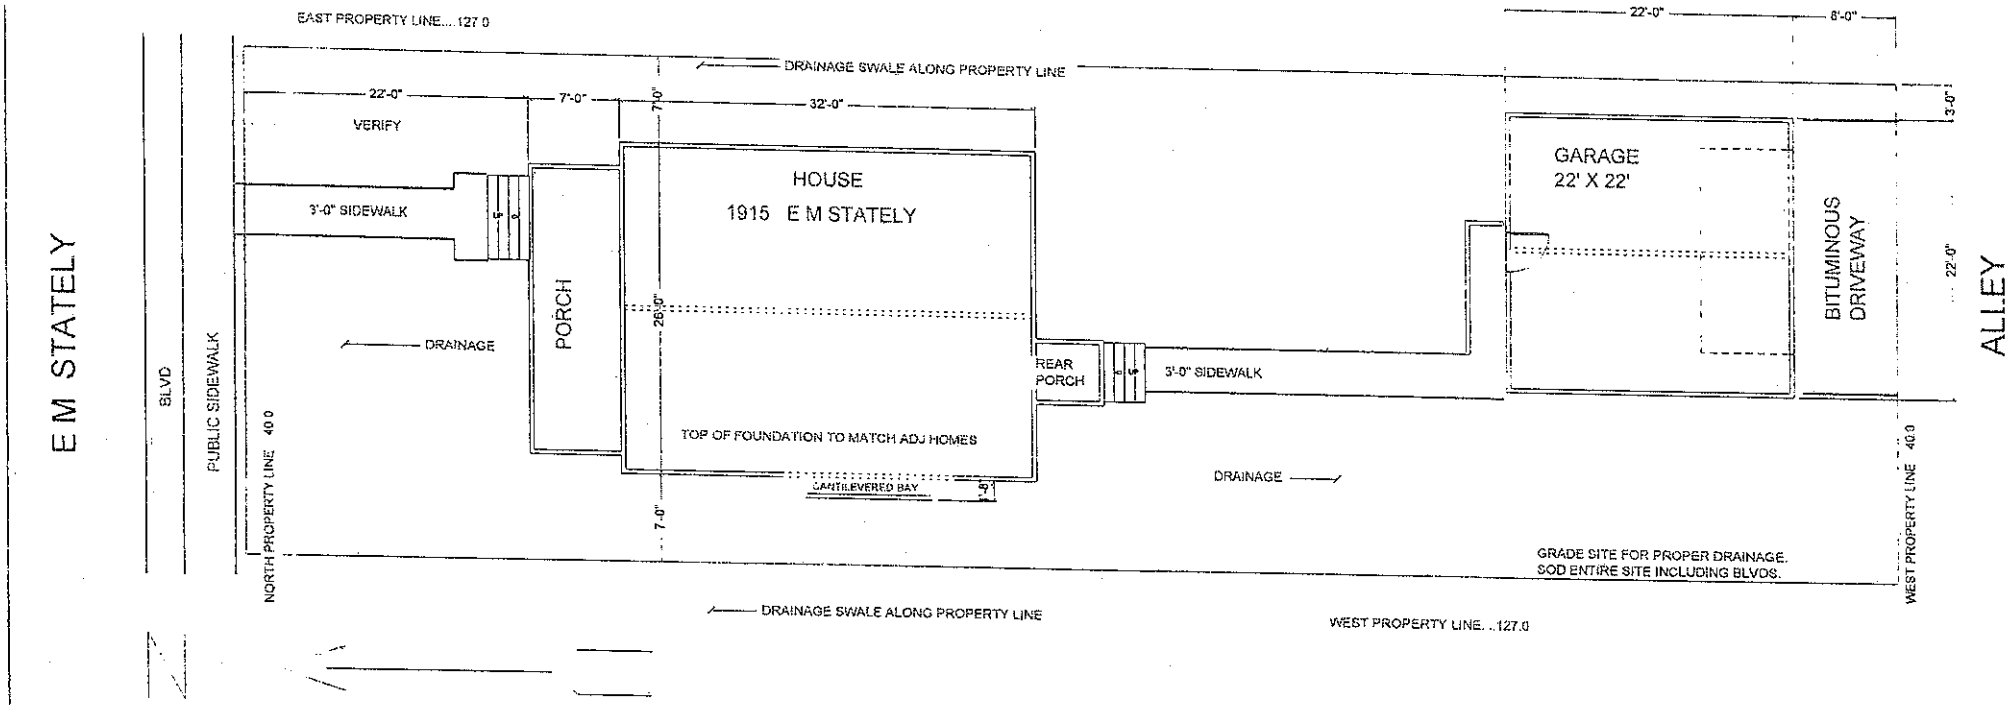

SITE PLAN 1915 E M STATELY MPLS MN

SCALE: 1/8" = 1'-0"