CEDAR RIVERSIDE TOWNHOMES
Greater Metropolitan Housing Corporation
02.08.11

CERMAK RHOADES ARCHITECTS

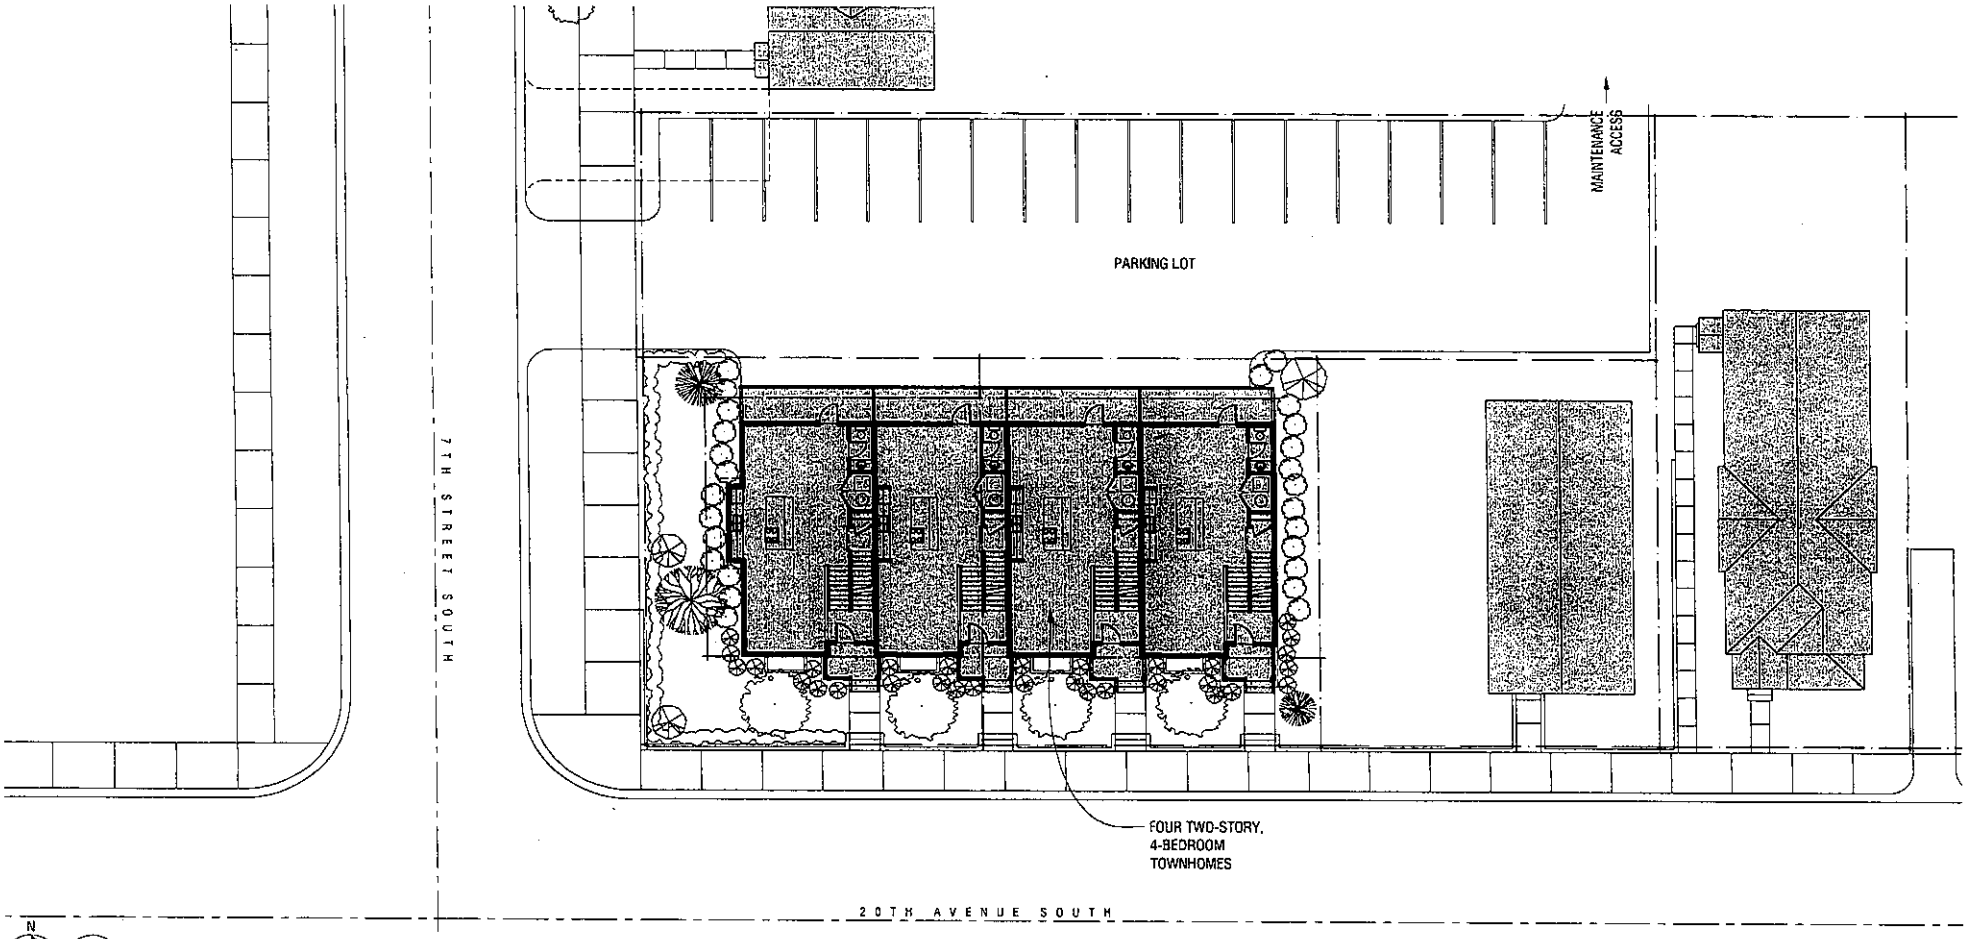

N

1 SITE PLAN
1" = 20'-0"

CEDAR RIVERSIDE TOWNHOMES
Greater Metropolitan Housing Corporation
02.09.11

CERMAK RHOADES ARCHITECTS