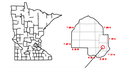

LAYOUT NO. 1
CSAH 22 (LYNDALE AVENUE)
HENNEPIN CO. PROJECT NO. 9338

PRELIMINARY –
SUBJECT TO CHANGE

Minneapolis
City of Lakes

Hennepin

HENNEPIN 22 COUNTY

LEGEND

PROPOSED CURB

PROPOSED MEDIAN CURB

TYPICAL SECTIONS
NOT TO SCALE

40 FT CURB TO CURB
AREA 4
38th ST W TO MINNEHAHA PKWY

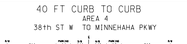
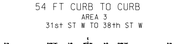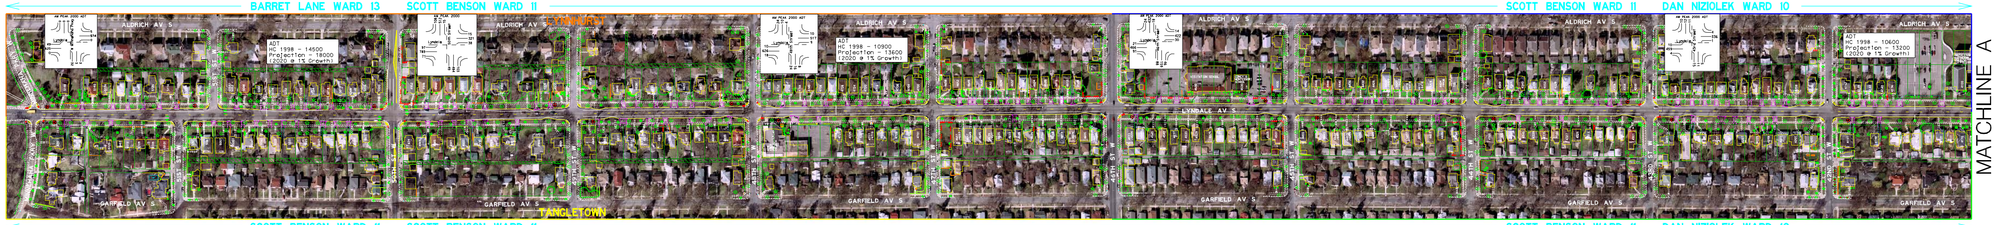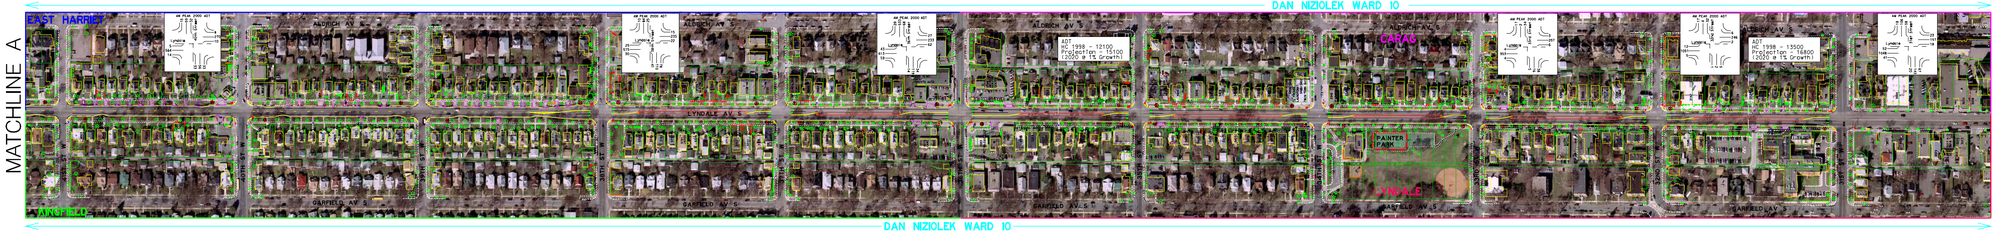
54 FT CURB TO CURB
AREA 3
31st ST W TO 38th ST W