LOCATION

0' 40' 80'

20' 60'

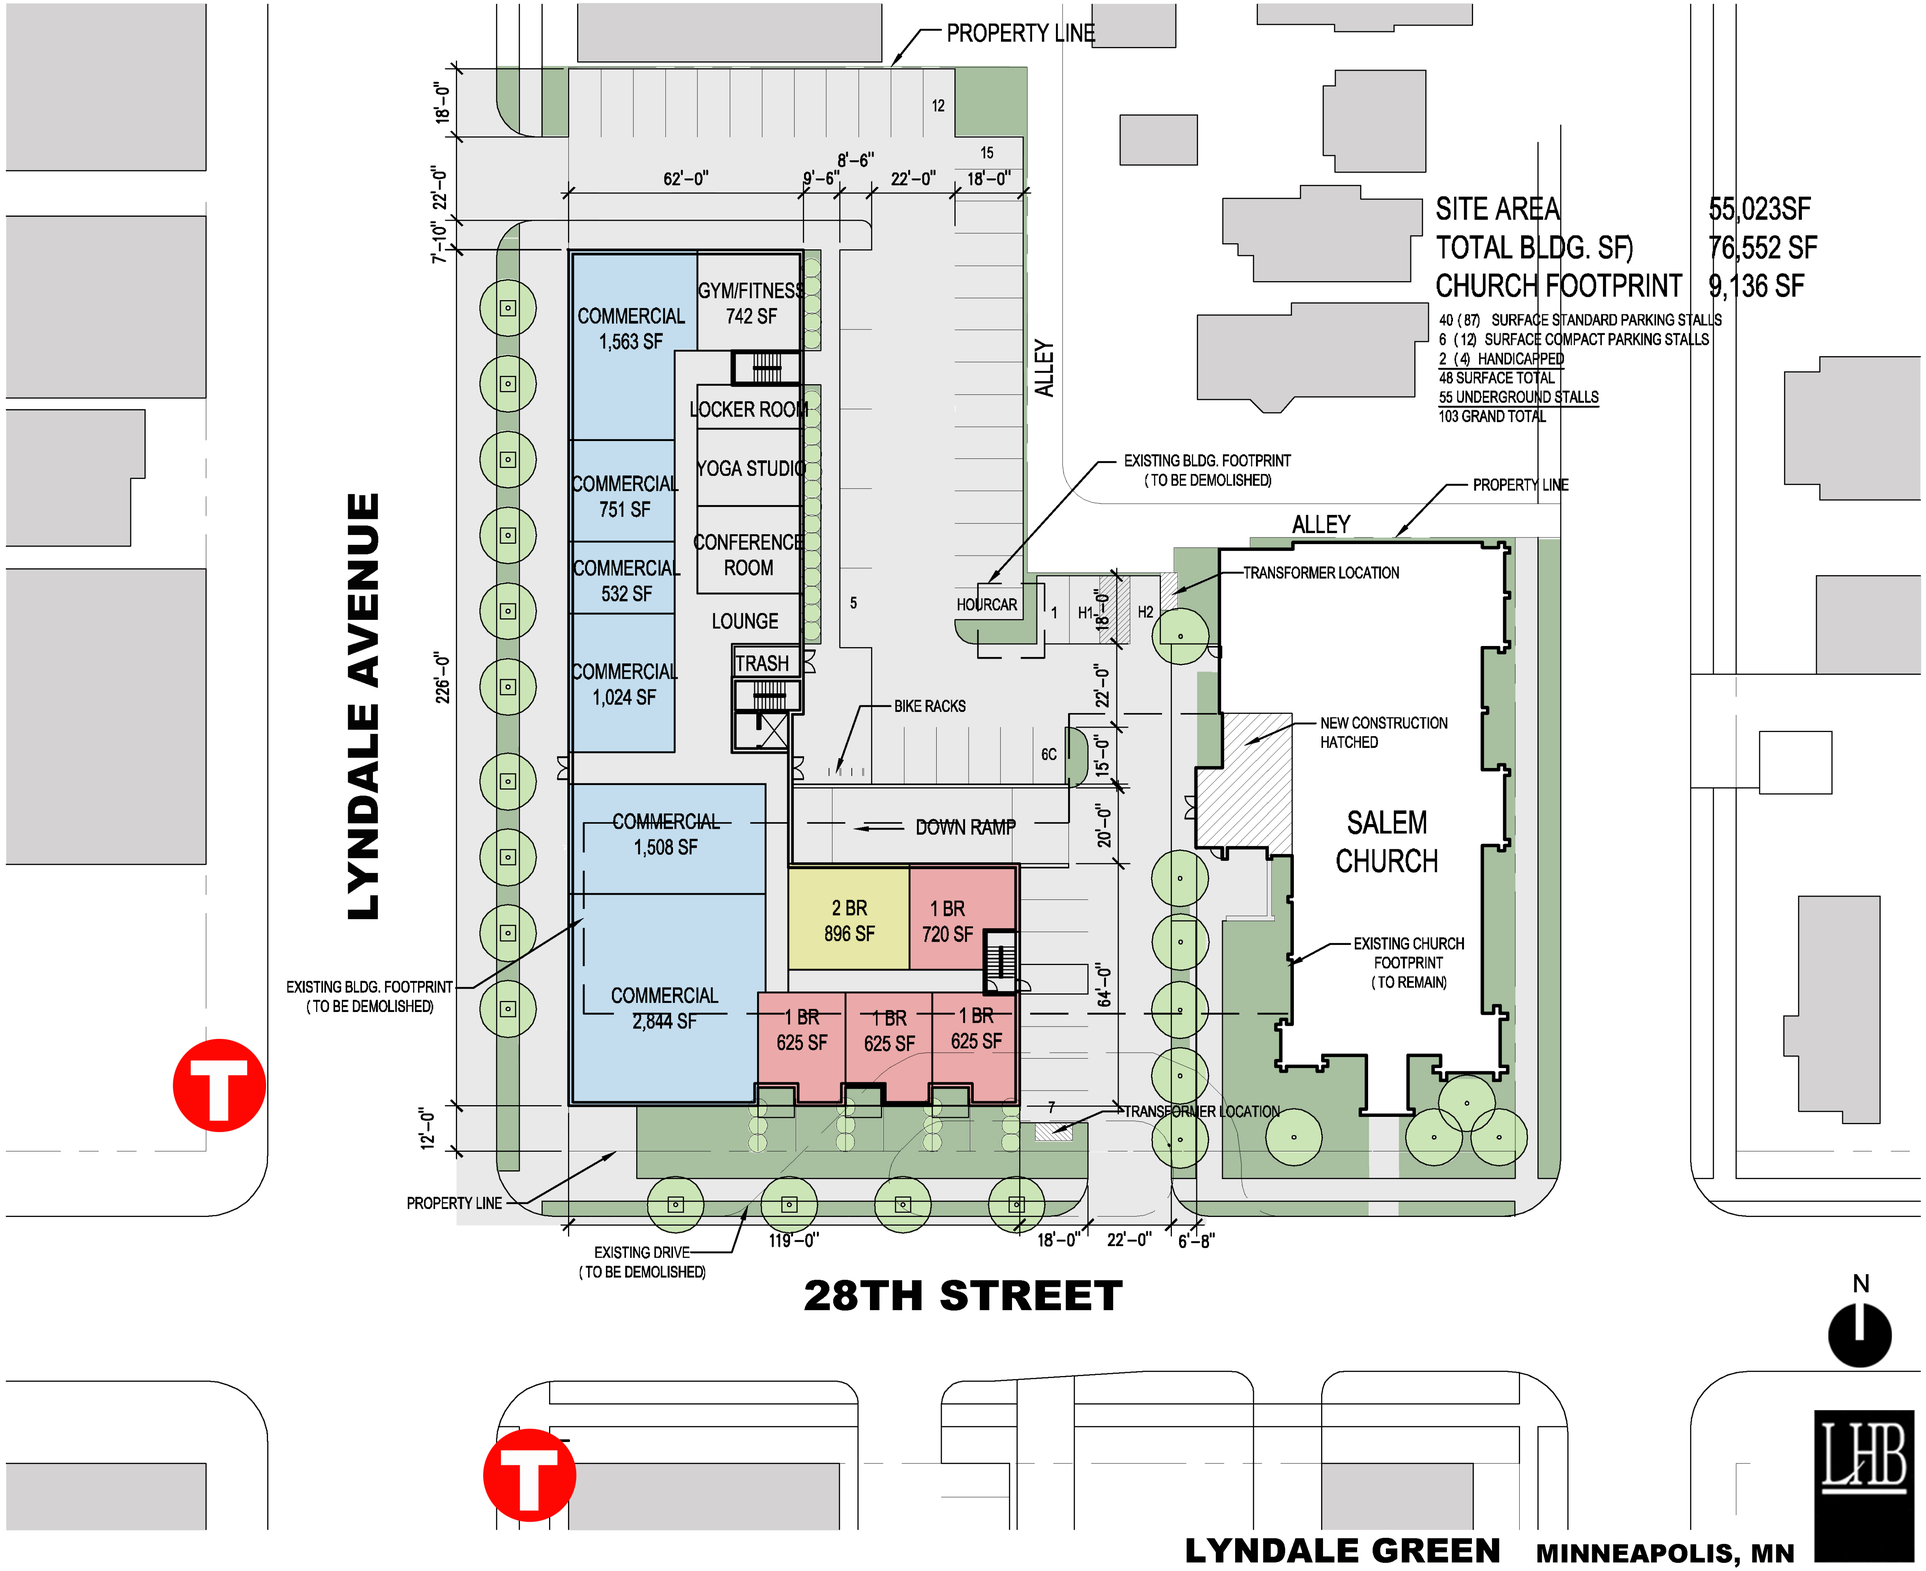

SITE AREA	55,023SF
TOTAL BLDG. SF)	76,552 SF
CHURCH FOOTPRINT	9,136 SF

40 (87) SURFACE STANDARD PARKING STALLS
6 (12) SURFACE COMPACT PARKING STALLS
2 (4) HANDICAPPED
48 SURFACE TOTAL
55 UNDERGROUND STALLS
103 GRAND TOTAL

N

LHB

LYNDALE GREEN MINNEAPOLIS, MN

BRIGHTON DEVELOPMENT