ALLEY

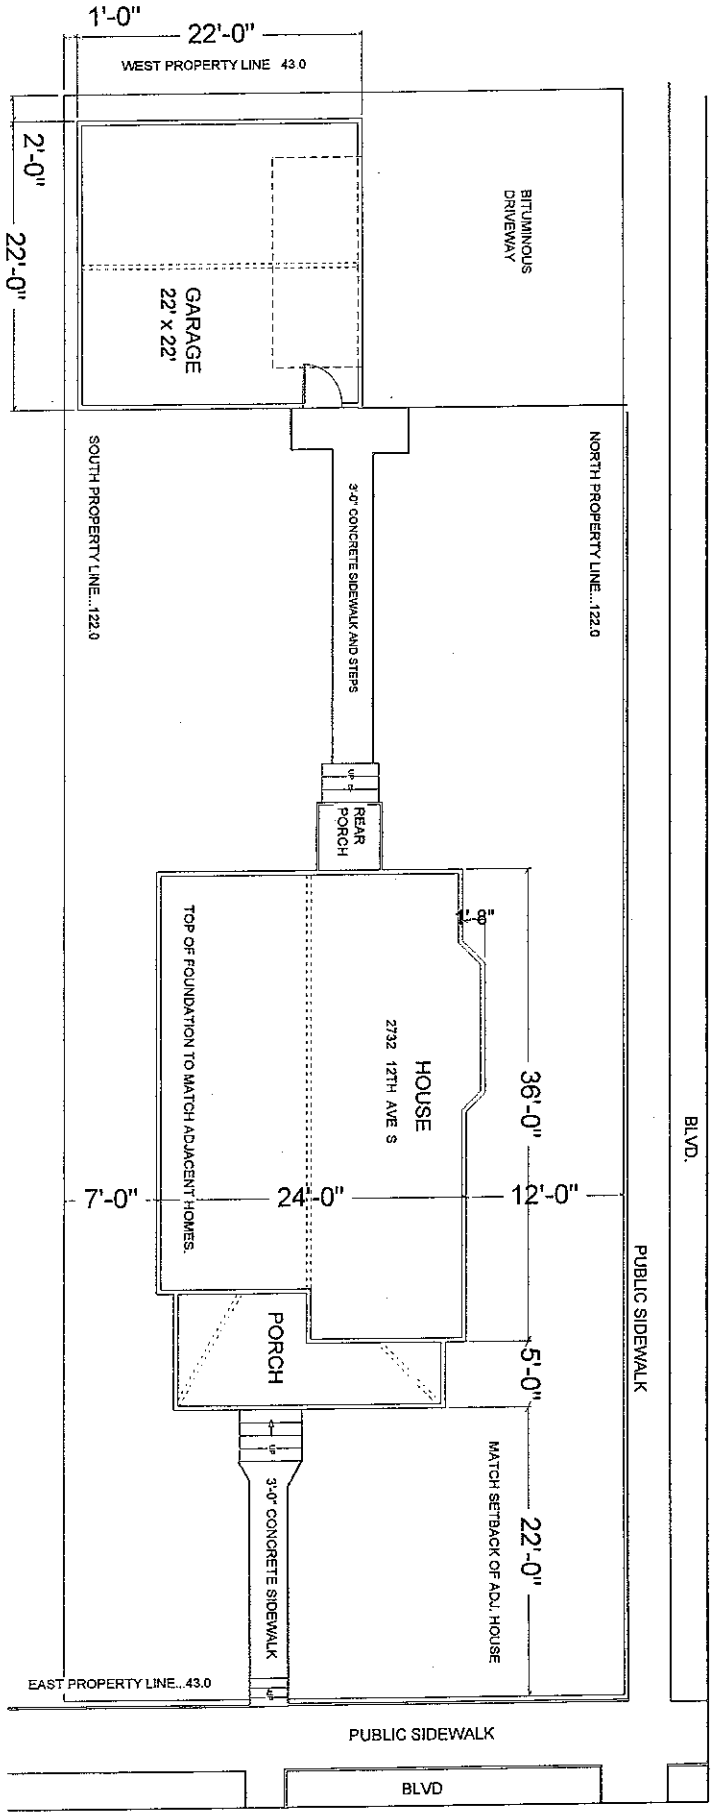

SITE PLAN 2732 12TH AVE S MPLS MN

SCALE: 1/8" = 1'-0"

12TH AVE S

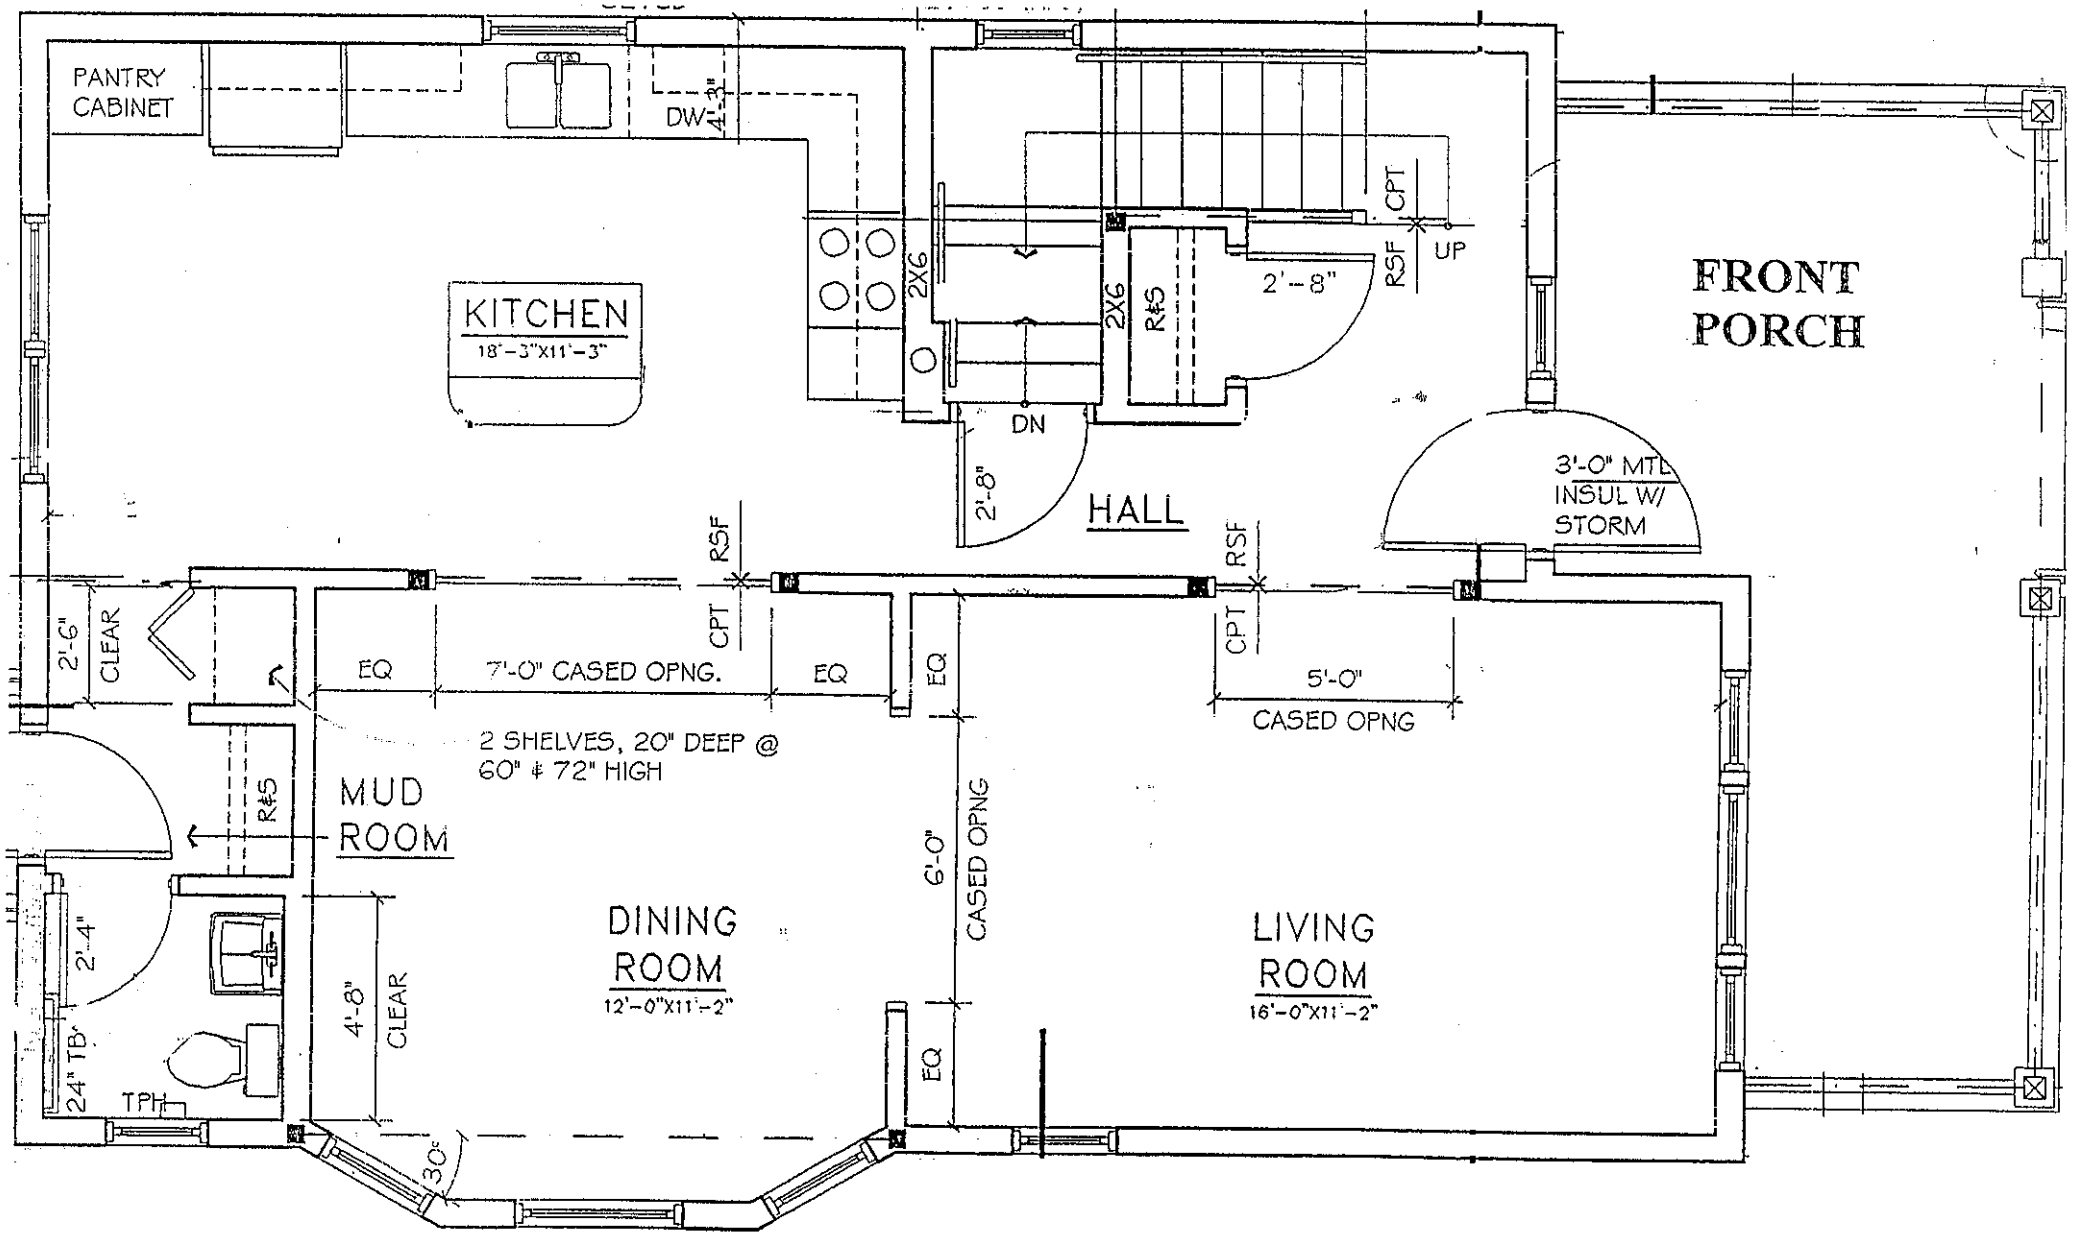

GMHC TWO-STORY MODEL 1ST FLOOR PLAN

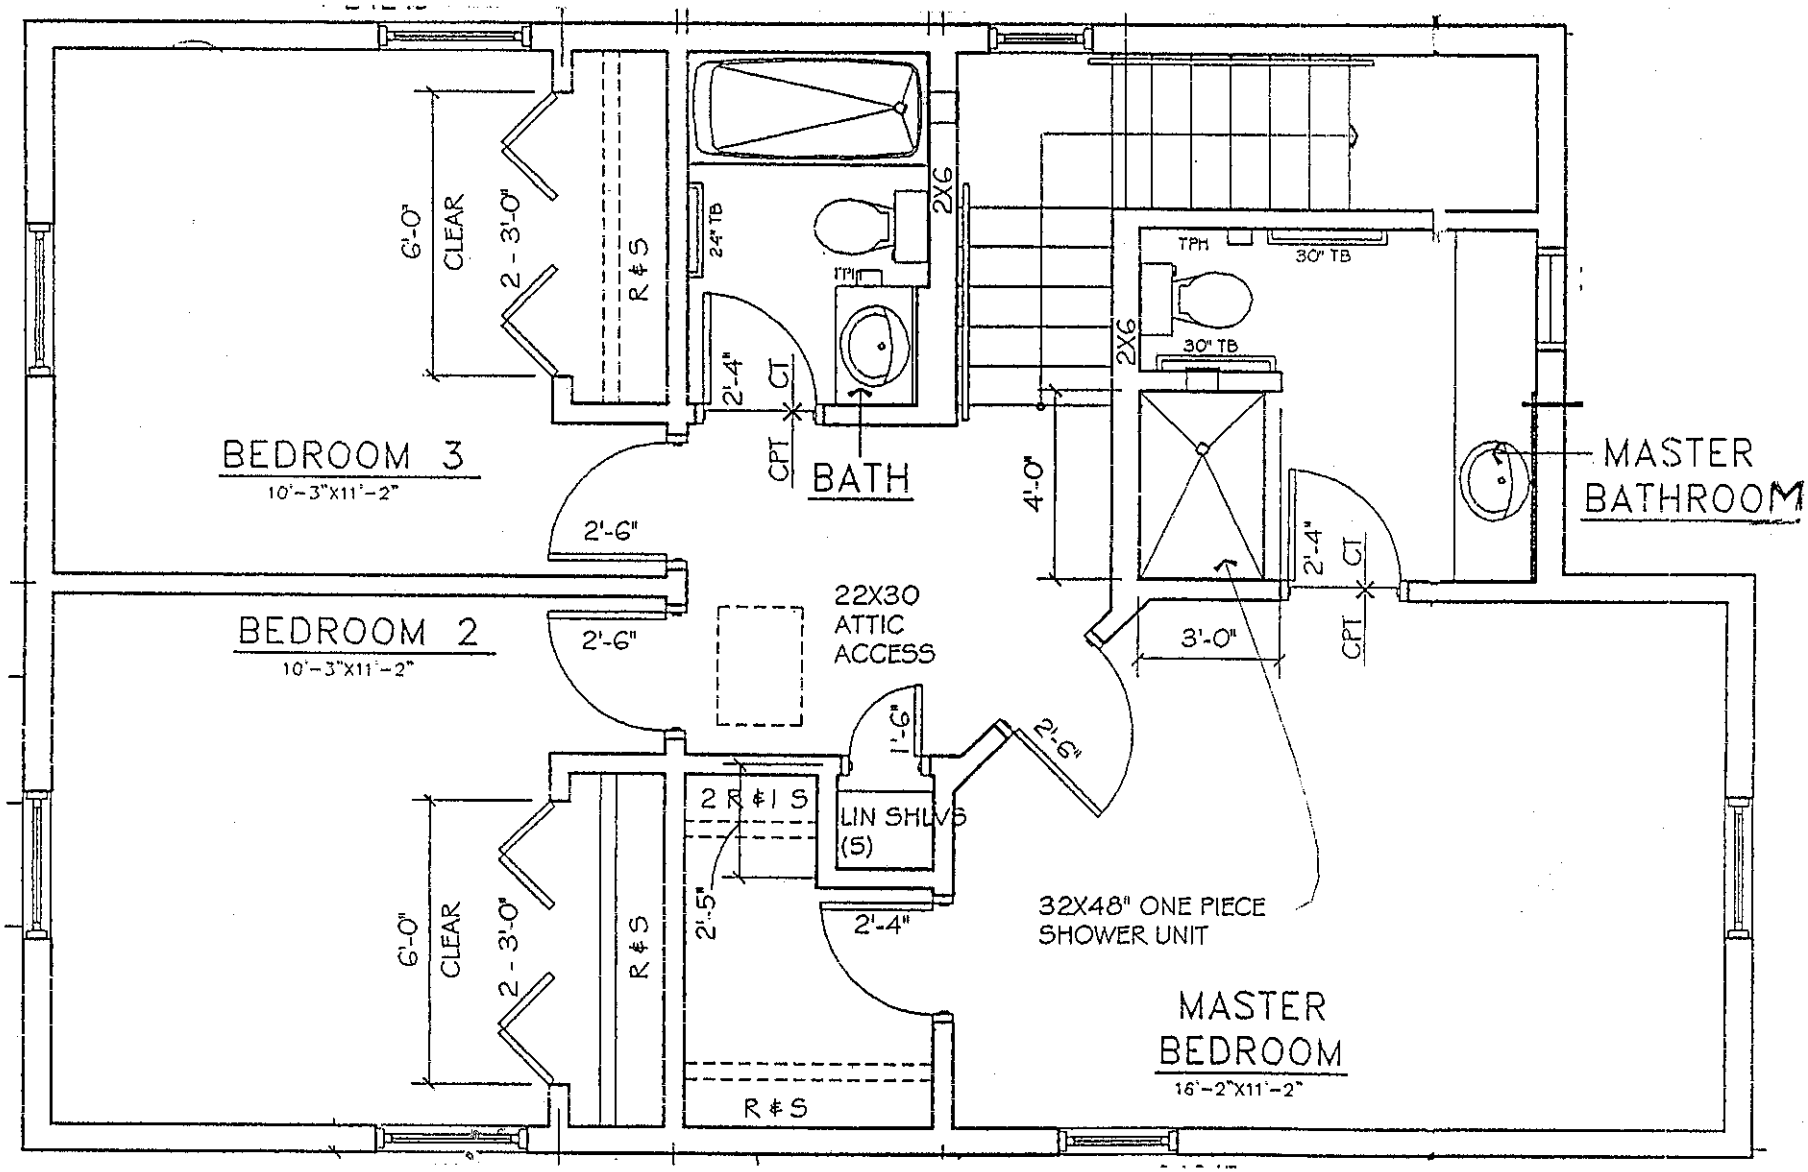

GMHC TWO-STORY MODEL 2ND FLOOR PLAN