NELSON

The NELSON Upper Midwest Operating Company, LLC

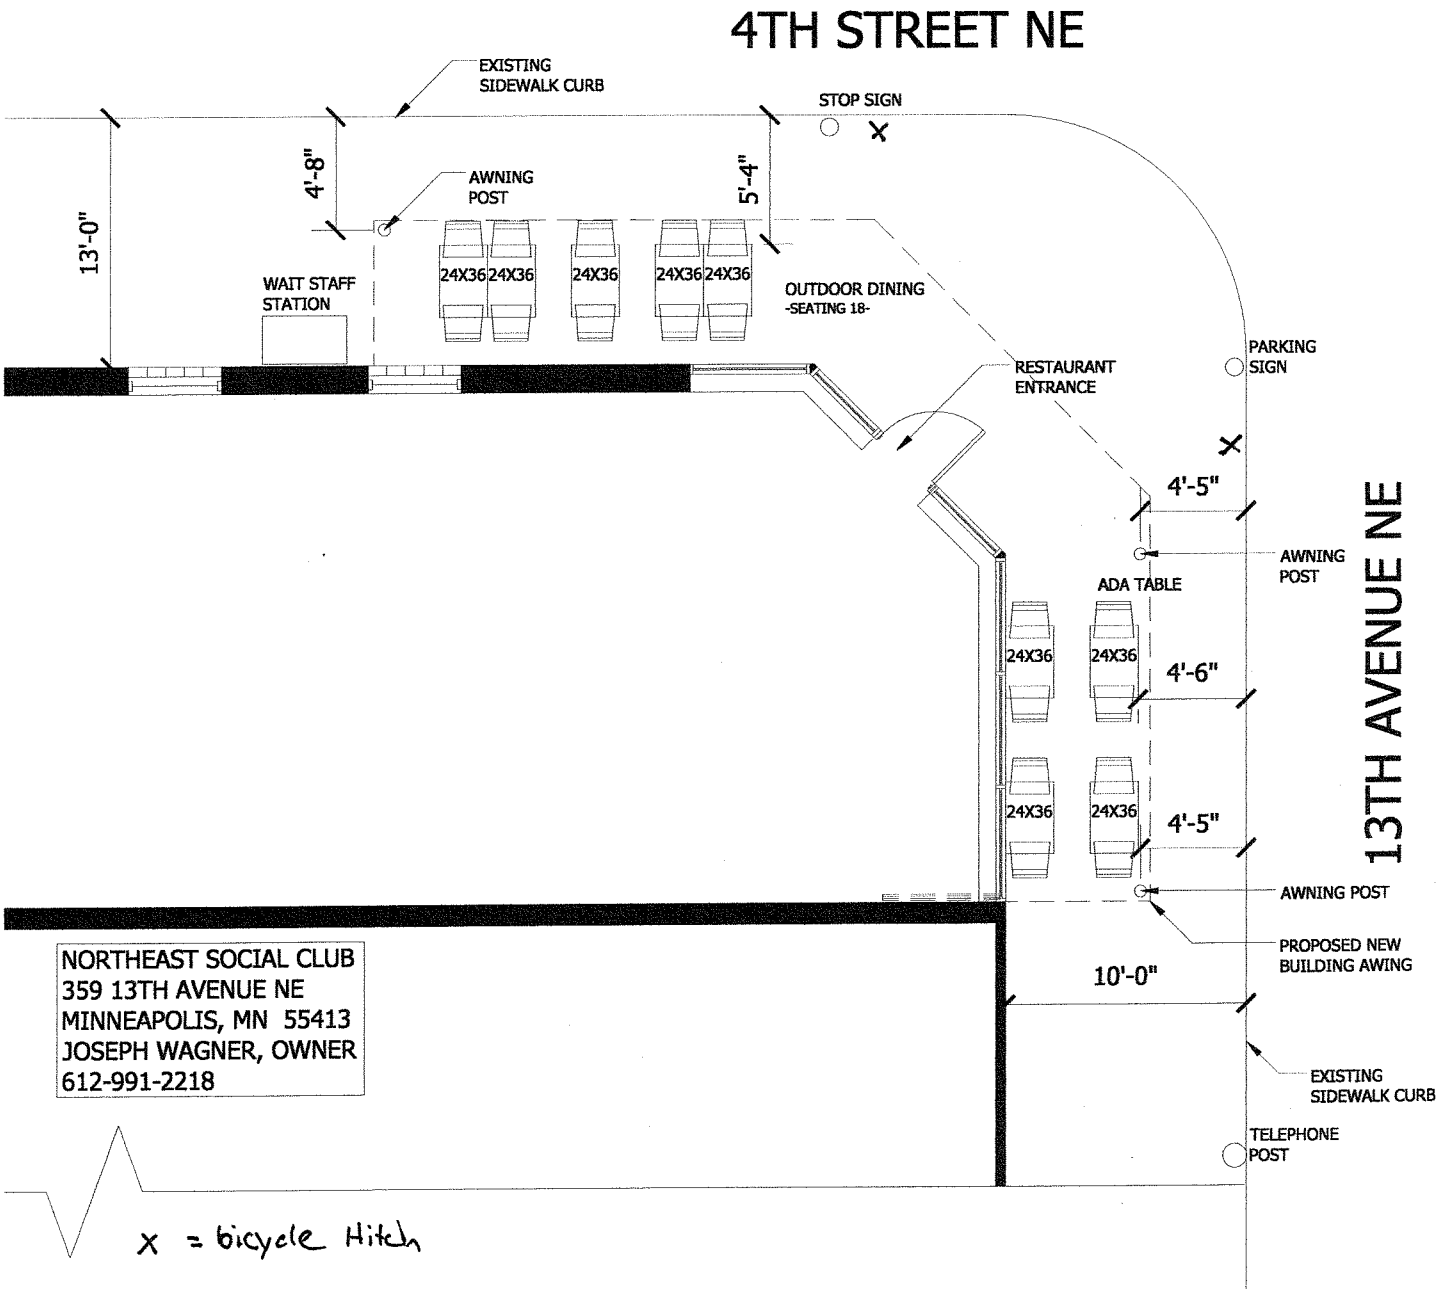

Client:	Northeast Social Club – Sidewalk Cafe Plan	Scale: 1/8" = 1'-0"	Sheet No.:
Project:	359 13th Avenue NE, Minneapolis, MN 55413	Date: 01/13/09	SCP
Proj. No.:	08.00772.00	Drawn By: msirivong	

1201 Marquette Avenue S. Suite 200 Minneapolis, MN 55403 Phone: 612-822-1211 Fax: 612-822-1006 www.nelsononline.com