Attachment #2
Council Approved Lowry & Penn Avenues N Layout

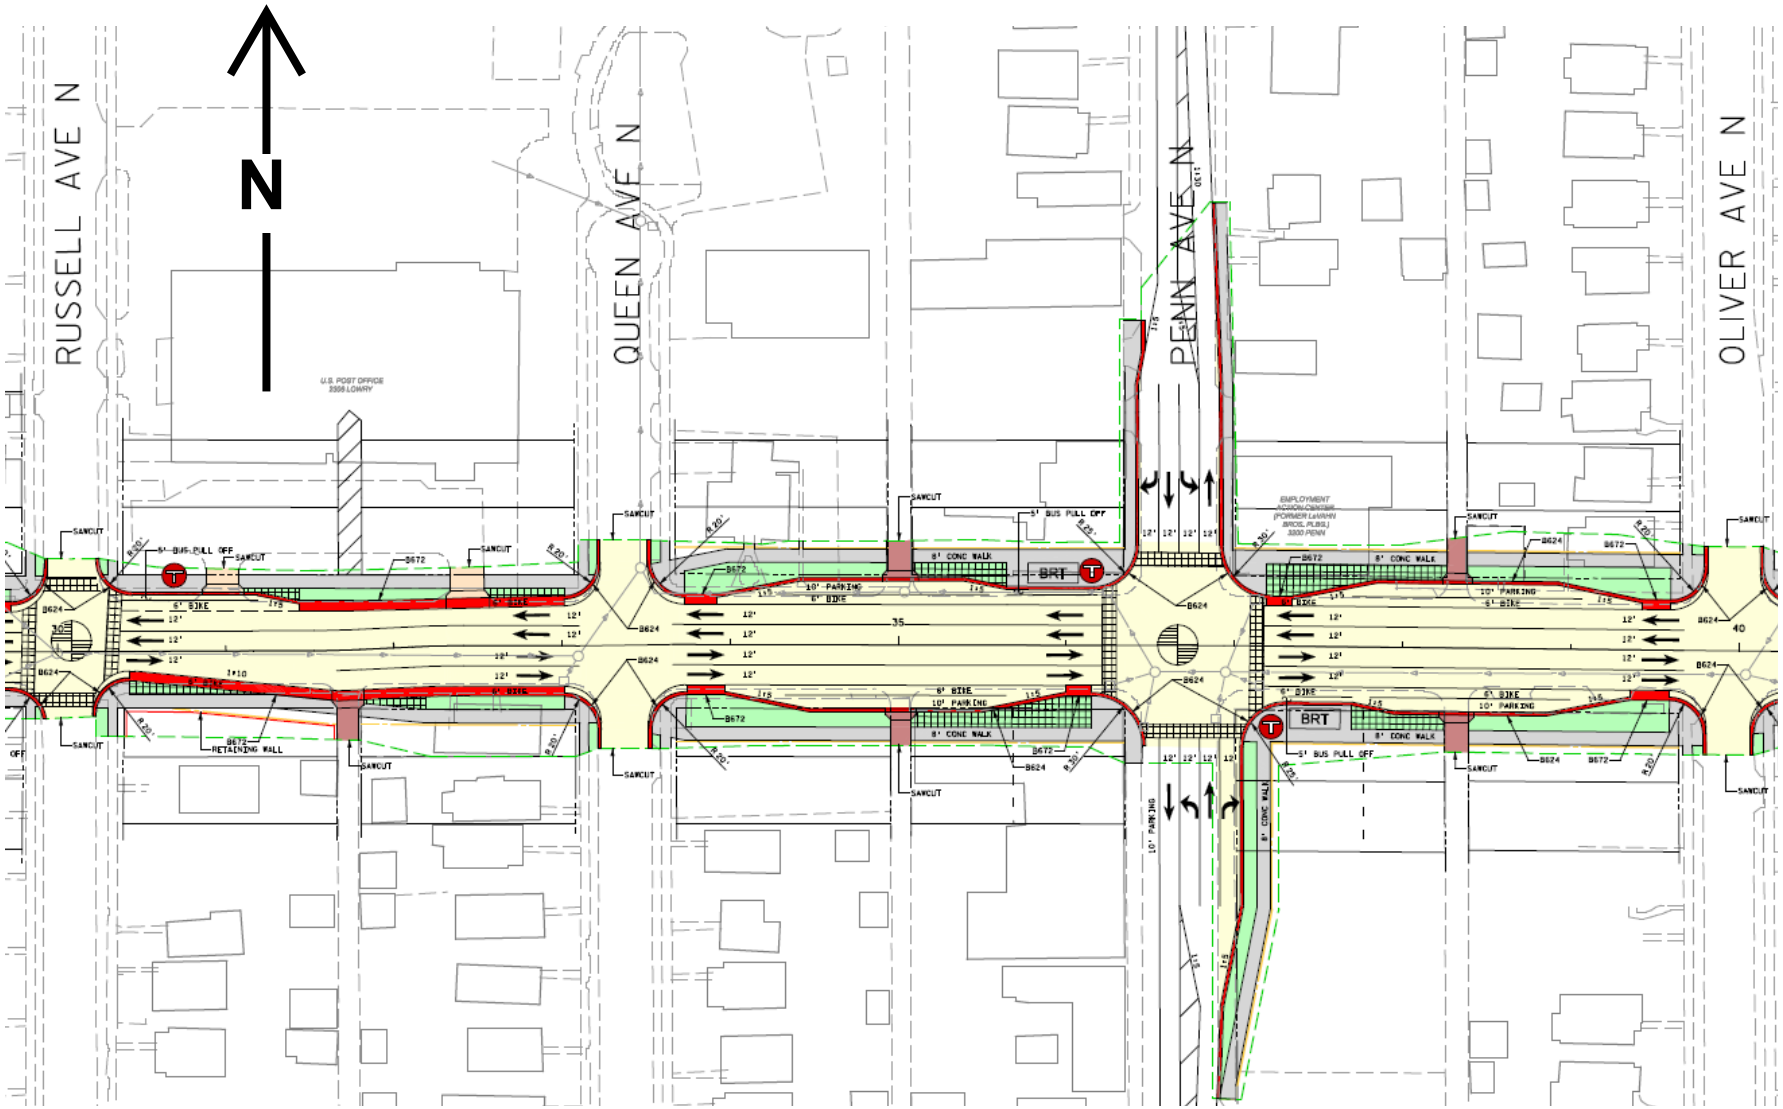

Date: December 29, 2003