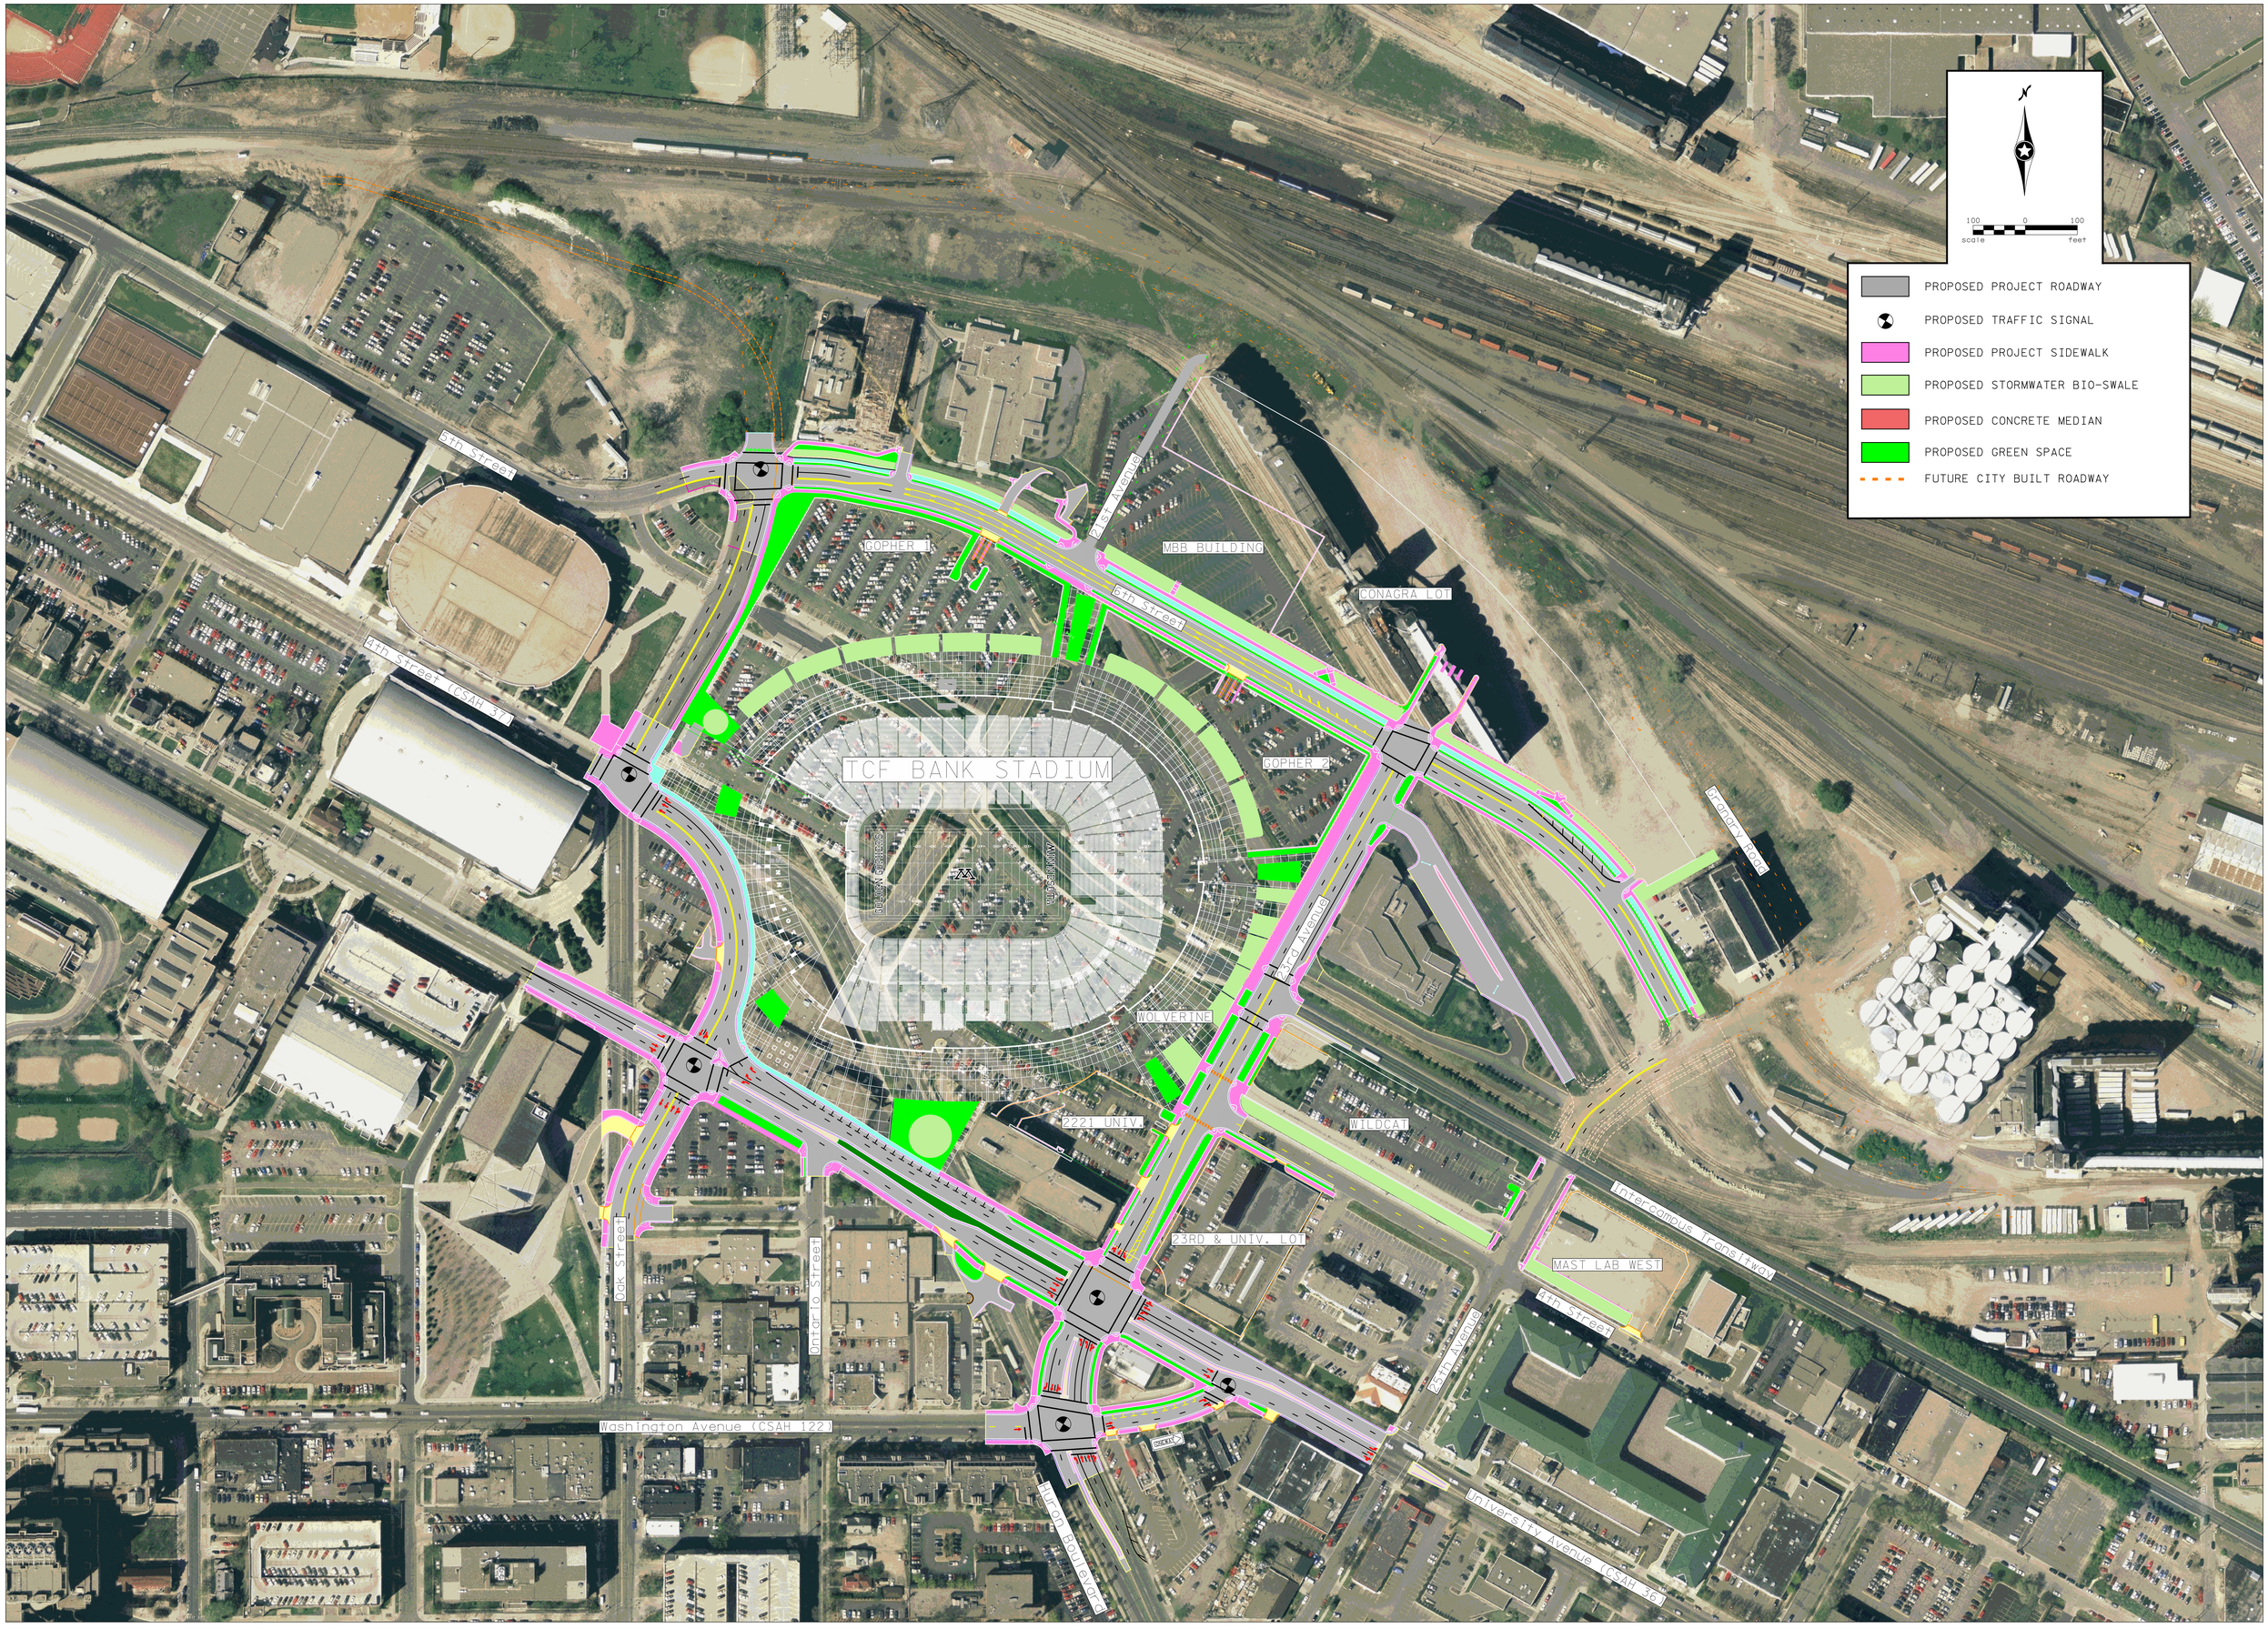

SRF Consulting Group, Inc.

5384
12/15/06

UNIVERSITY OF MINNESOTA PROPOSED ROADWAY LAYOUT - STADIUM OPENING DAY

TCF STADIUM INFRASTRUCTURE
University of Minnesota

DRAFT

Figure A