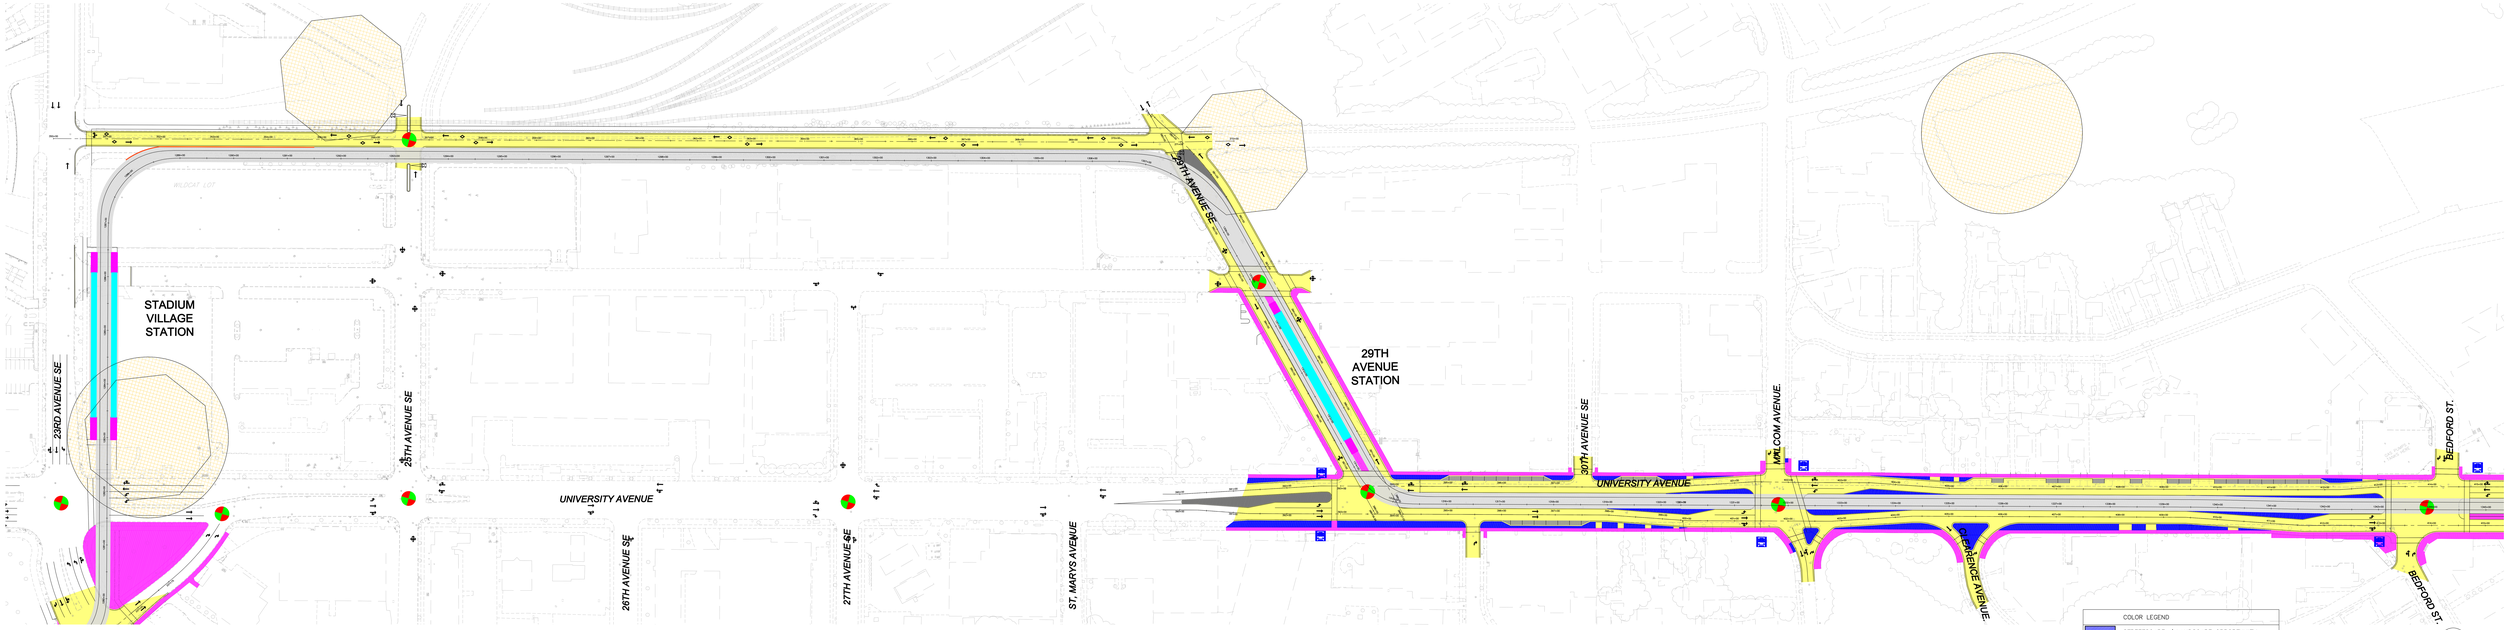

HURON BLVD-BEDFORD STREET

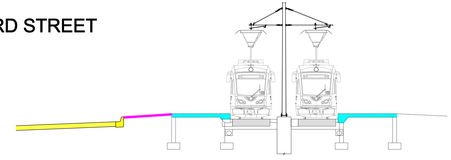

TYPICAL SECTION @ STADIUM VILLAGE STATION

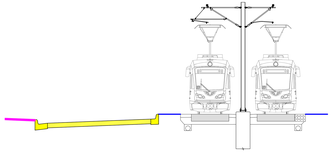

TYPICAL SECTION @ ROADWAY

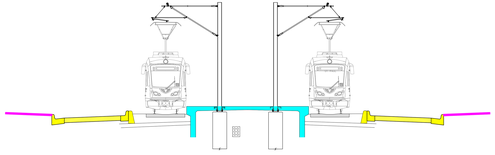

TYPICAL SECTION @ 29TH AVENUE STATION

COLOR LEGEND
STREETSCAPE / LANDSCAPE OPPORTUNITY
LRT TRACK AREA
ISLAND
PEDESTRIAN / SIDEWALK AREA
STATION PLATFORM
FUTURE STATION PLATFORM
ROADWAY
RETAINING WALL
SUBSTATION AND COMMUNICATION
BRIDGE
PARKING AREA
SIGNALIZED INTERSECTION
PROPOSED BUS STOP
TRACTION POWER SUBSTATION (GENERAL AREA)
SIGNAL BUILDING (GENERAL AREA)