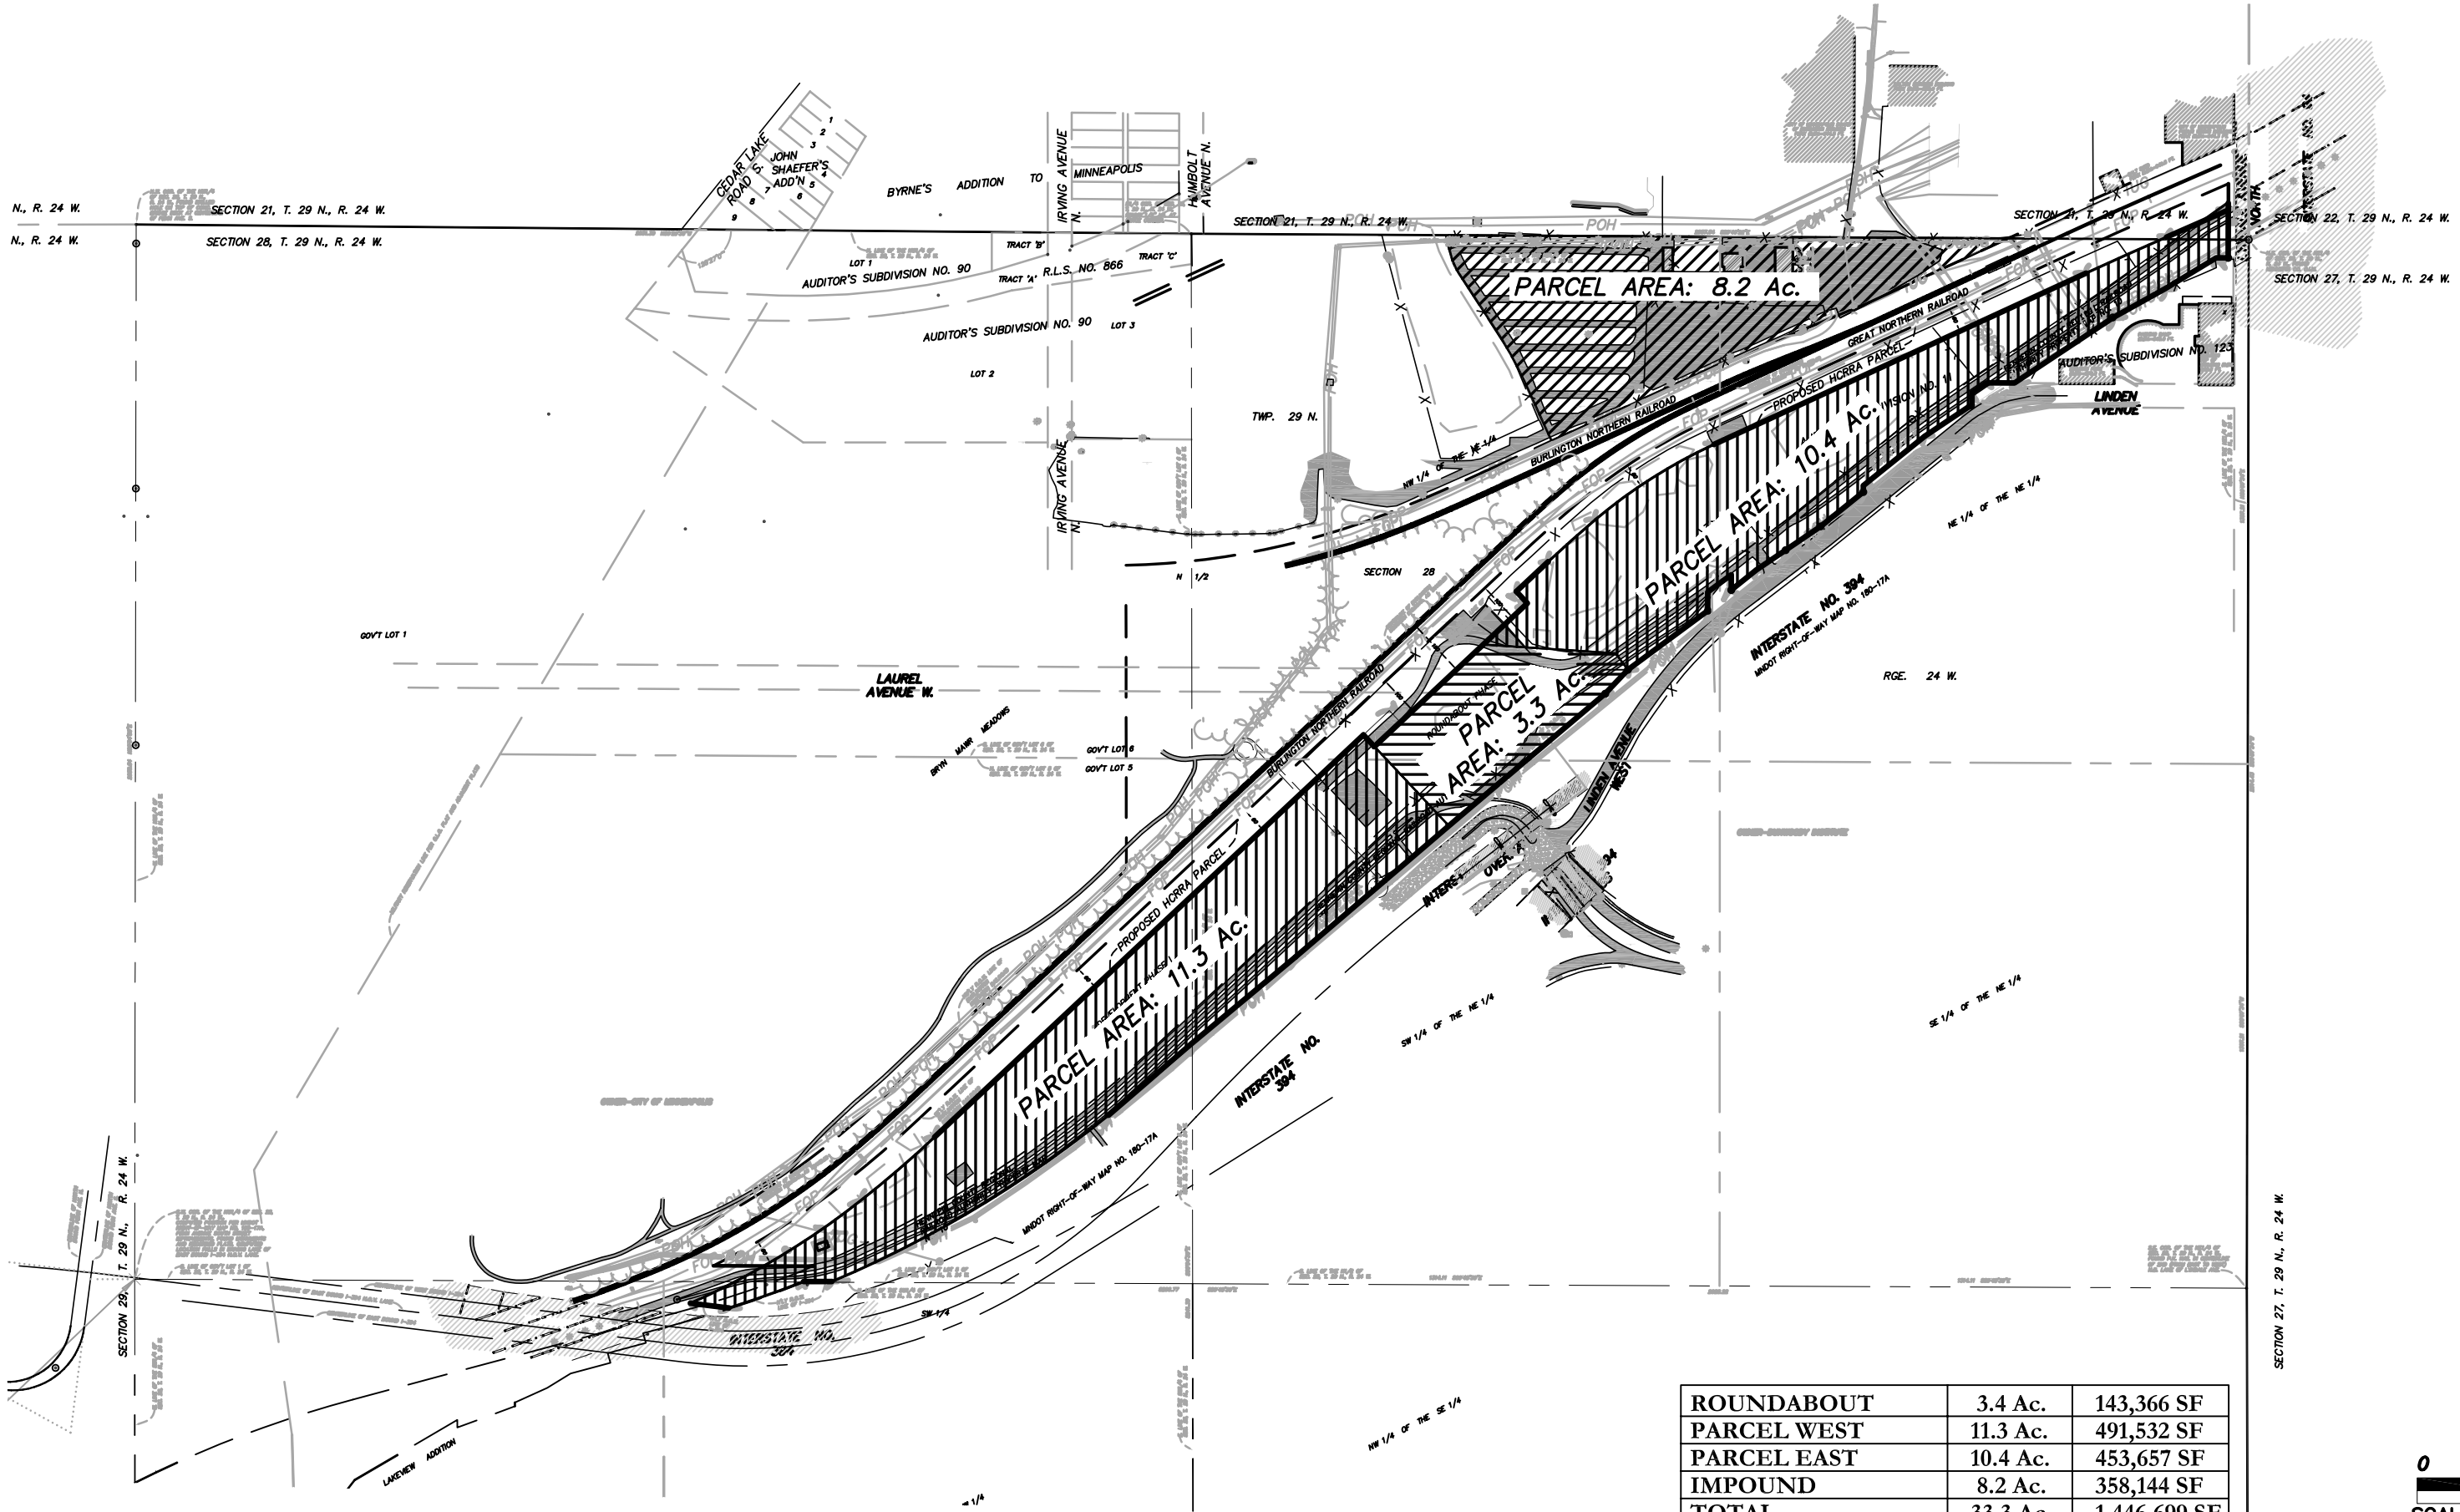

ROUNDABOUT	3.4 Ac.	143,366 SF
PARCEL WEST	11.3 Ac.	491,532 SF
PARCEL EAST	10.4 Ac.	453,657 SF
IMPOUND	8.2 Ac.	358,144 SF
TOTAL	33.3 Ac.	1,446,699 SF

INFORMATION FROM WESTWOOD PROFESSIONAL SERVICES FILE DATED; JULY 10, 2008

RYAN®
BUILDING LASTING RELATIONSHIPS

RYAN COMPANIES US, INC.
50 South Tenth Street, Suite 300
Minneapolis, MN
55403-2012
612-492-4000 tel
612-492-3000 fax

WWW.RYANCOMPANIES.COM

BASSET CREEK - PROPOSED PARCEL AREA EXHIBIT
MINNEAPOLIS, MN

04/07/2009

DRAWN BY CDL
CHECKED BY GM
SHEET 1 0F 1