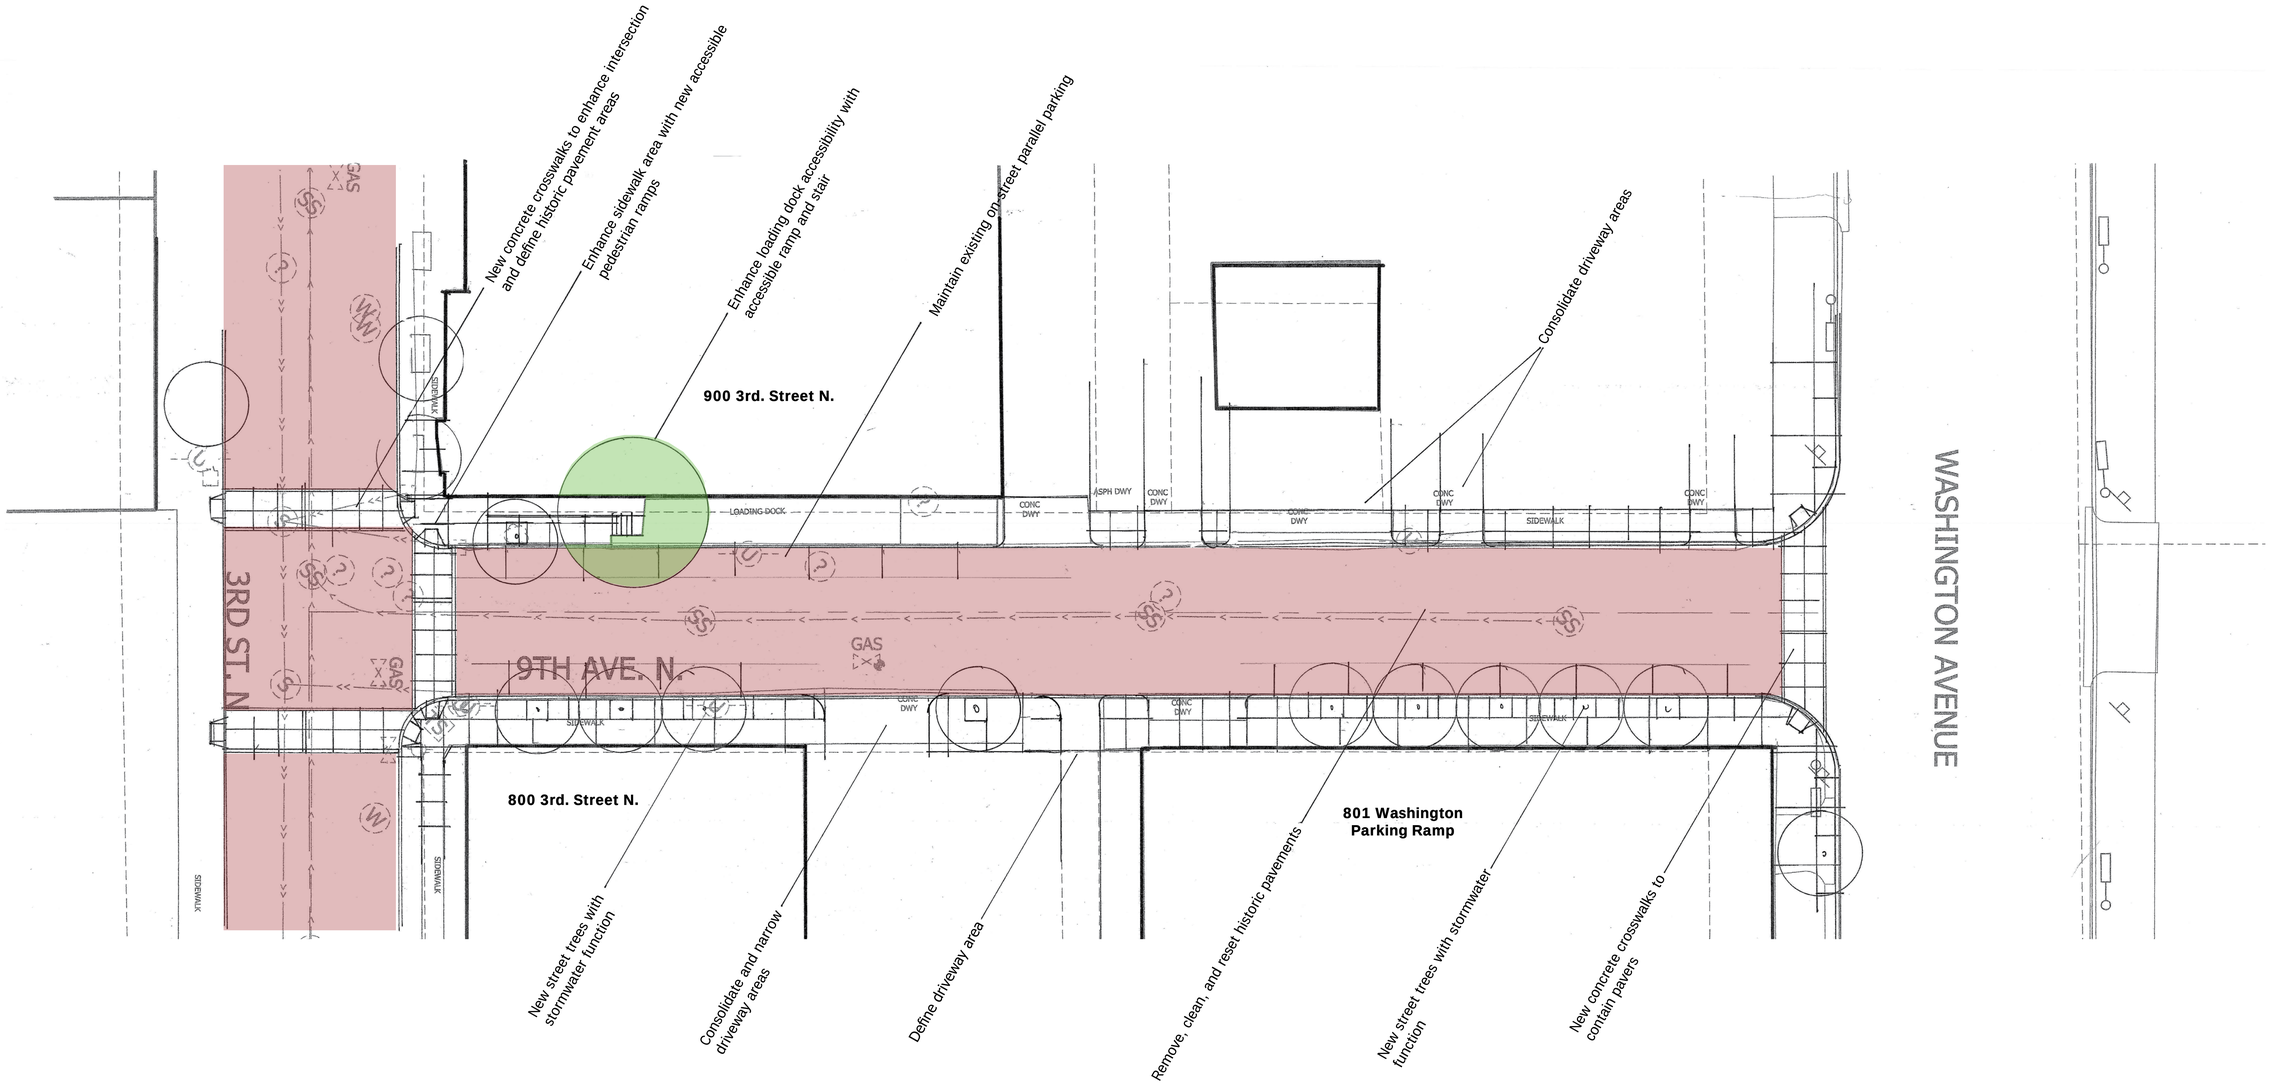

Key

- Historic Pavers
- On-Street Accessible Walk
- Expanded Sidewalk

9th Avenue Concept A

WAREHOUSE DISTRICT HERITAGE STREET PLAN

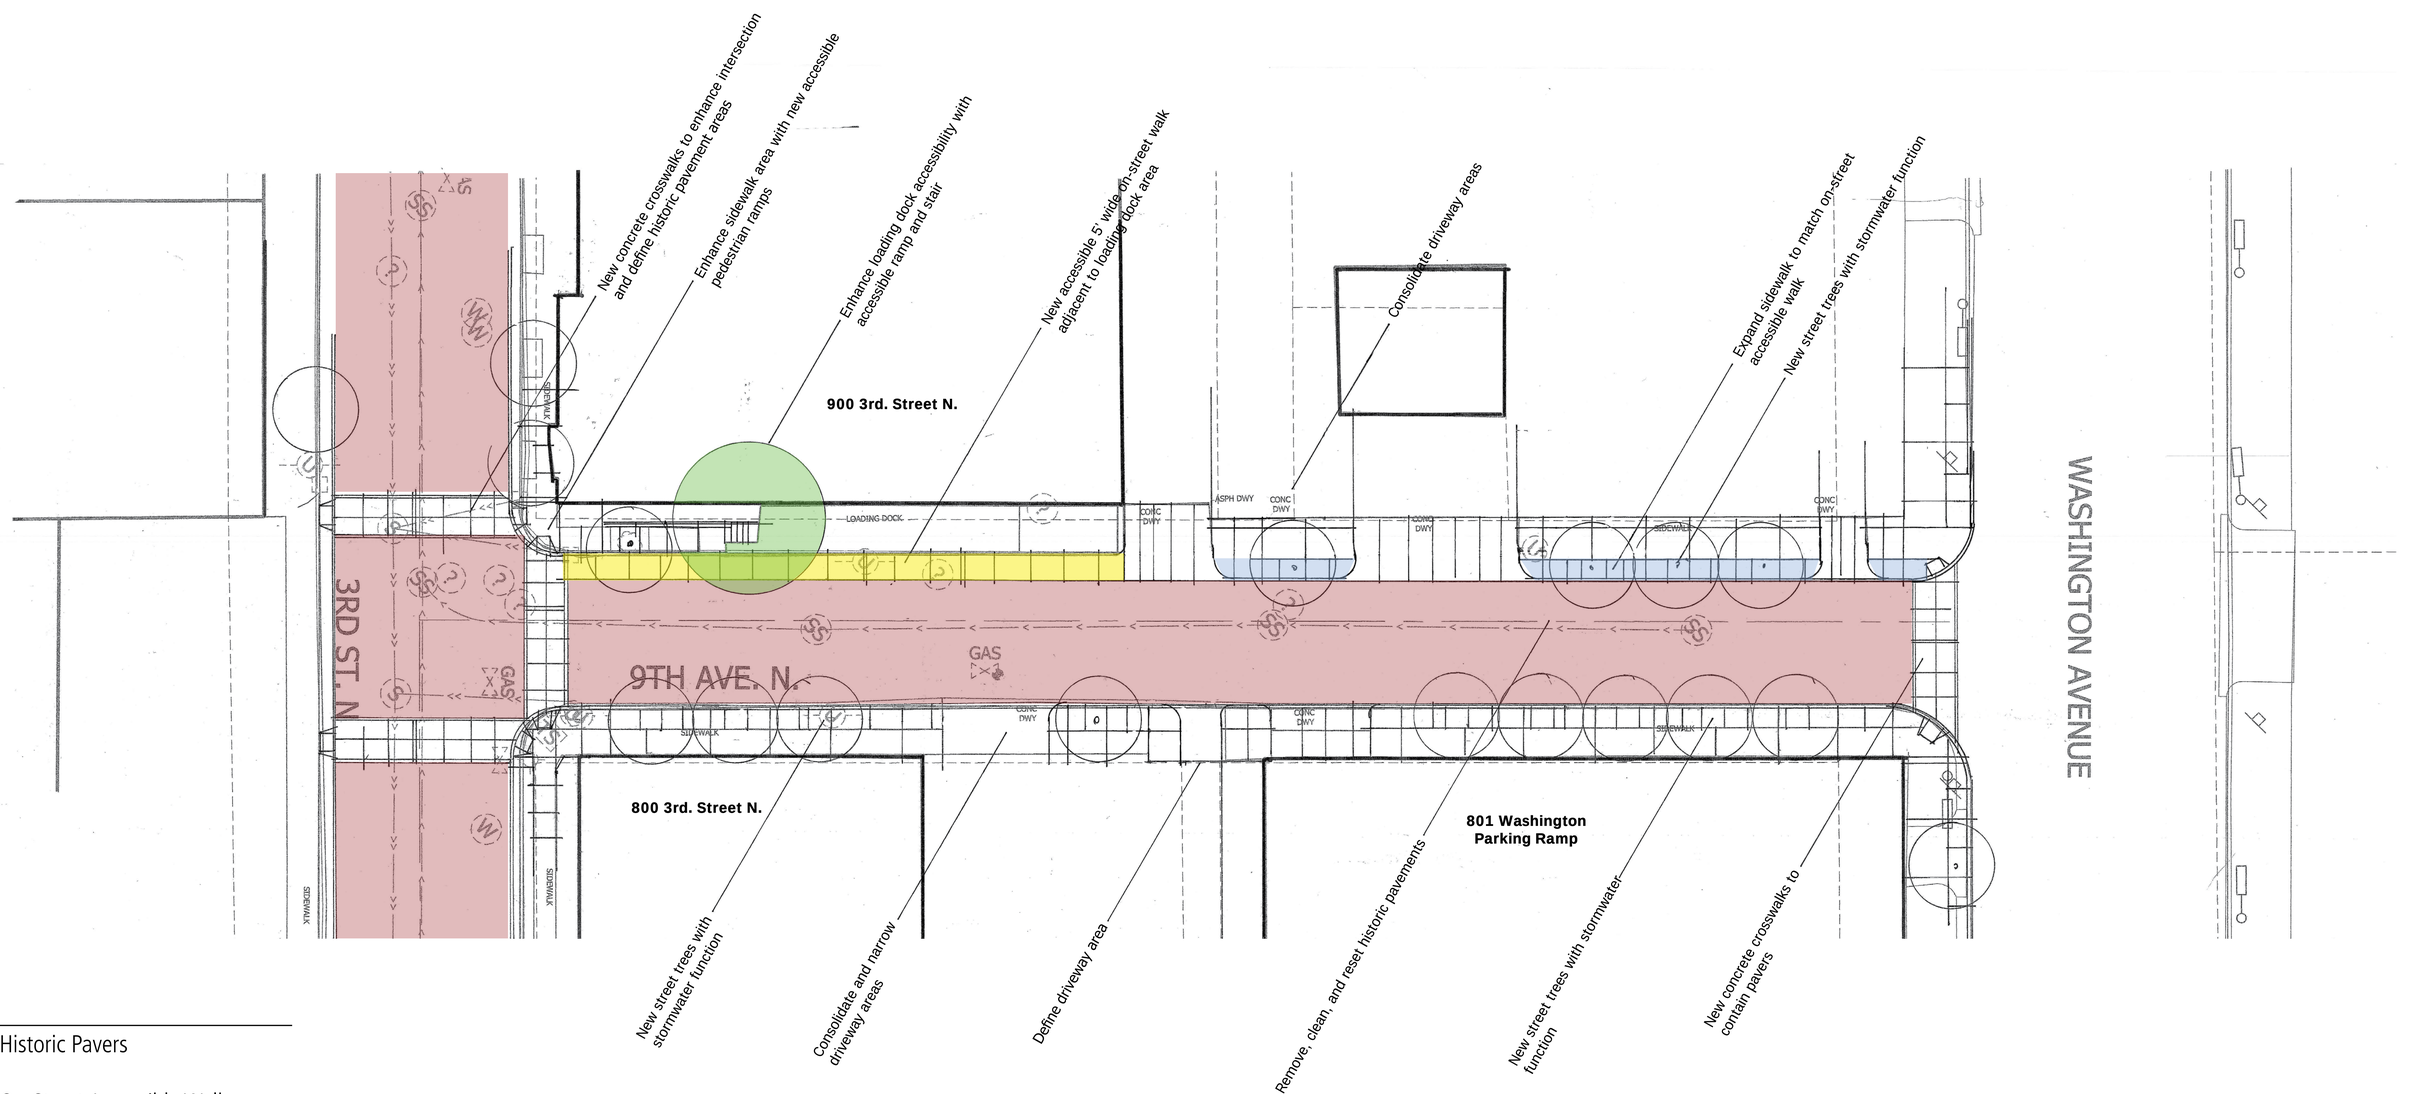

Key

- Historic Pavers
- On-Street Accessible Walk
- Expanded Sidewalk

9th Avenue Concept B

WAREHOUSE DISTRICT HERITAGE STREET PLAN

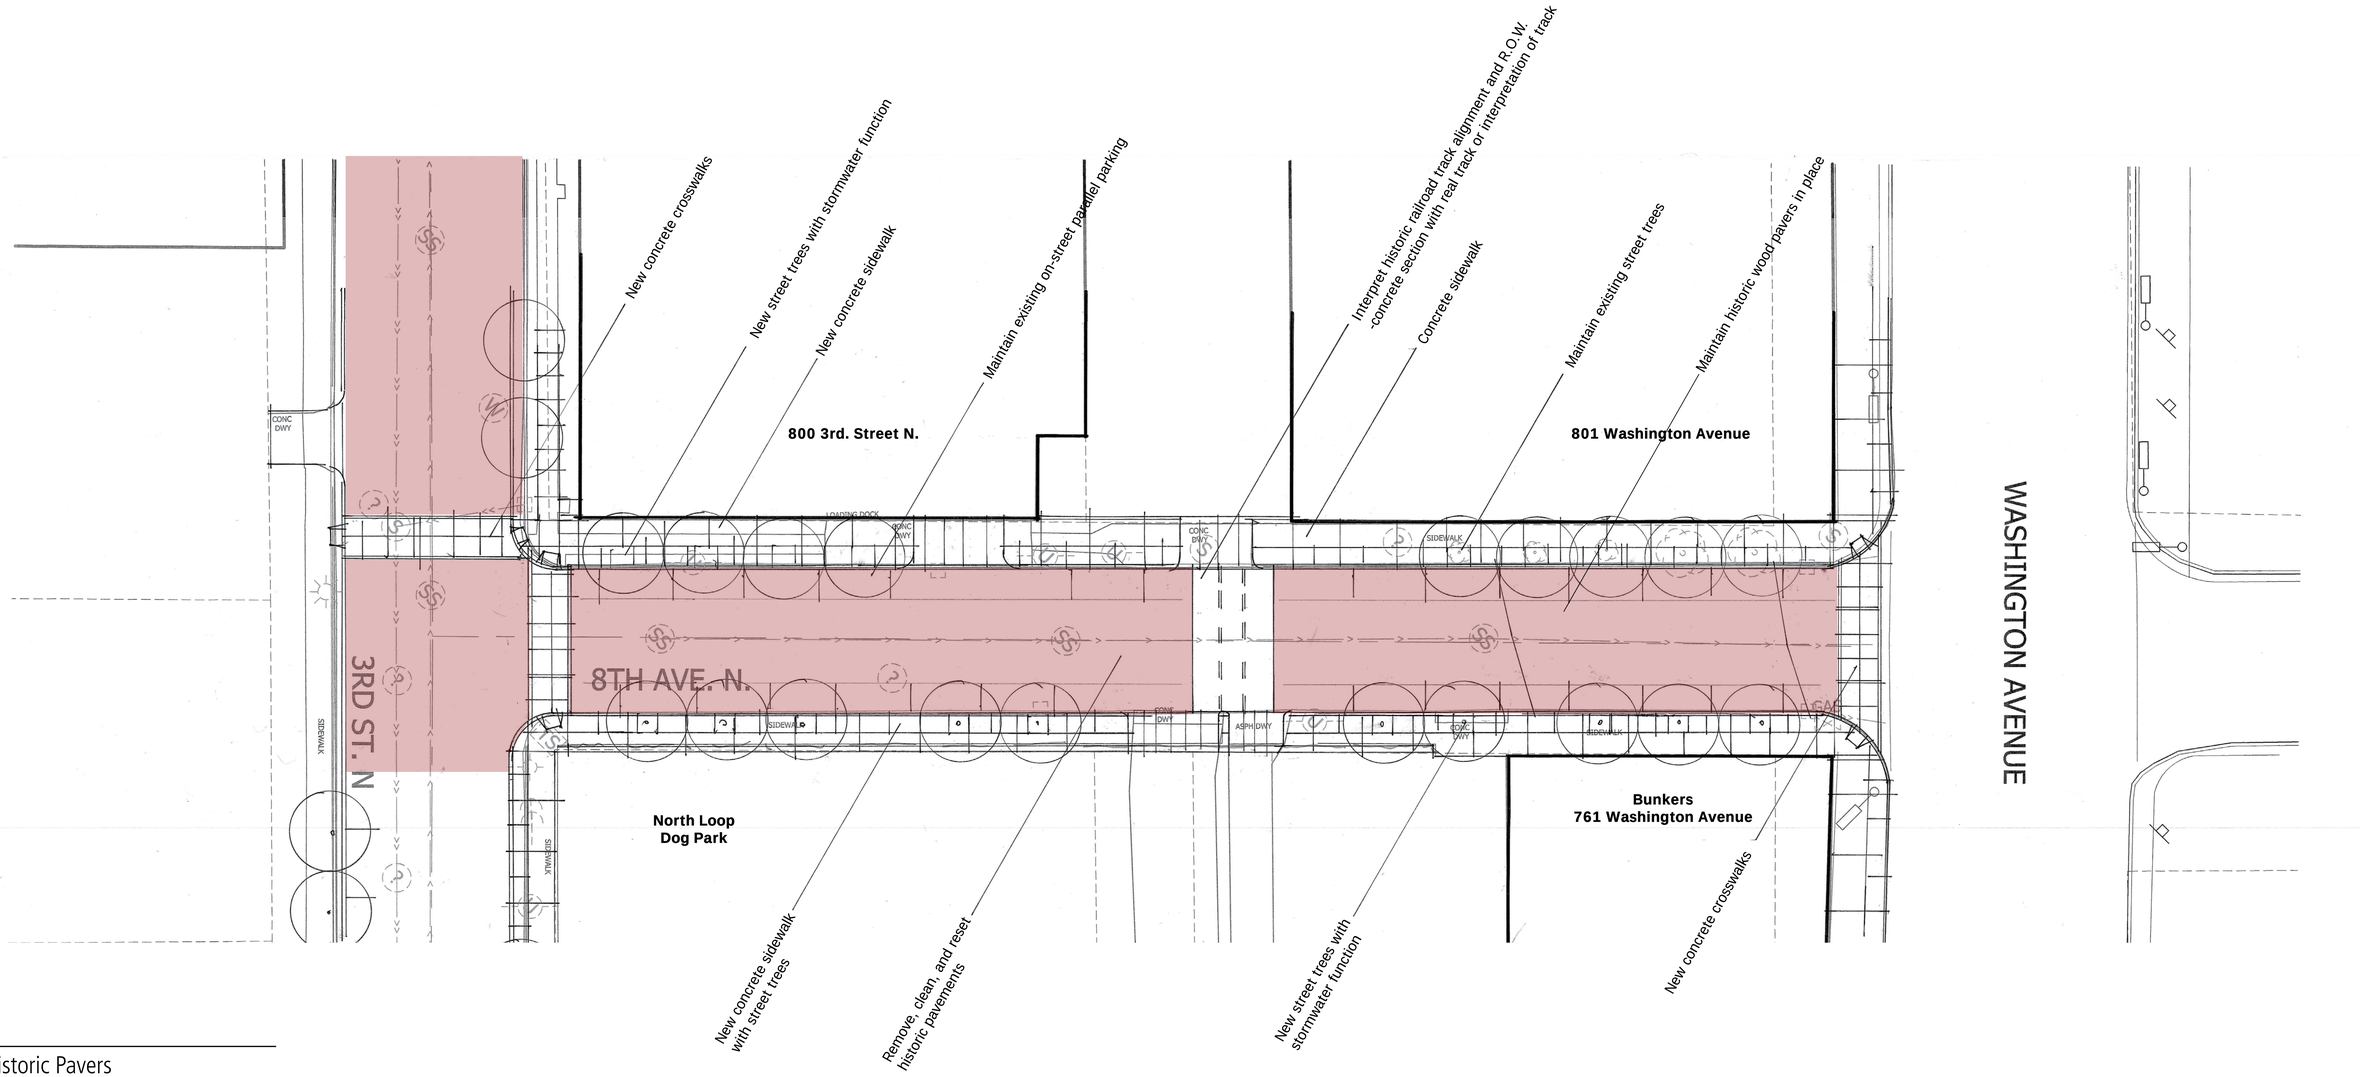

Key

- Historic Pavers
- On-Street Accessible Walk
- Expanded Sidewalk

8th Avenue Concept

WAREHOUSE DISTRICT HERITAGE STREET PLAN

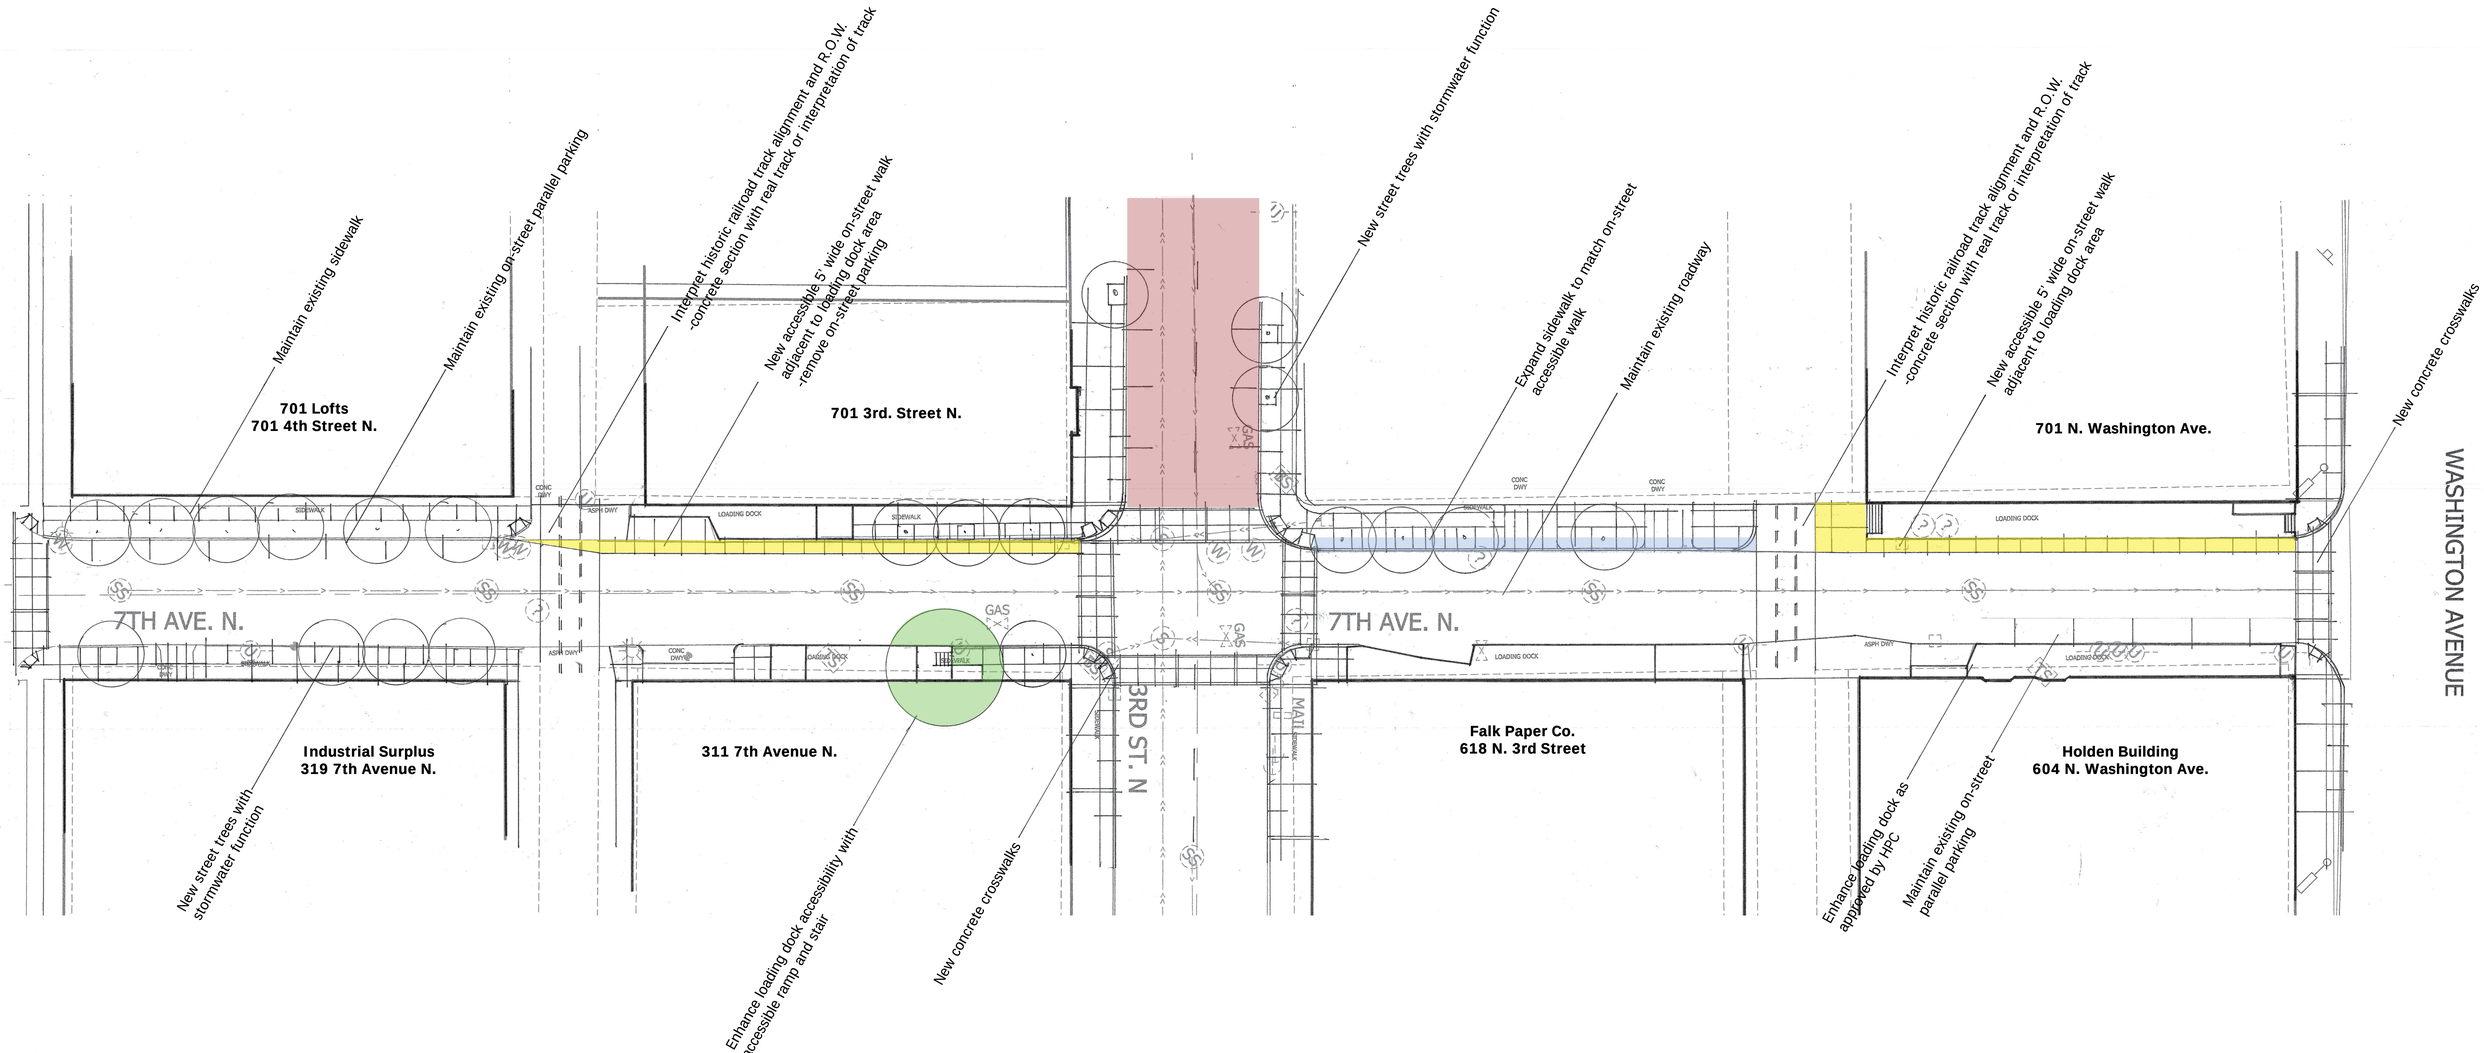

Key

- Historic Pavers
- On-Street Accessible Walk
- Expanded Sidewalk

7th Avenue Concept A

WAREHOUSE DISTRICT HERITAGE STREET PLAN

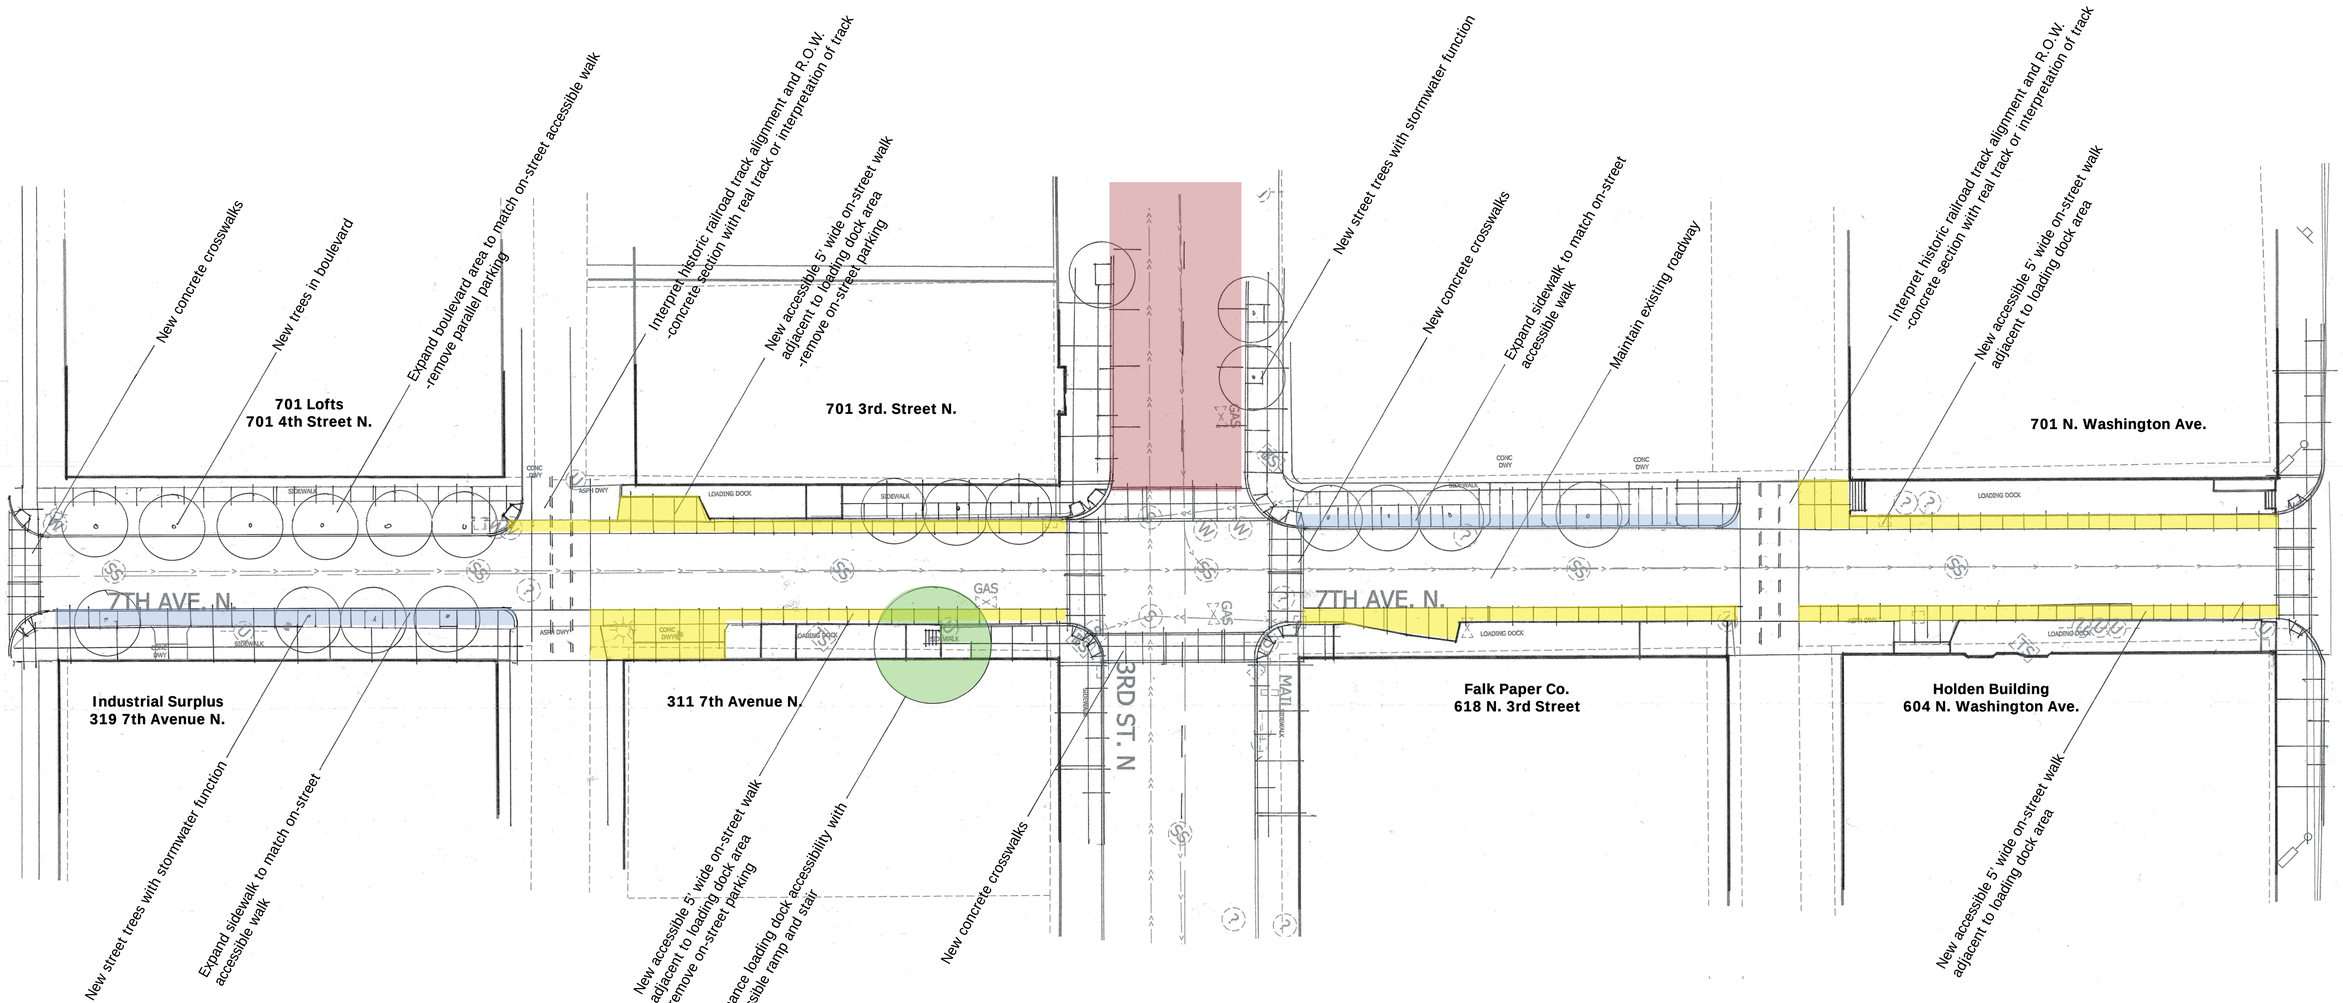

Key

- Historic Pavers
- On-Street Accessible Walk
- Expanded Sidewalk

7th Avenue Concept B

WAREHOUSE DISTRICT HERITAGE STREET PLAN