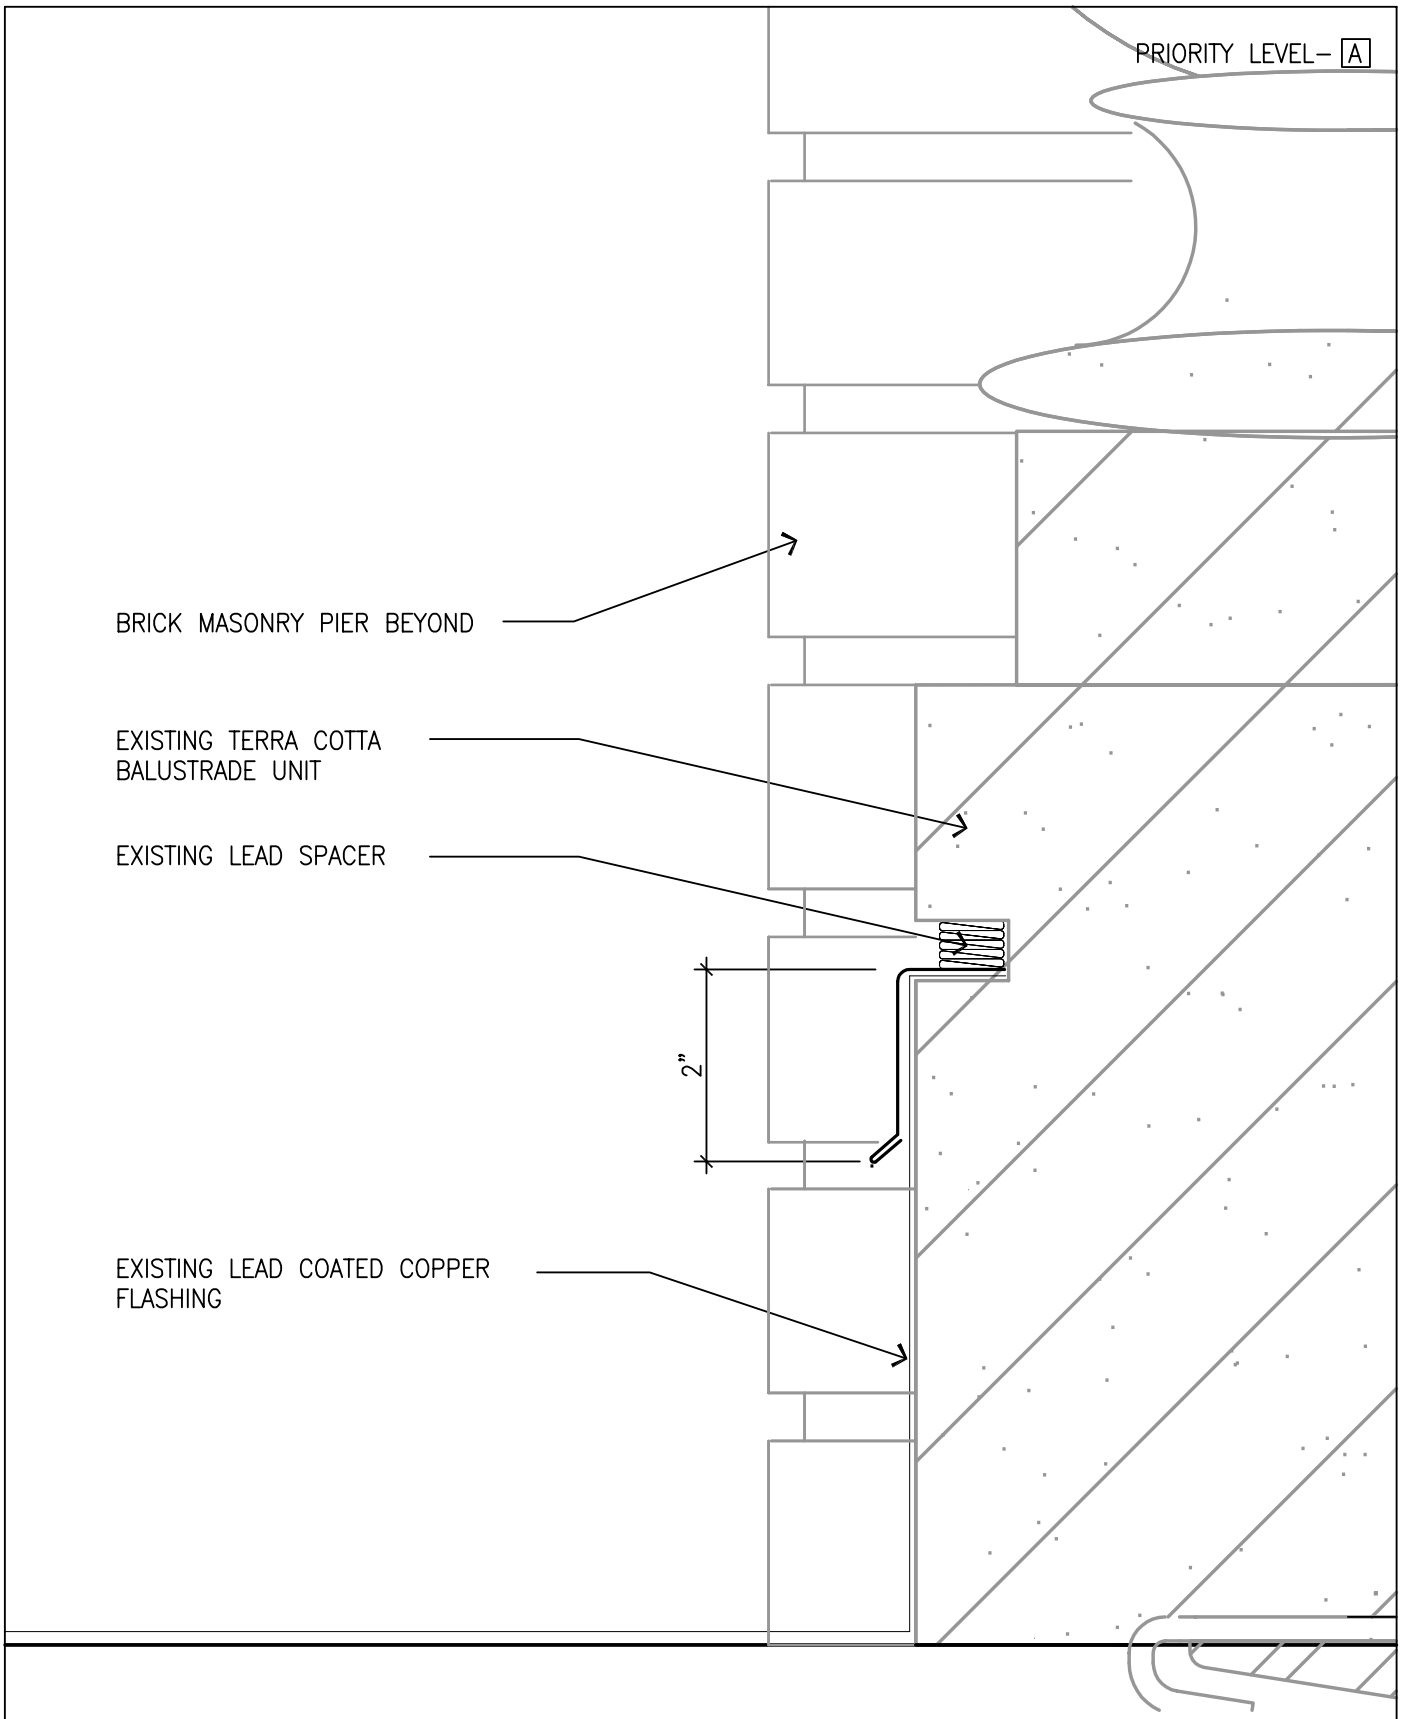


00-00-00 00:00

# COUNTER FLASHING @ BALCONY- TERRA COTTA

REV TYPE ## | REV

hGA
Architecture | Engineering | Planning
Hammel, Green and Abrahamson, Inc.
701 Washington Avenue North - Minneapolis, Minnesota 55401
Telephone 612.758.4000 Facsimile 612.758.4199

SCALE 6"=1'-0"
DATE
DRAWN val
COMM. NO. 0781-006-25

**orpheum** theatre
910 hennepin ave
minneapolis, minnesota

2
4-8

0049R001.DWG

XXXXXXXX.DWG
PLOT SCALE: 1"=1-0"