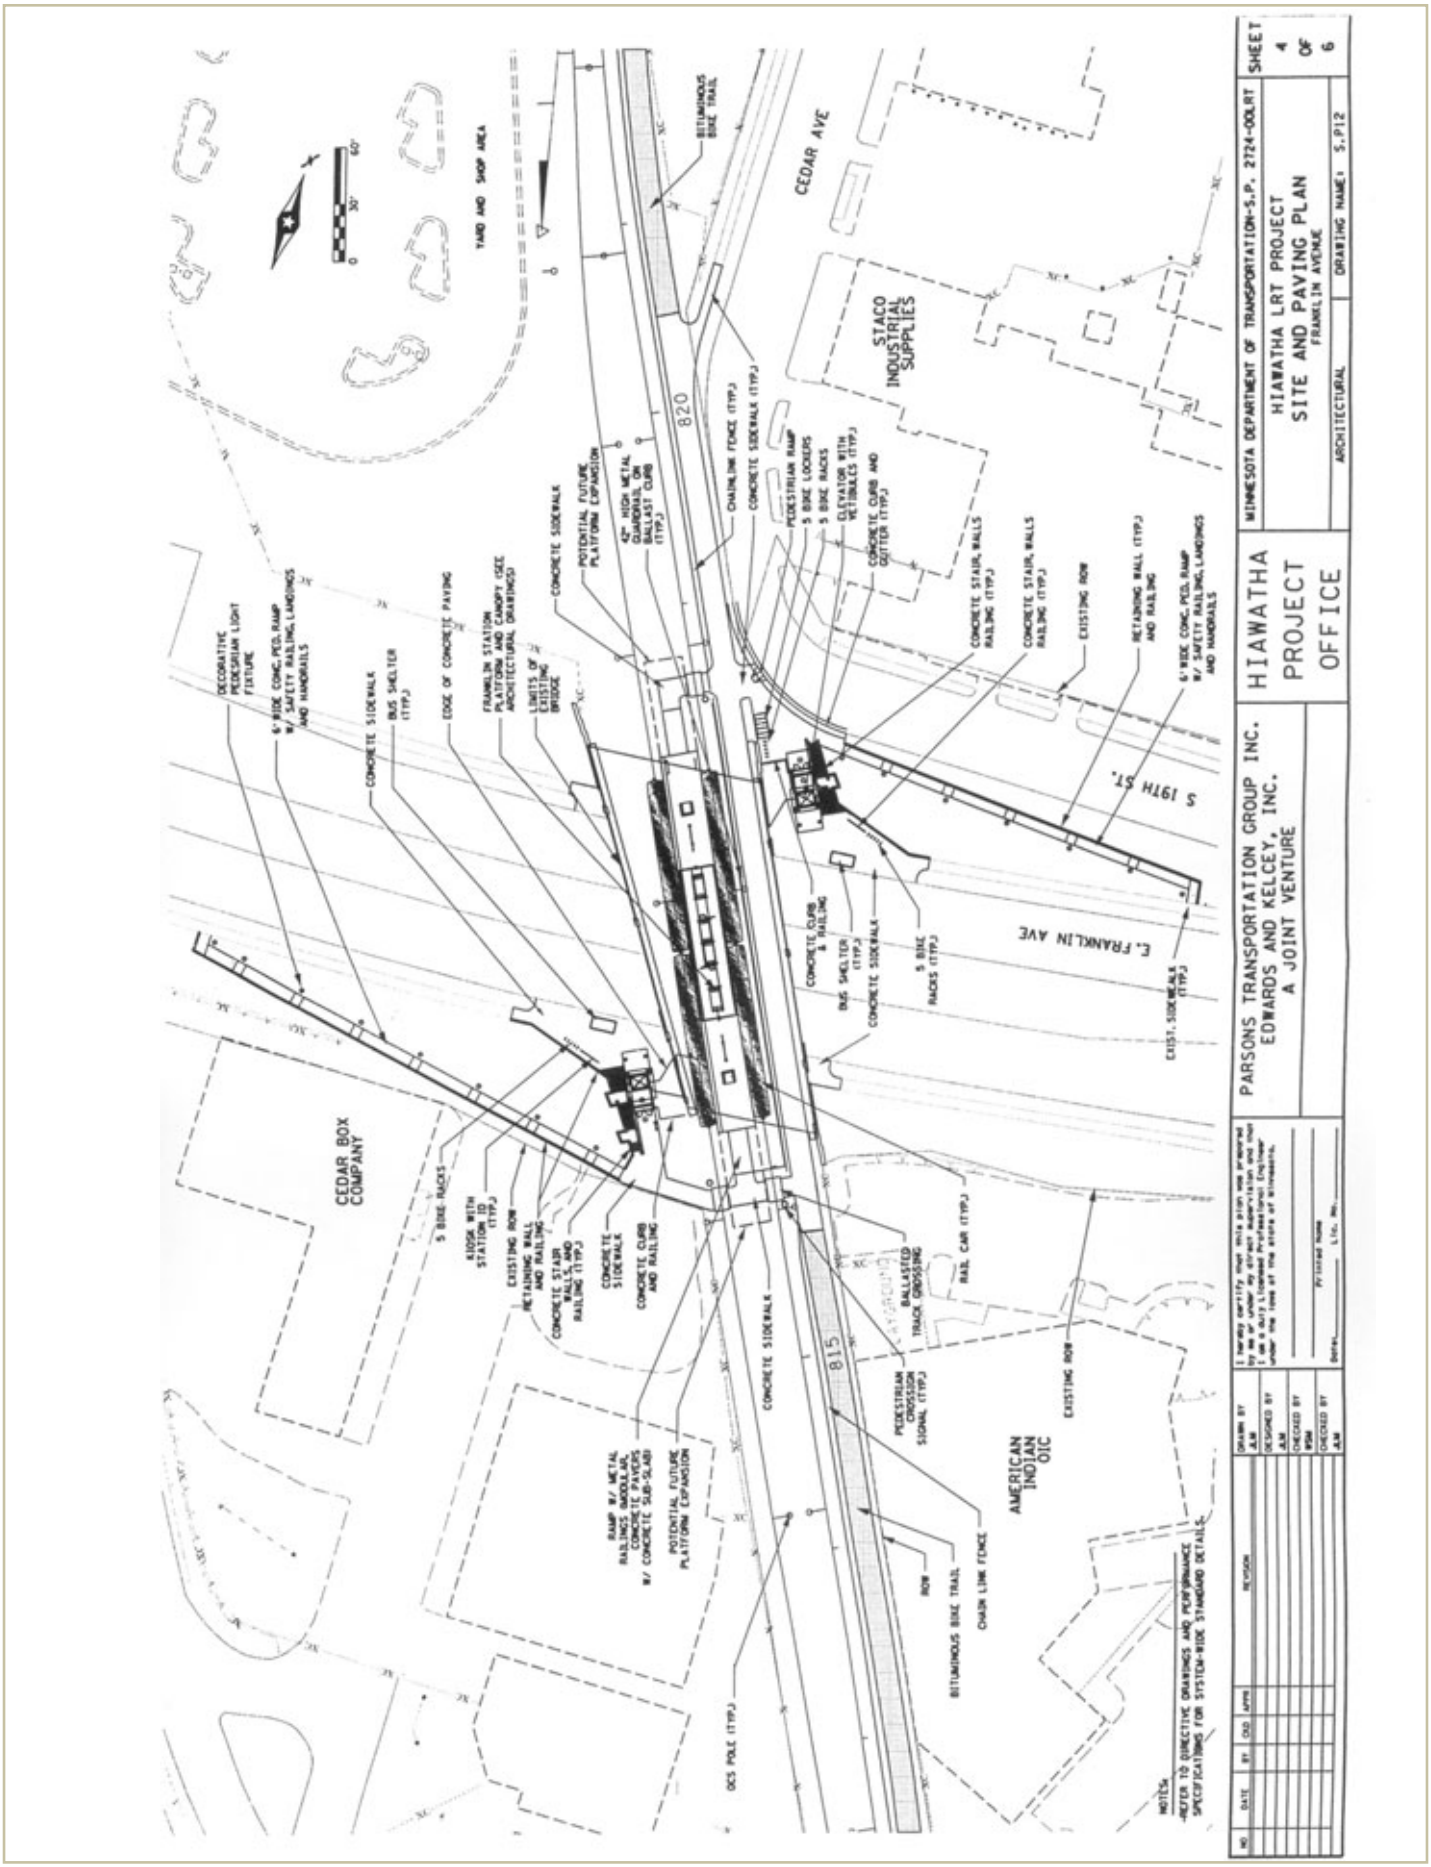

Figure 2.2 – Franklin Station Site Plan