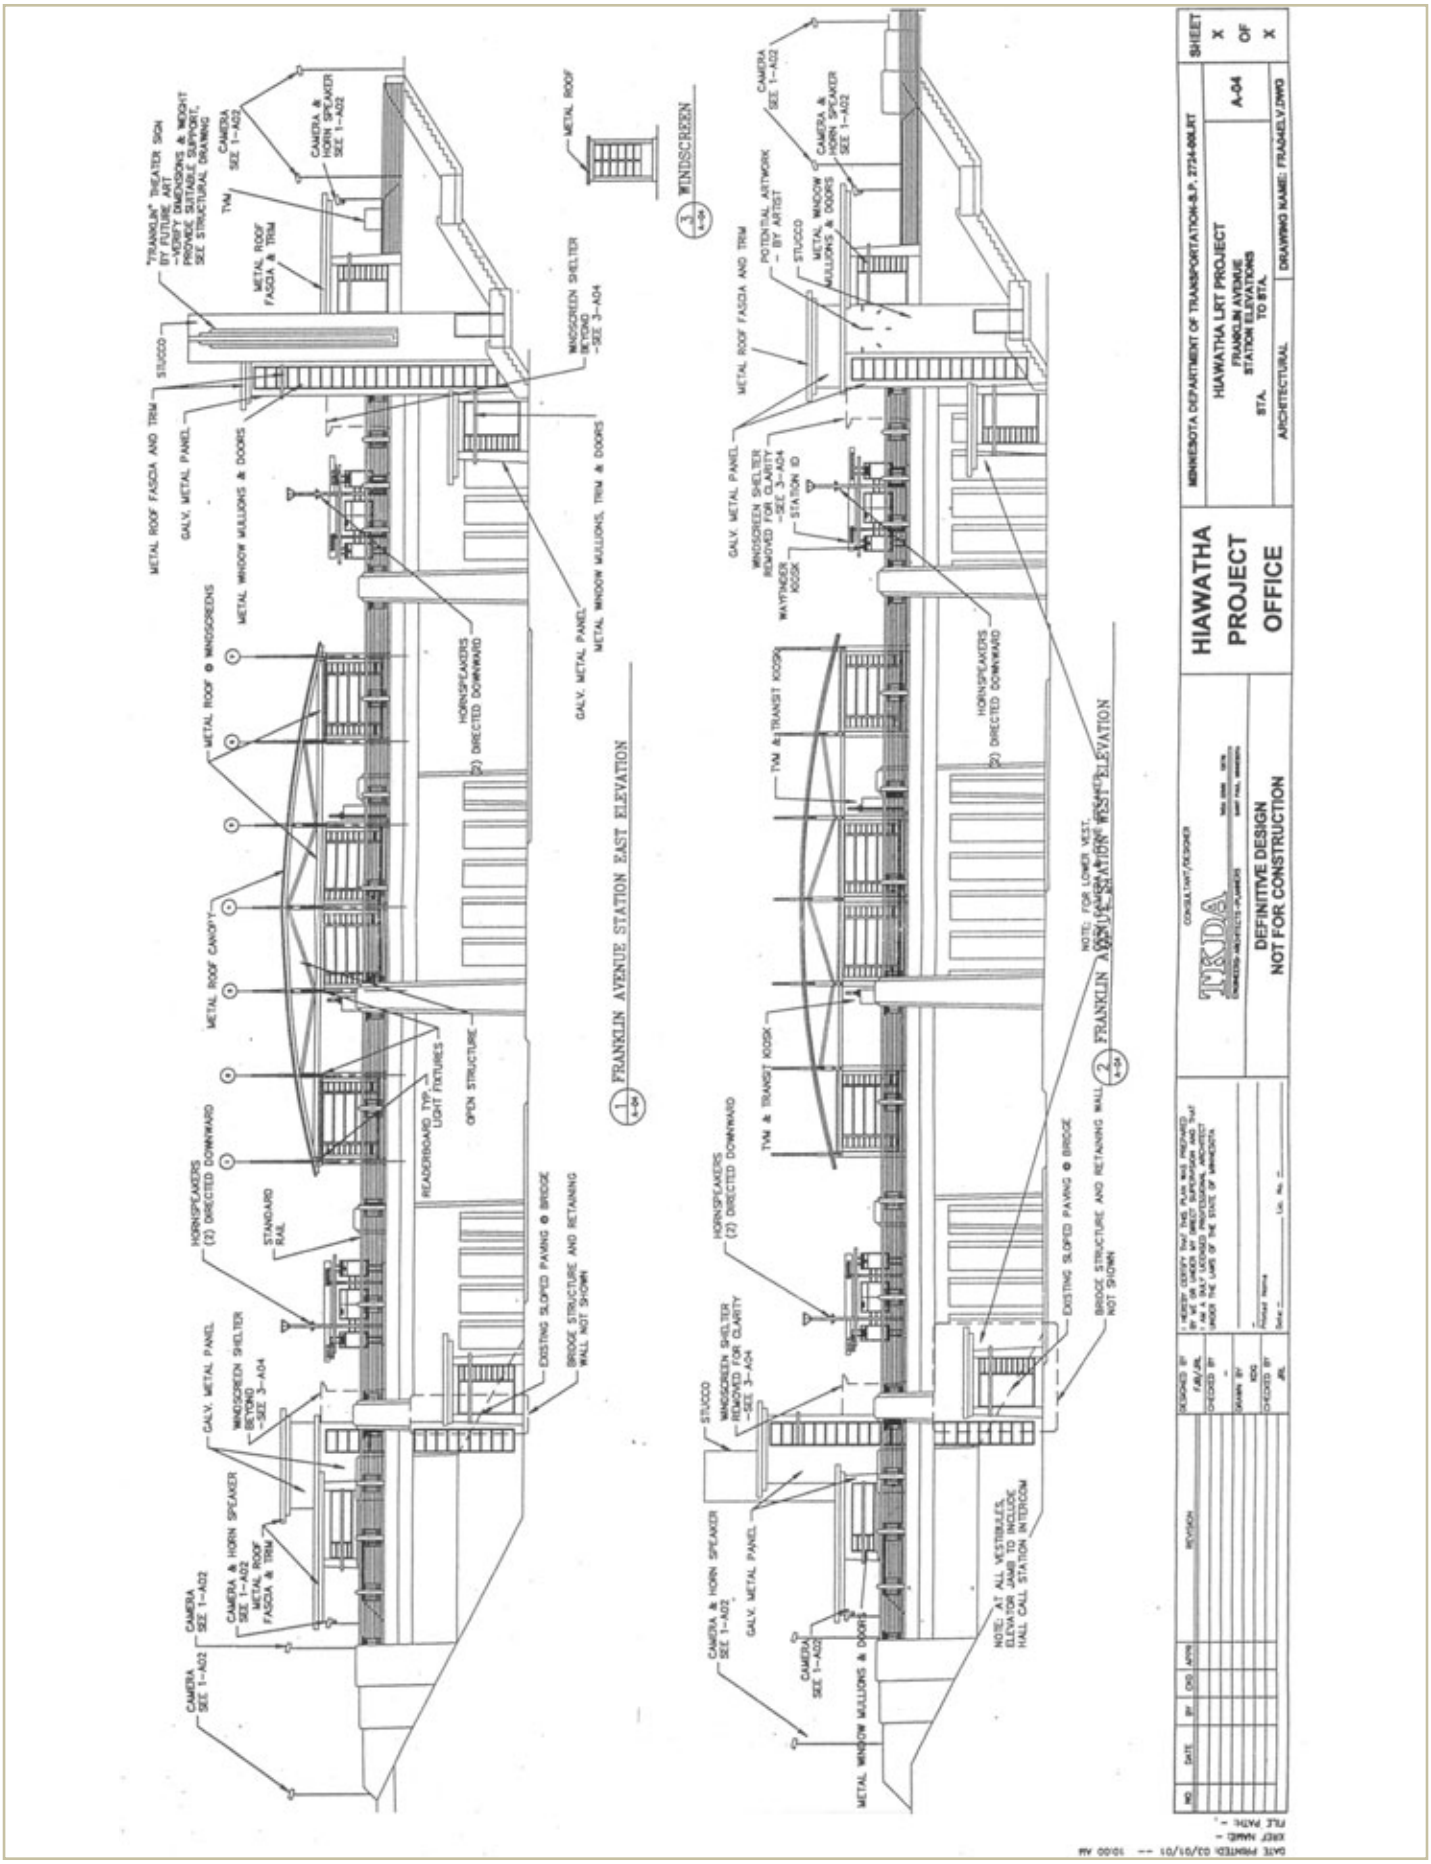

Figure 2.3 – Franklin Station Elevation