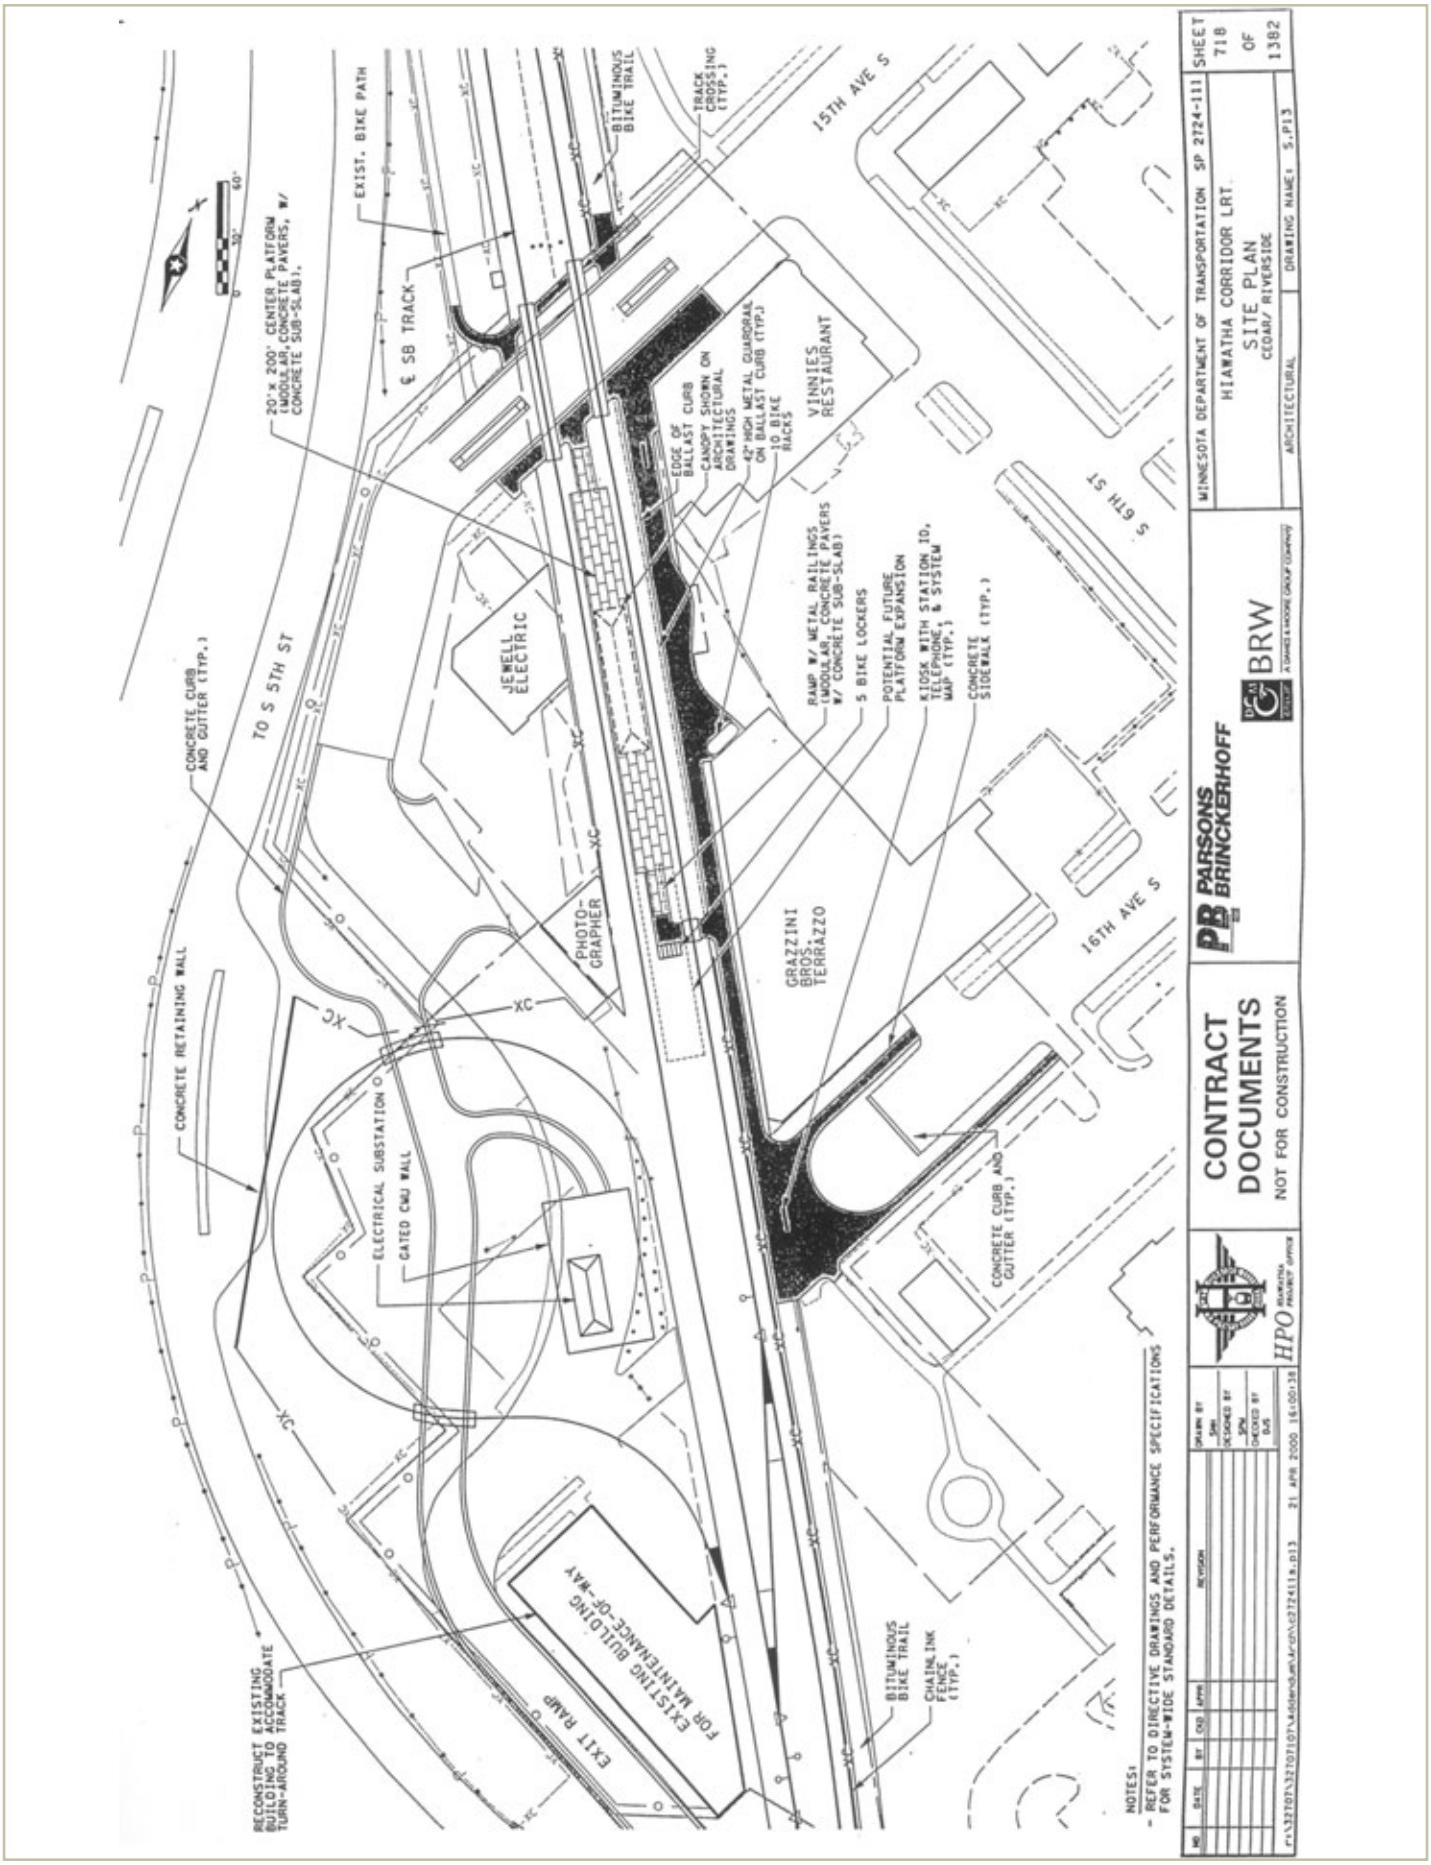

Figure 2.6 – Cedar/Riverside Station Site Plan