221D
EARLY CHILDHOOD

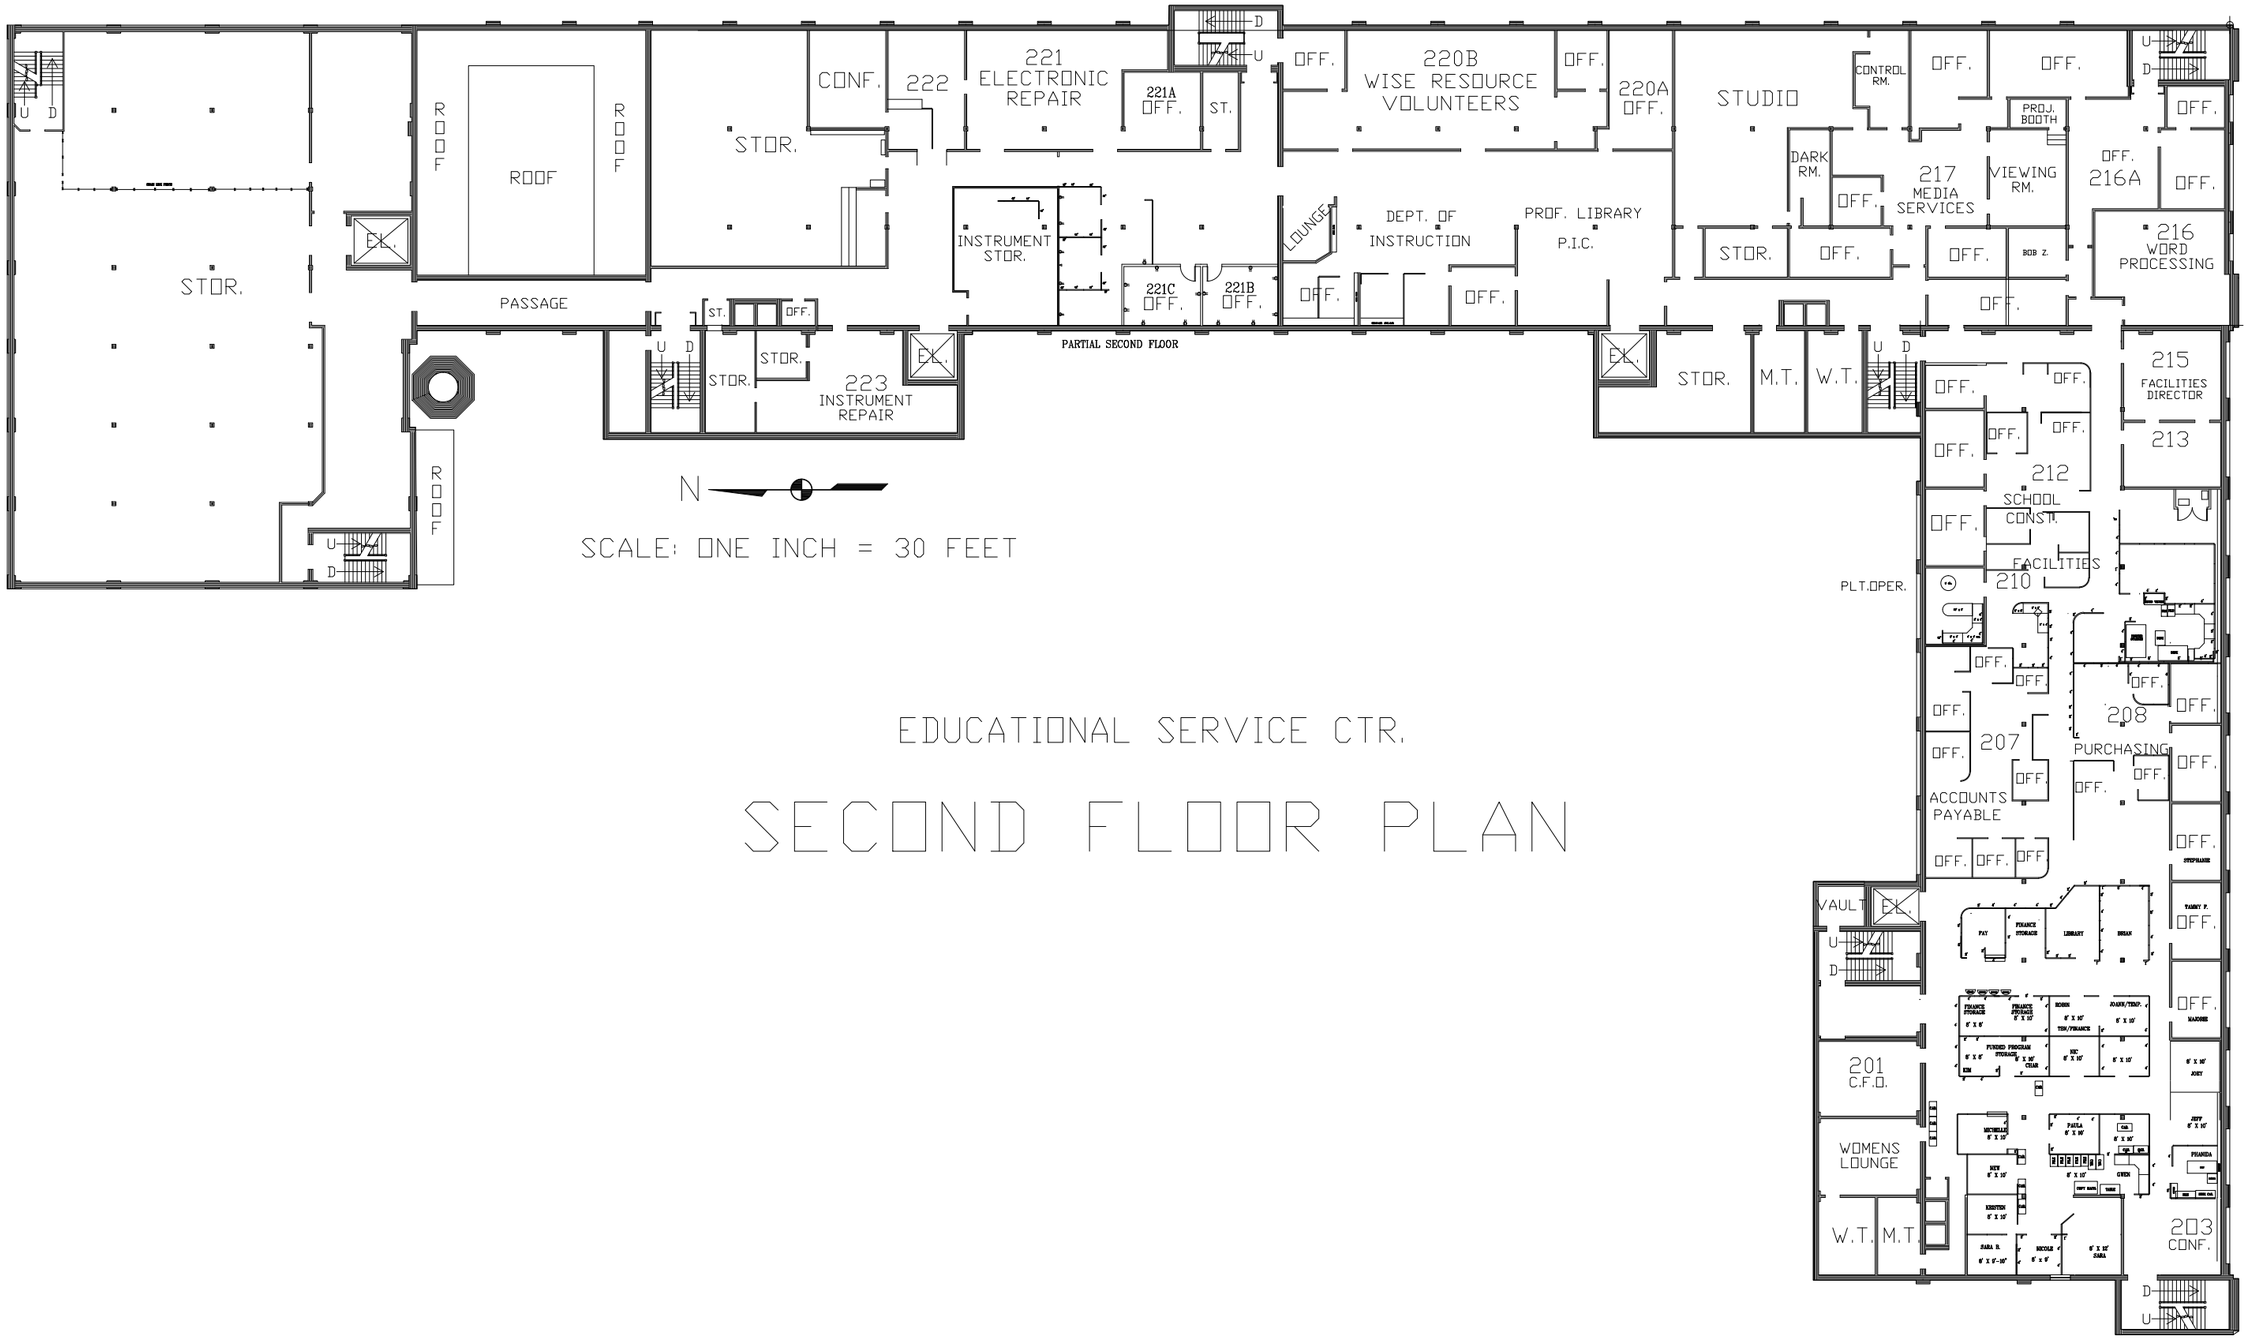

EDUCATIONAL SERVICE CTR.

SECOND FLOOR PLAN