# PROPOSED 26TH AVE PROJECT
## CONCEPT B.1

12/15/2014

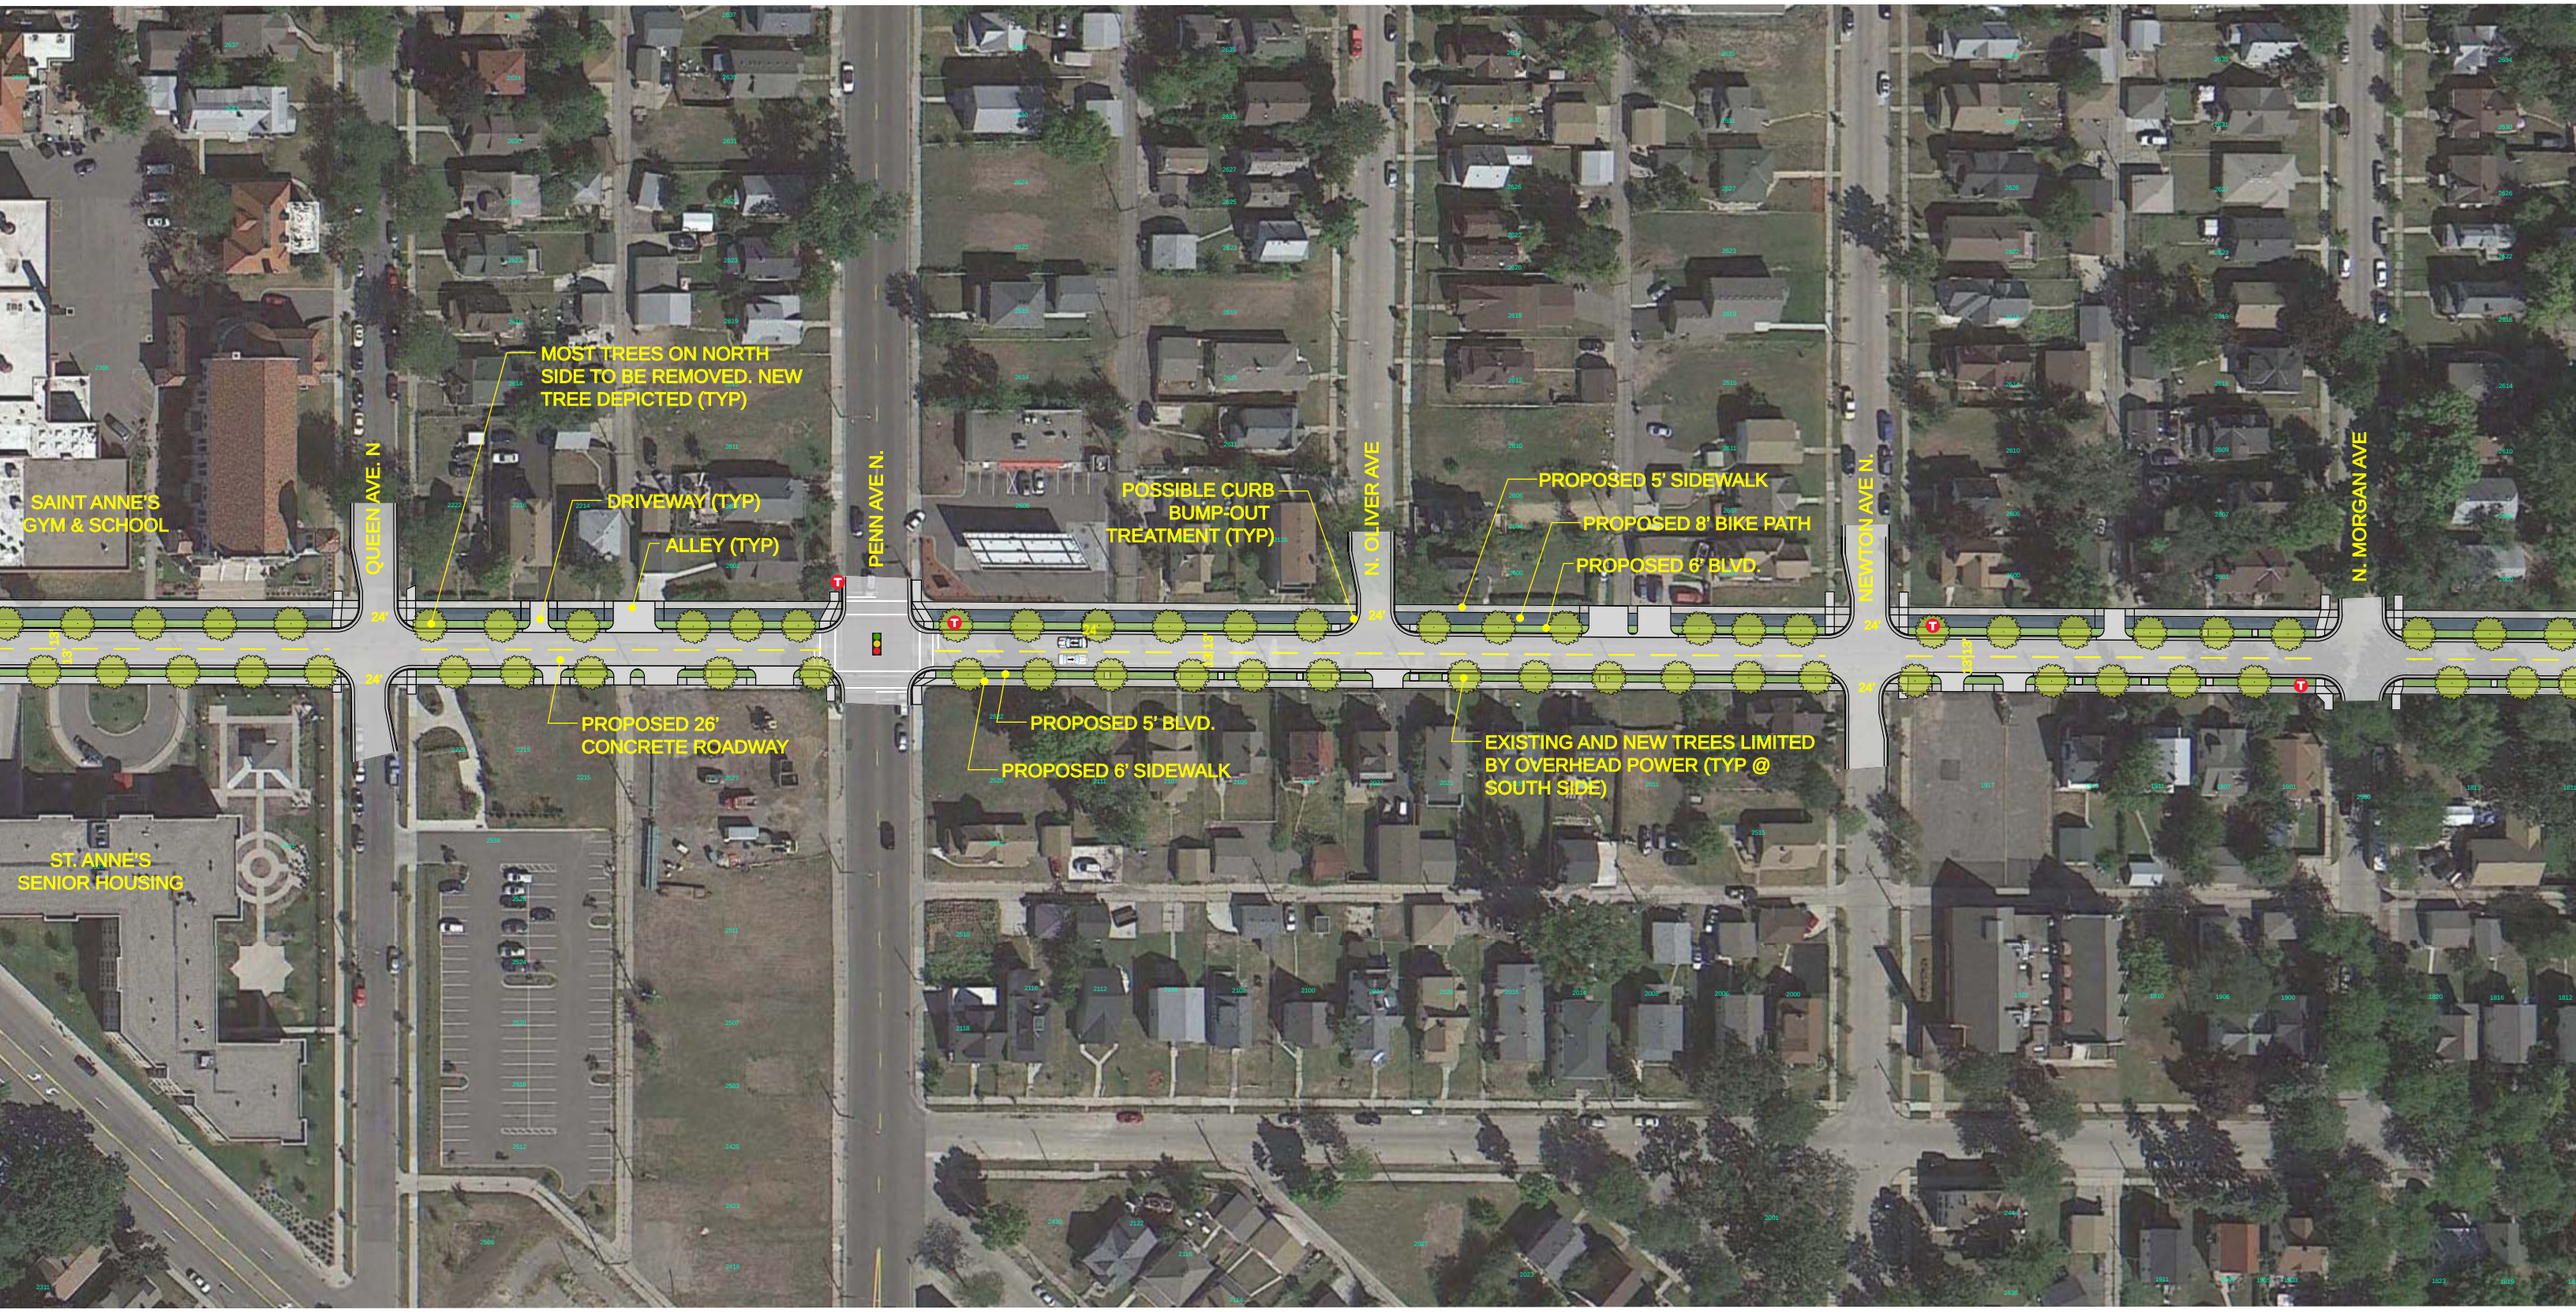


# PROPOSED 26TH AVE PROJECT
## CONCEPT B.1

12/15/2014

# PROPOSED 26TH AVE PROJECT
## CONCEPT B.1

12/15/2014

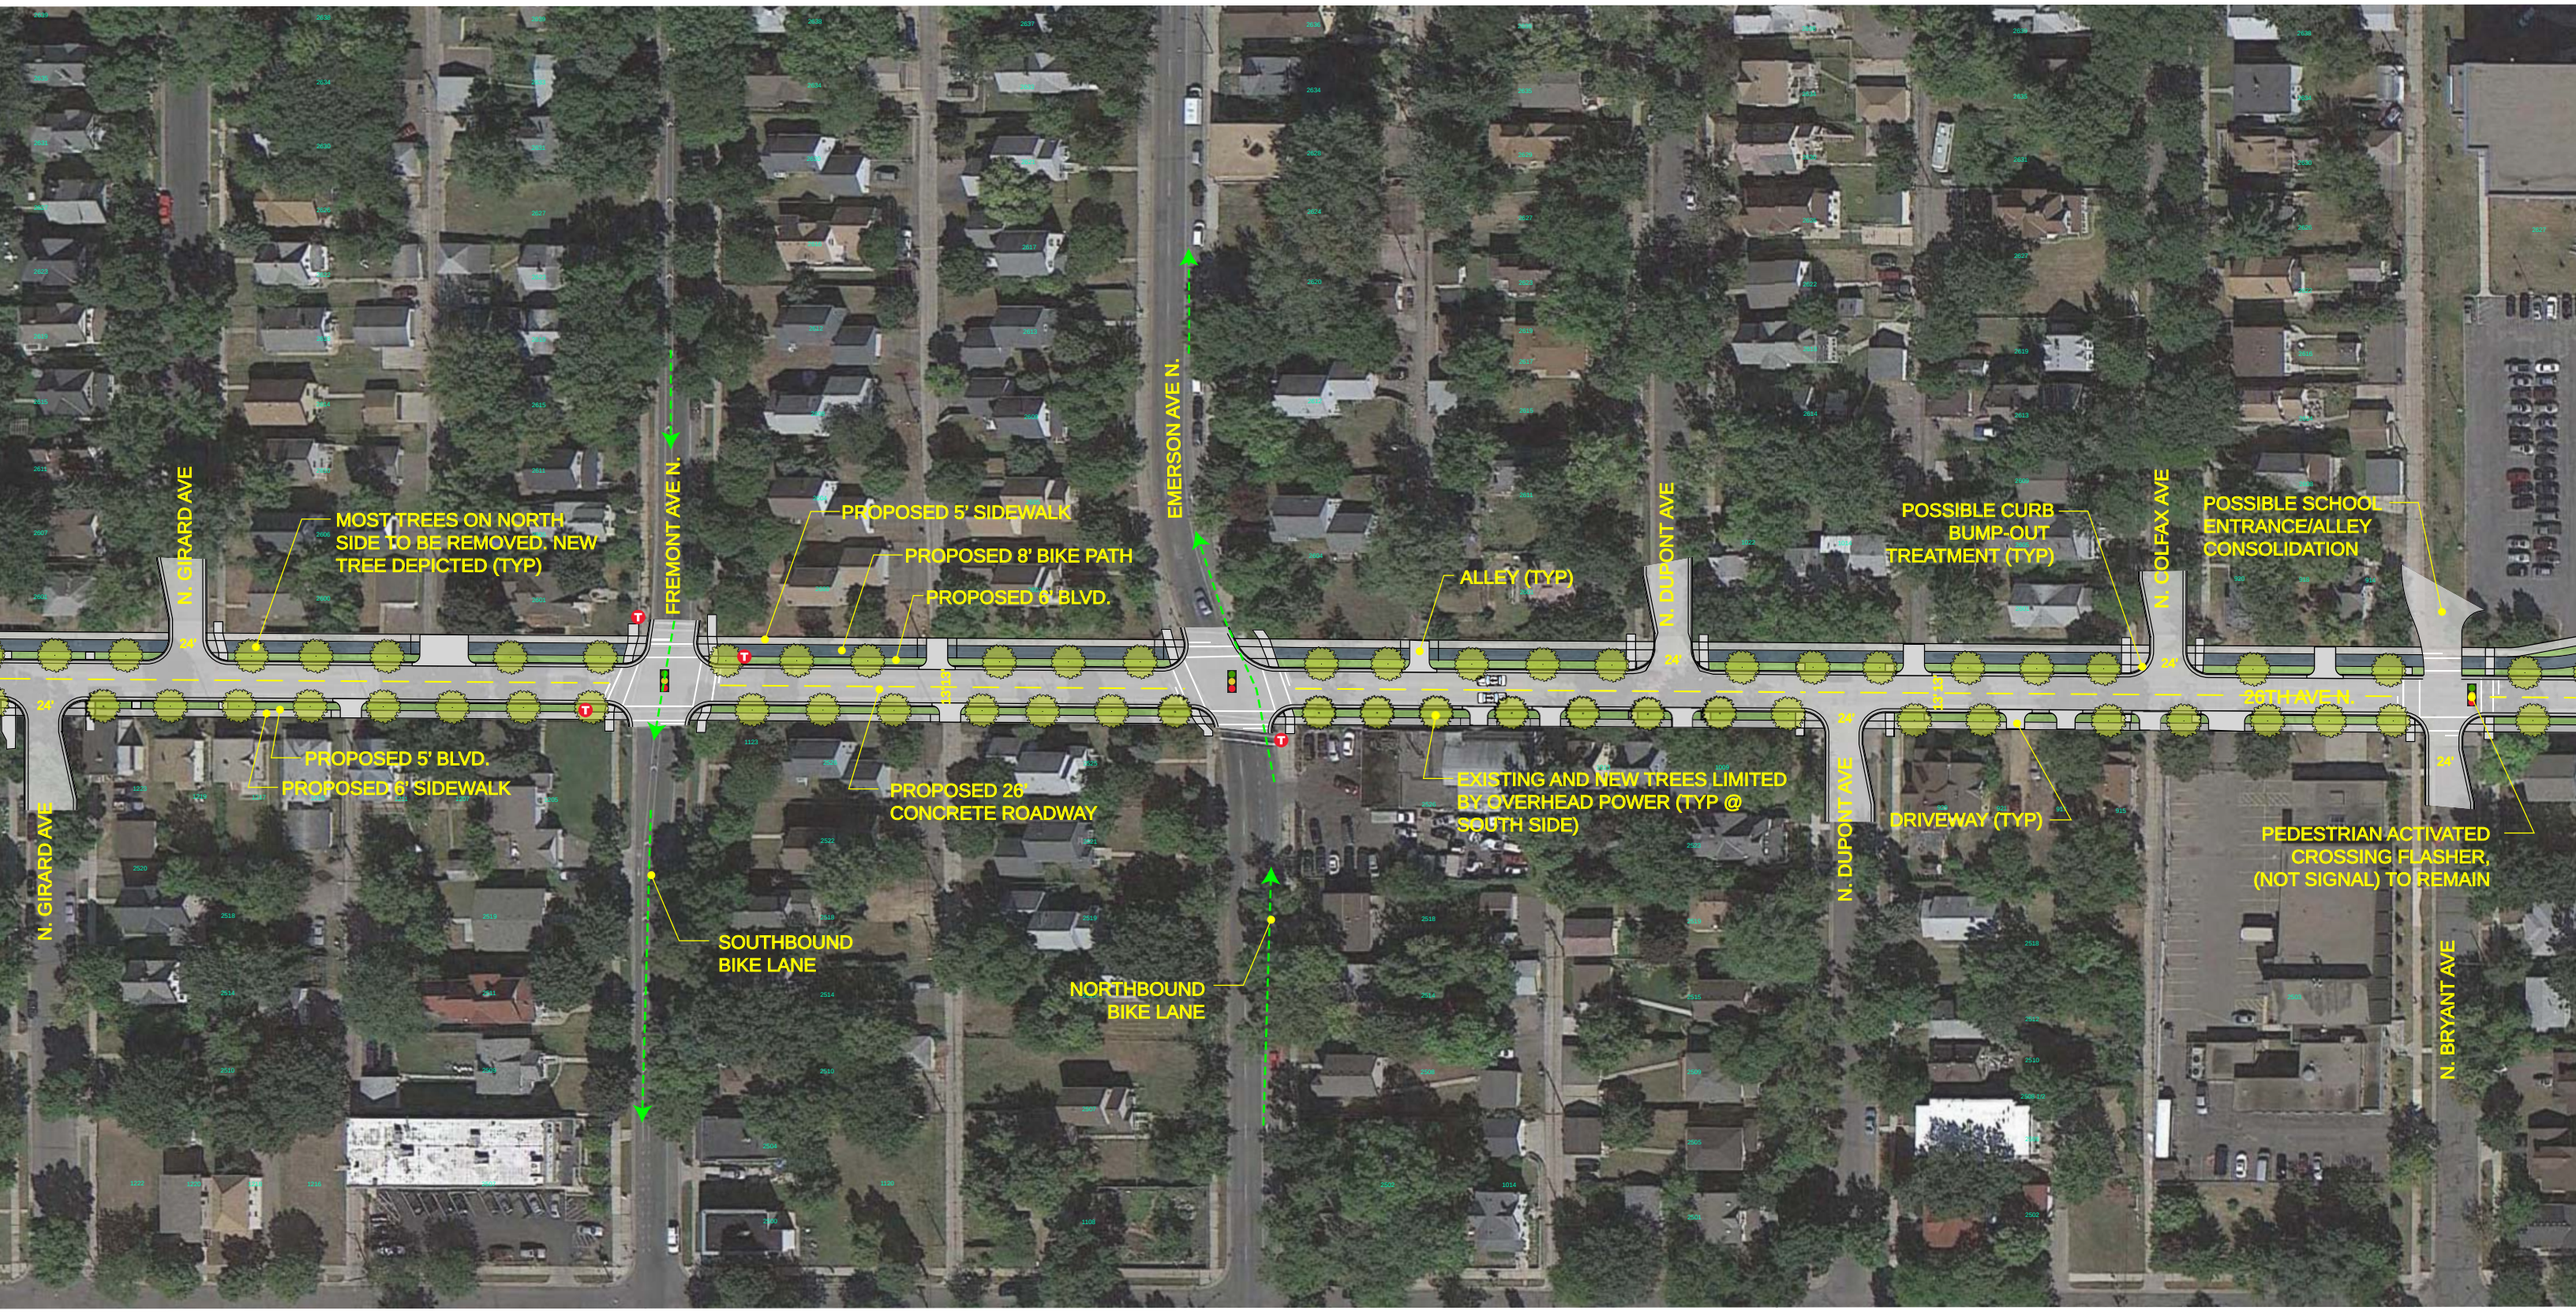


# PROPOSED 26TH AVE PROJECT
## CONCEPT B.1

12/15/2014

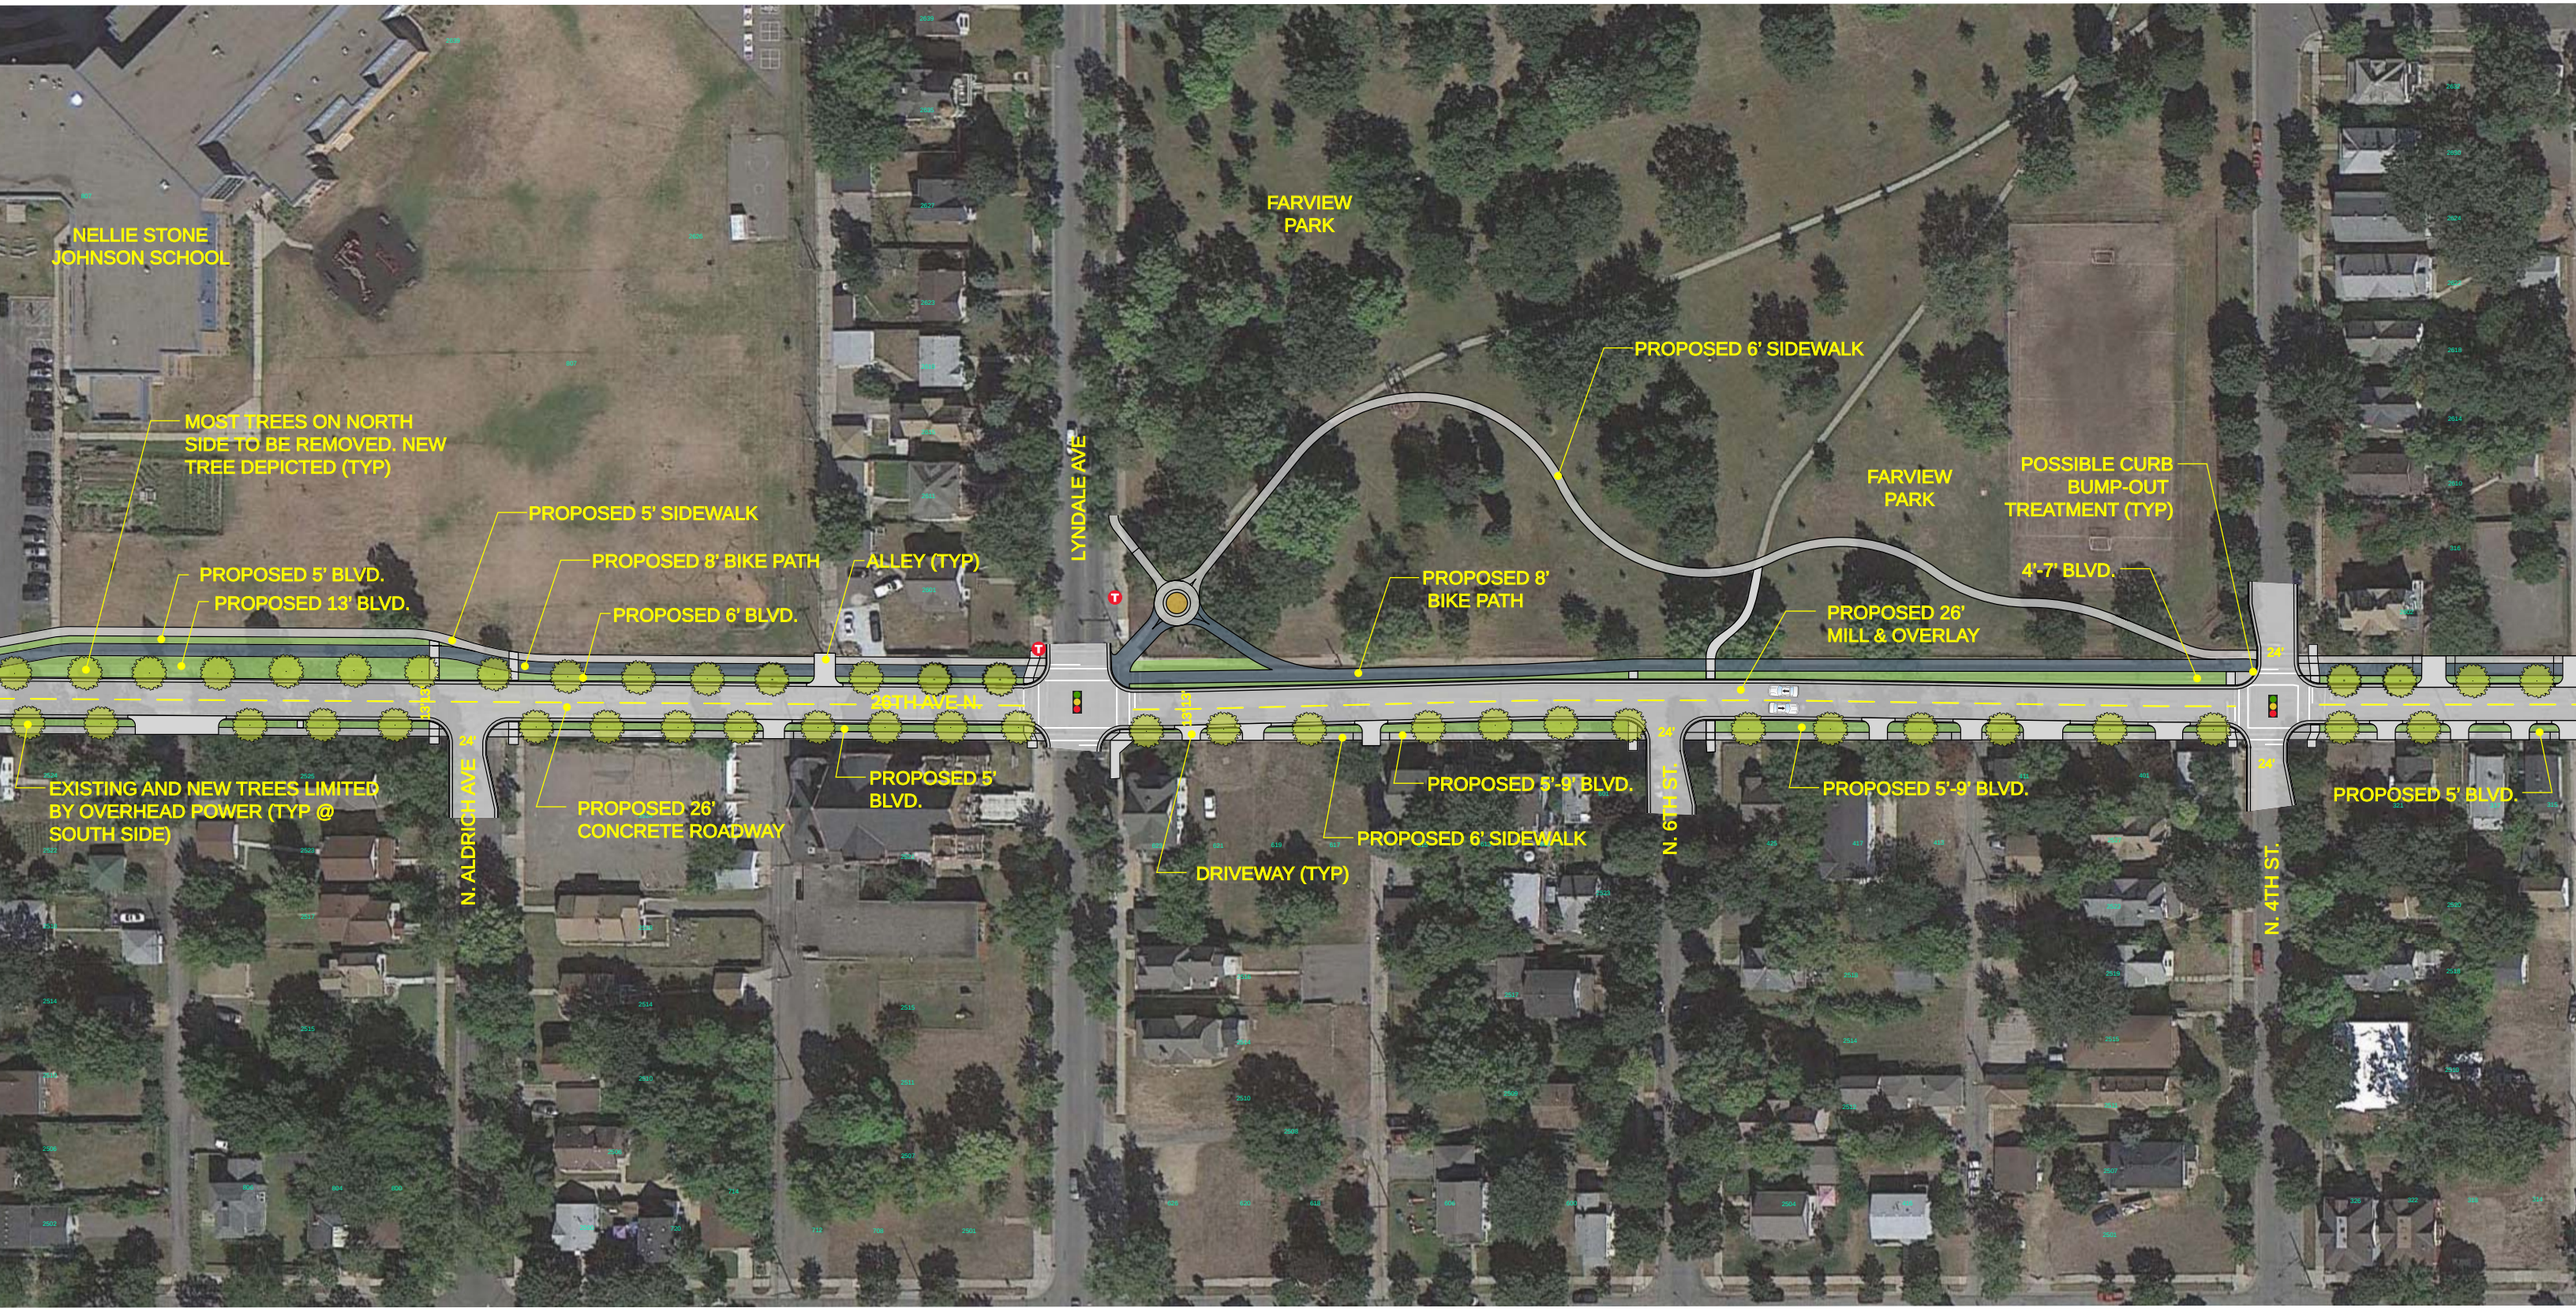


# PROPOSED 26TH AVE PROJECT
## CONCEPT B.1

12/15/2014

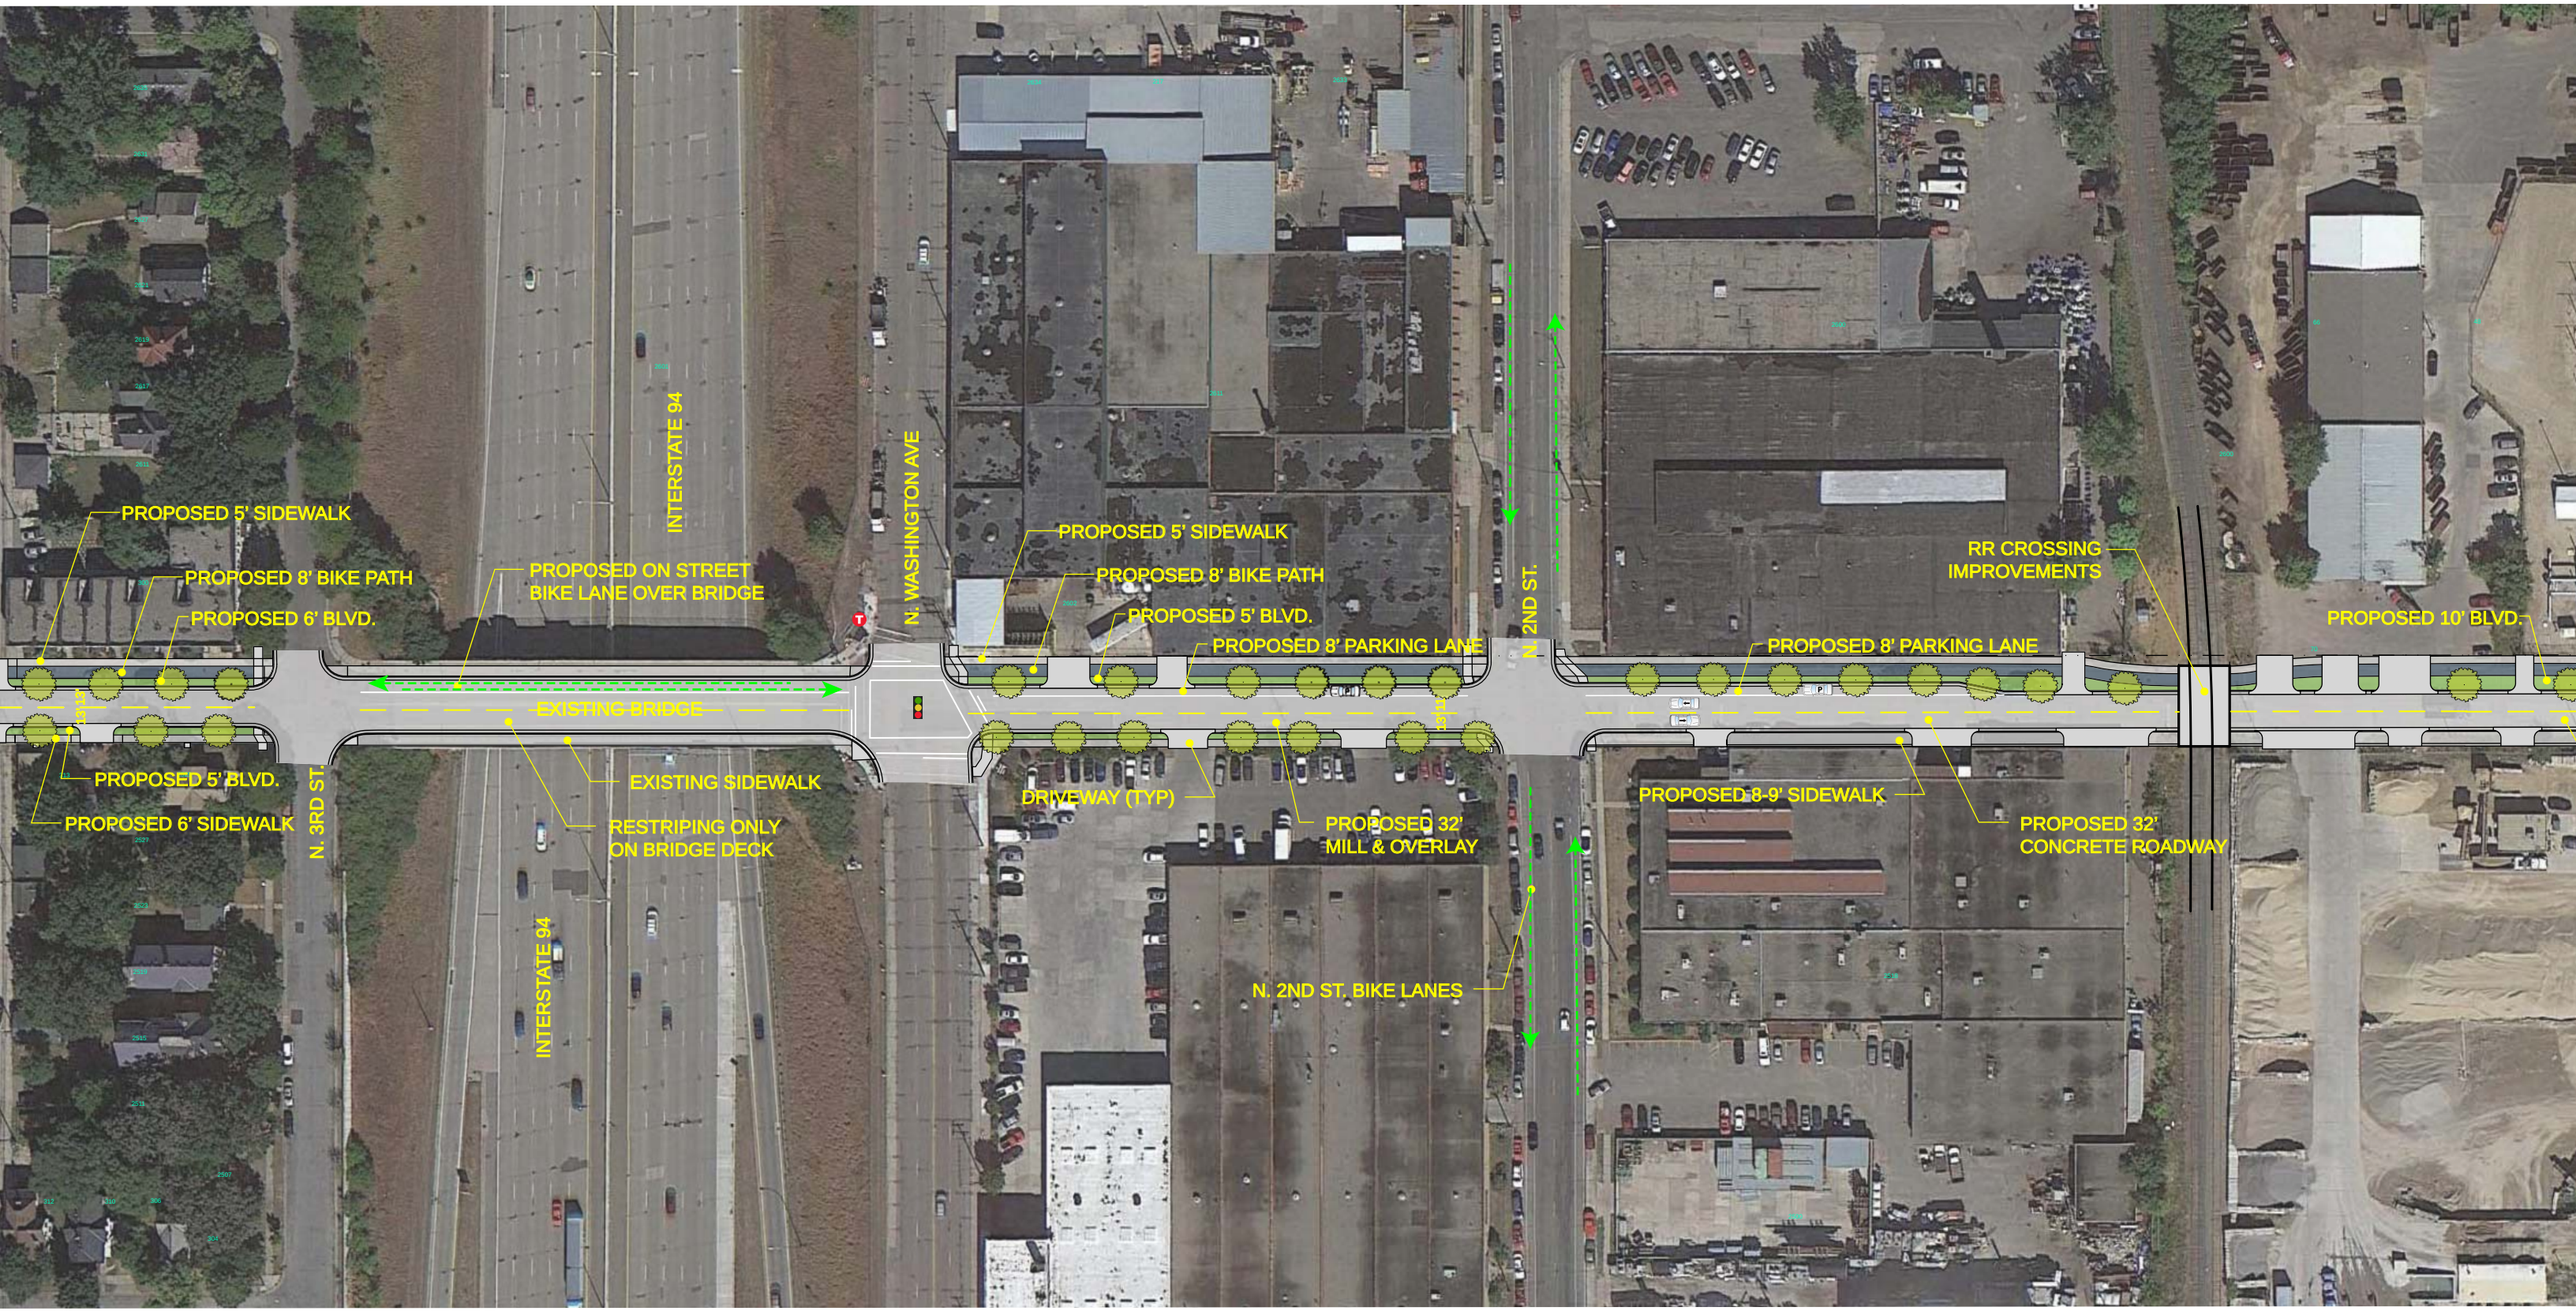


# PROPOSED 26TH AVE PROJECT
## CONCEPT B.1

12/15/2014

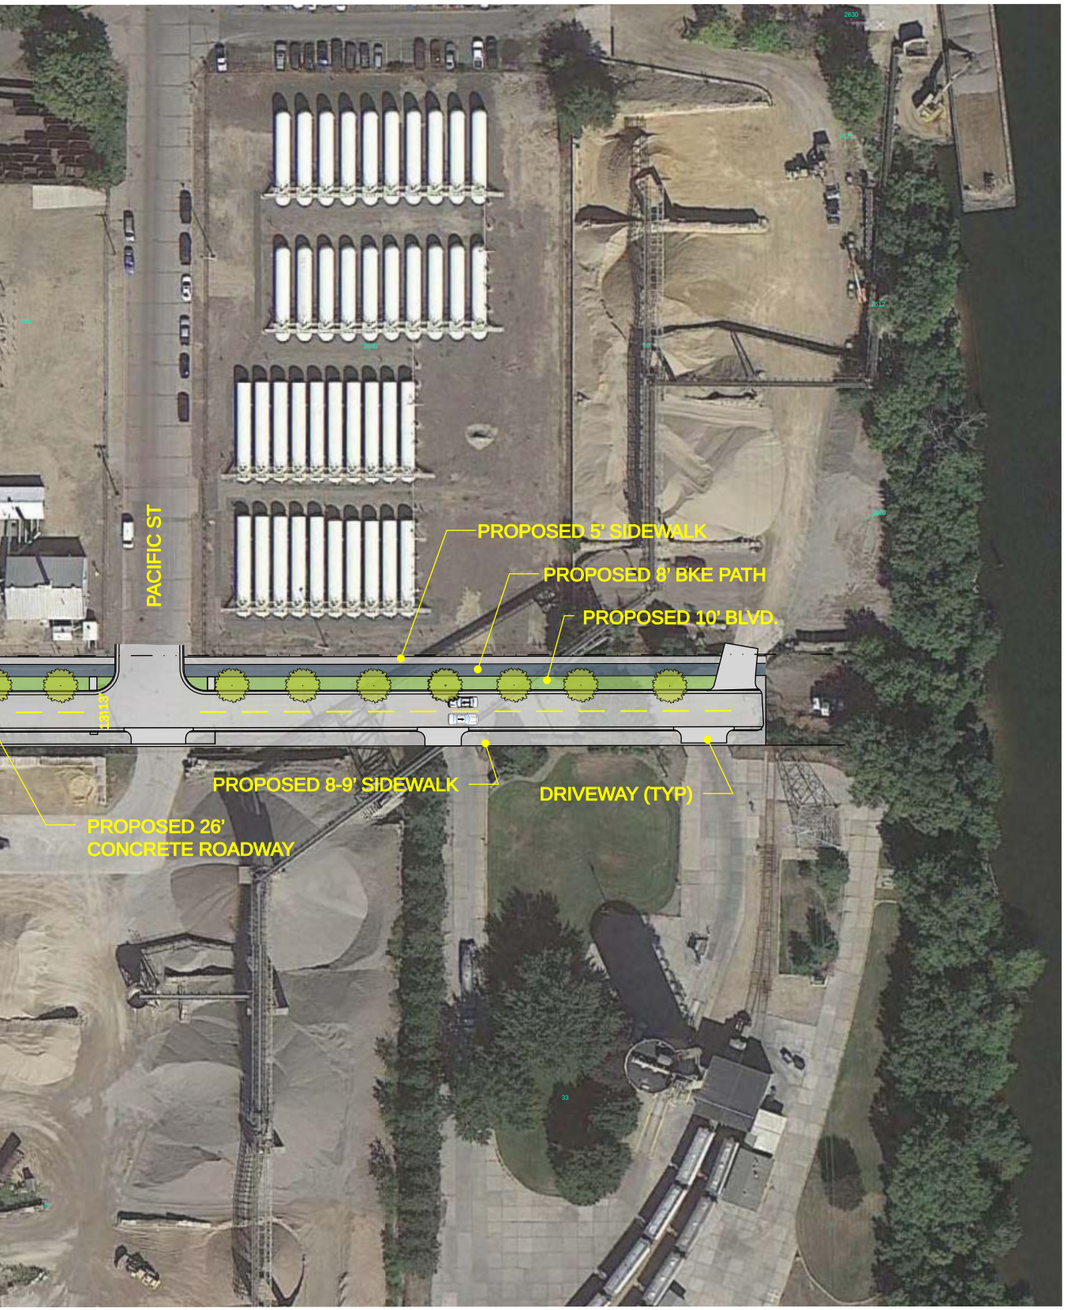


PROPOSED 26TH AVE PROJECT
CONCEPT B.1

12/15/2014