Fremont Avenue North and Emerson avenue North
Bike Lane Improvement Concept

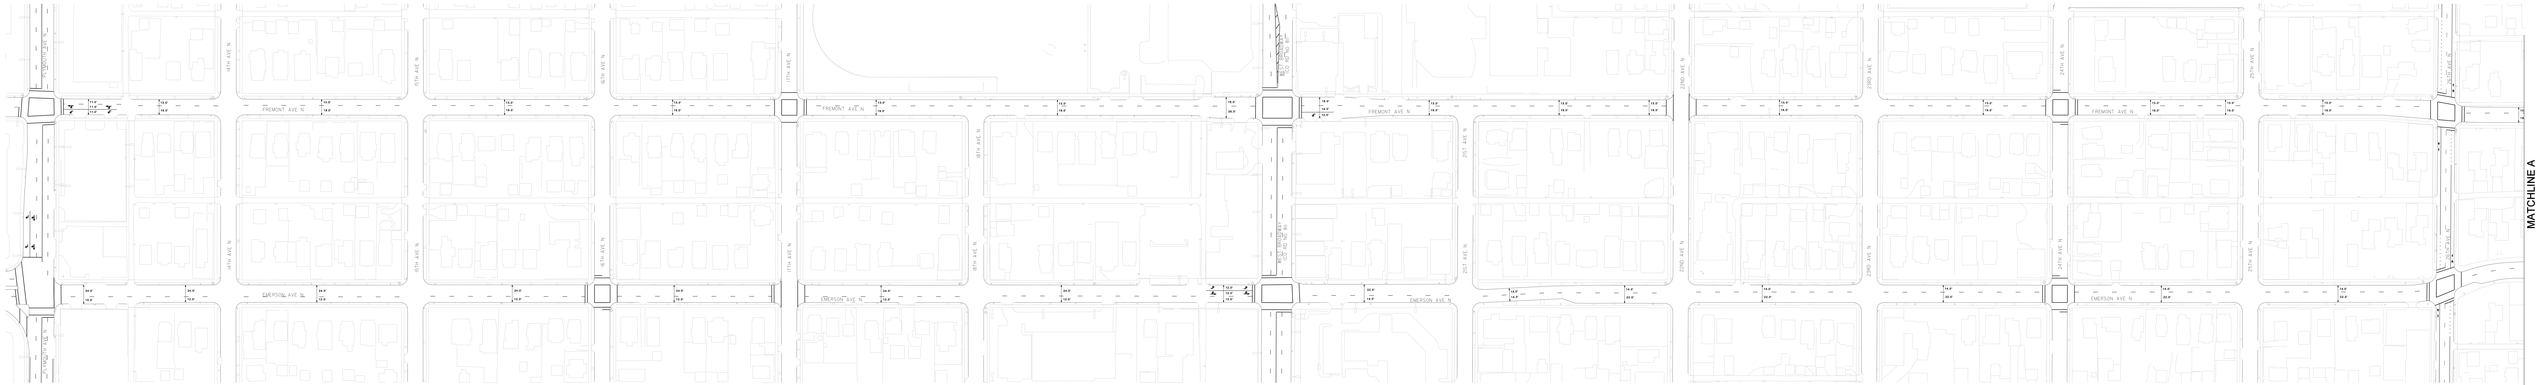

EXISTING

DRAFT

PROPOSED

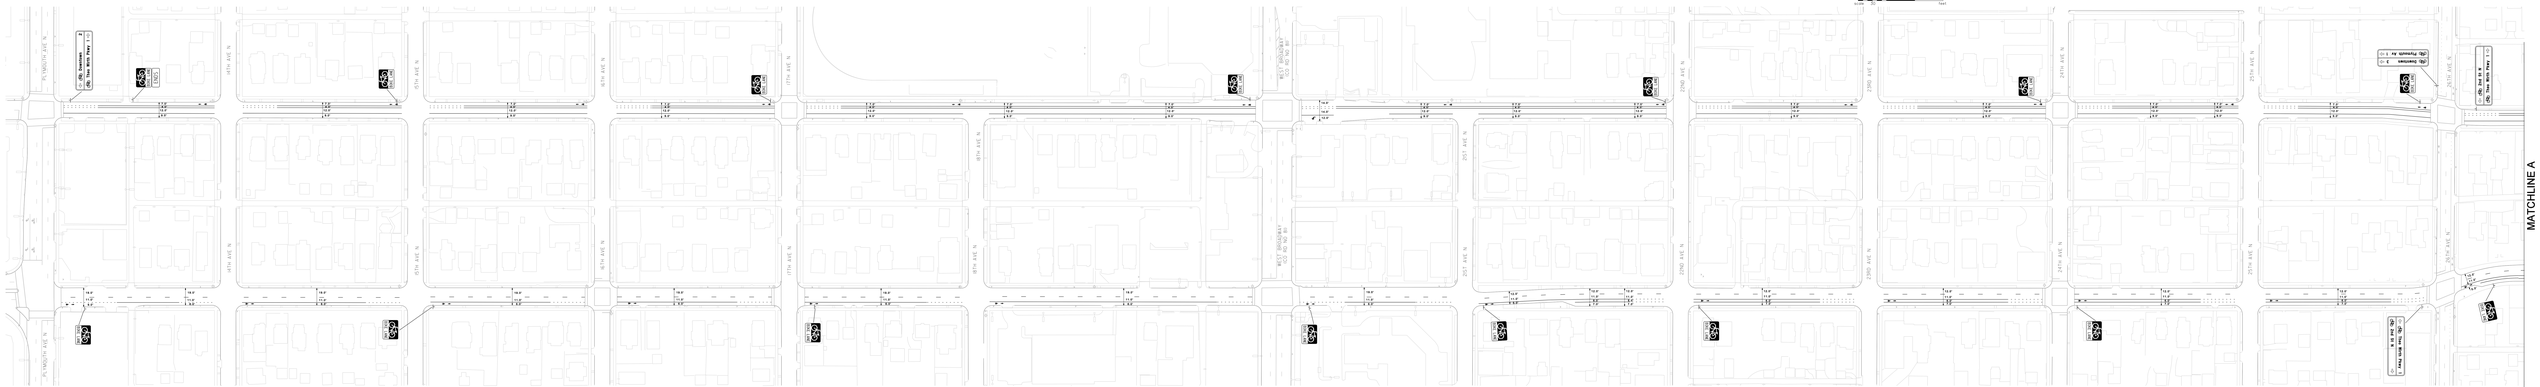

Fremont Avenue North and Emerson avenue North
Bike Lane Improvement Concept

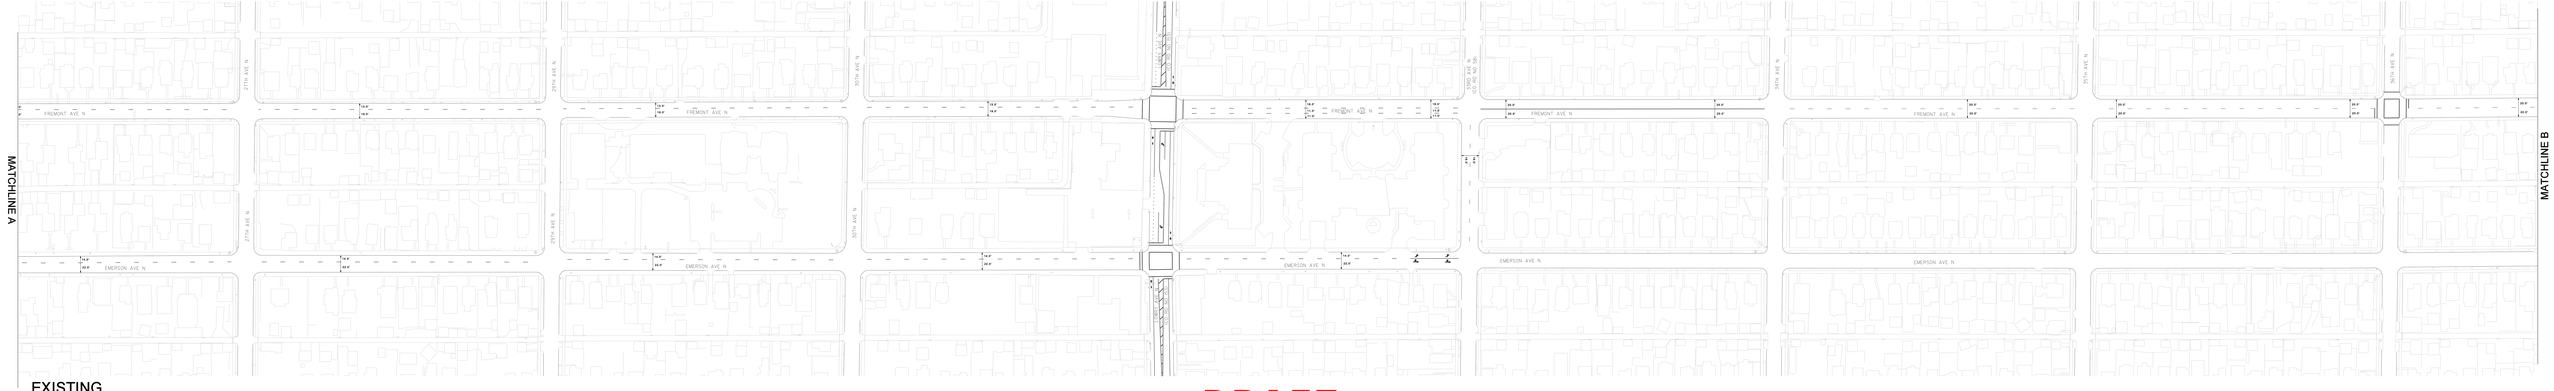

EXISTING

DRAFT

PROPOSED

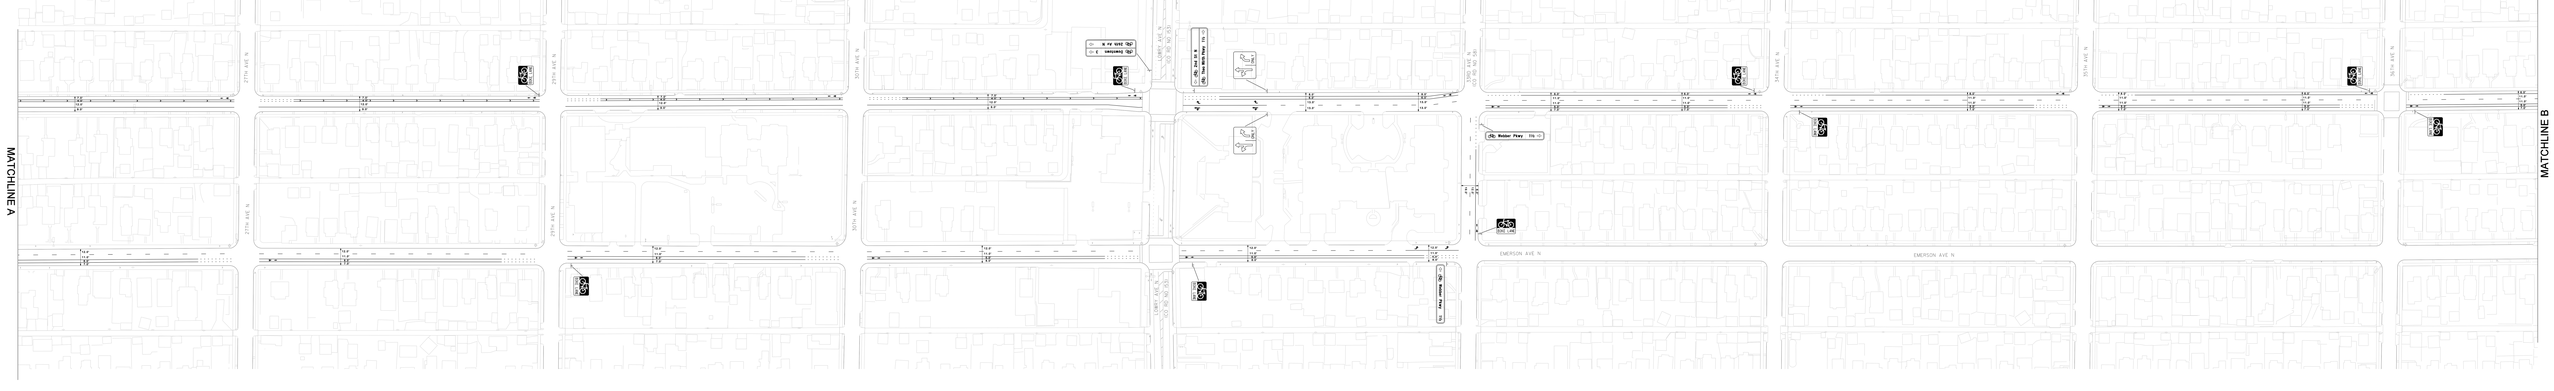

Fremont Avenue North and Emerson avenue North
Bike Lane Improvement Concept

EXISTING

DRAFT
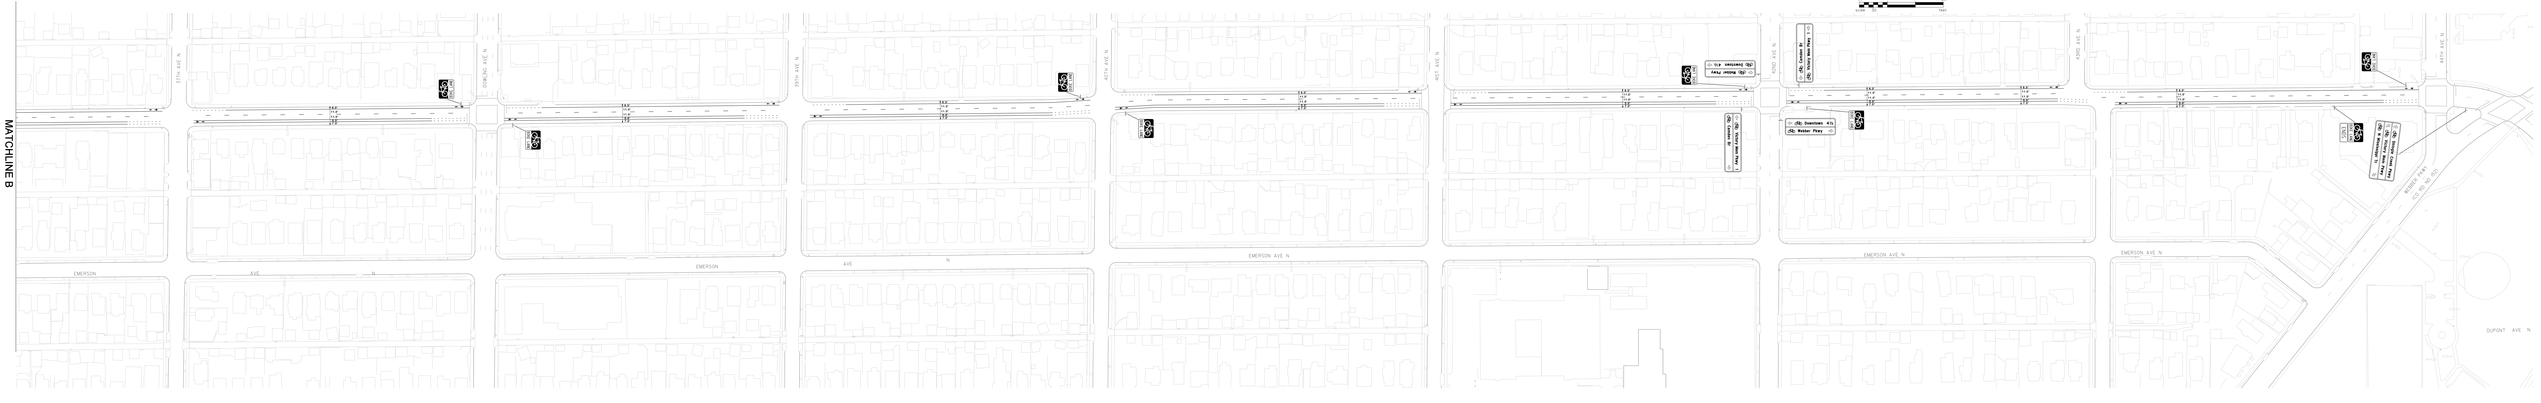
PROPOSED