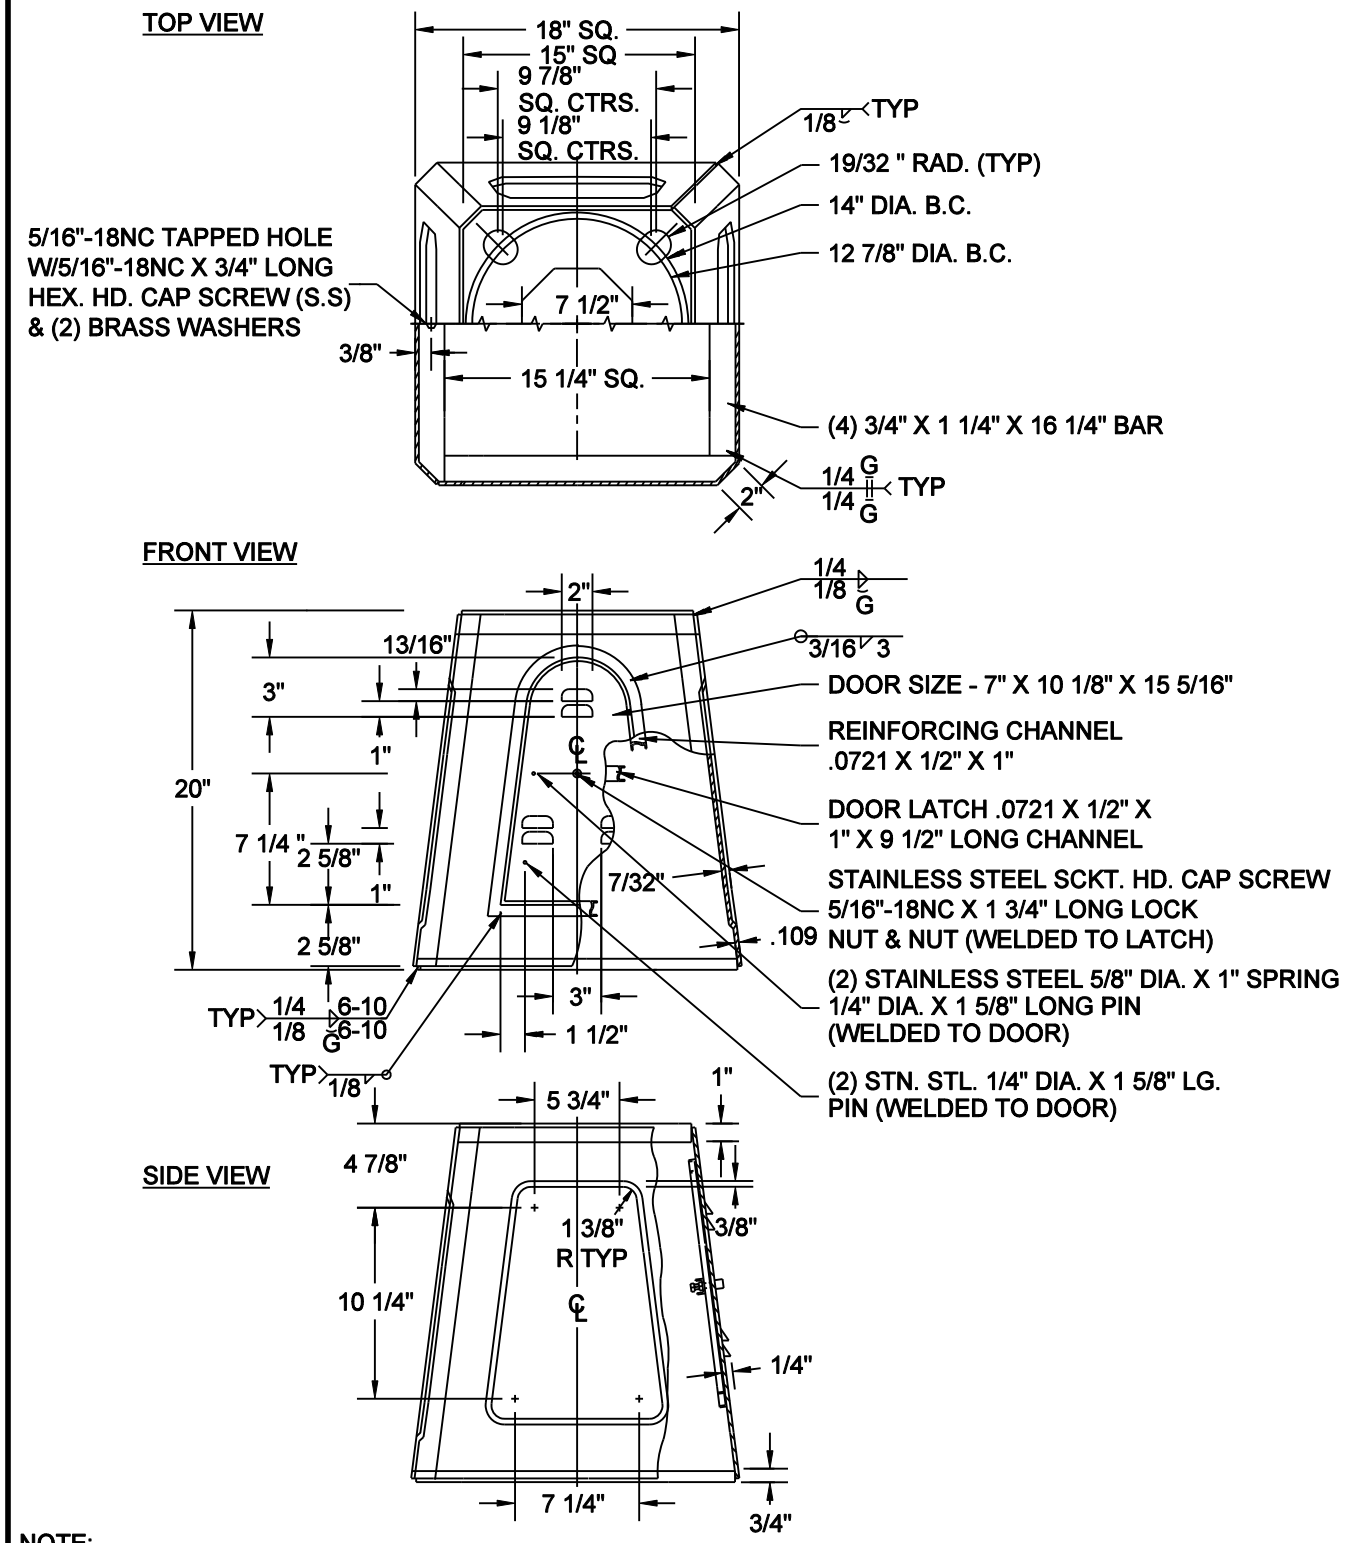

NOTE:

1. SKIRT & BOTTOM PLATE MATERIAL- STAINLESS STEEL (TYPE 201) 60,000 PSI MIN. YIELD AFTER FABRICATION. TOP PLATE MATERIAL- LOW CARBON STEEL 36,000 PSI MIN. YIELD.
2. FINISH-EPOXY PRIMER
3. FINISH-UPS BROWN THERMO-SET ACRLYIC

NO SCALE

MINNEAPOLIS DEPARTMENT OF PUBLIC WORKS		BASE - ST. LIGHT TRANSFORMER 40'	STANDARD PLATE NO. TRAF-3170
DRAWN: LPK	DATE: 1/1/11		
APPROVED: DRP	DATE: 1/1/11		