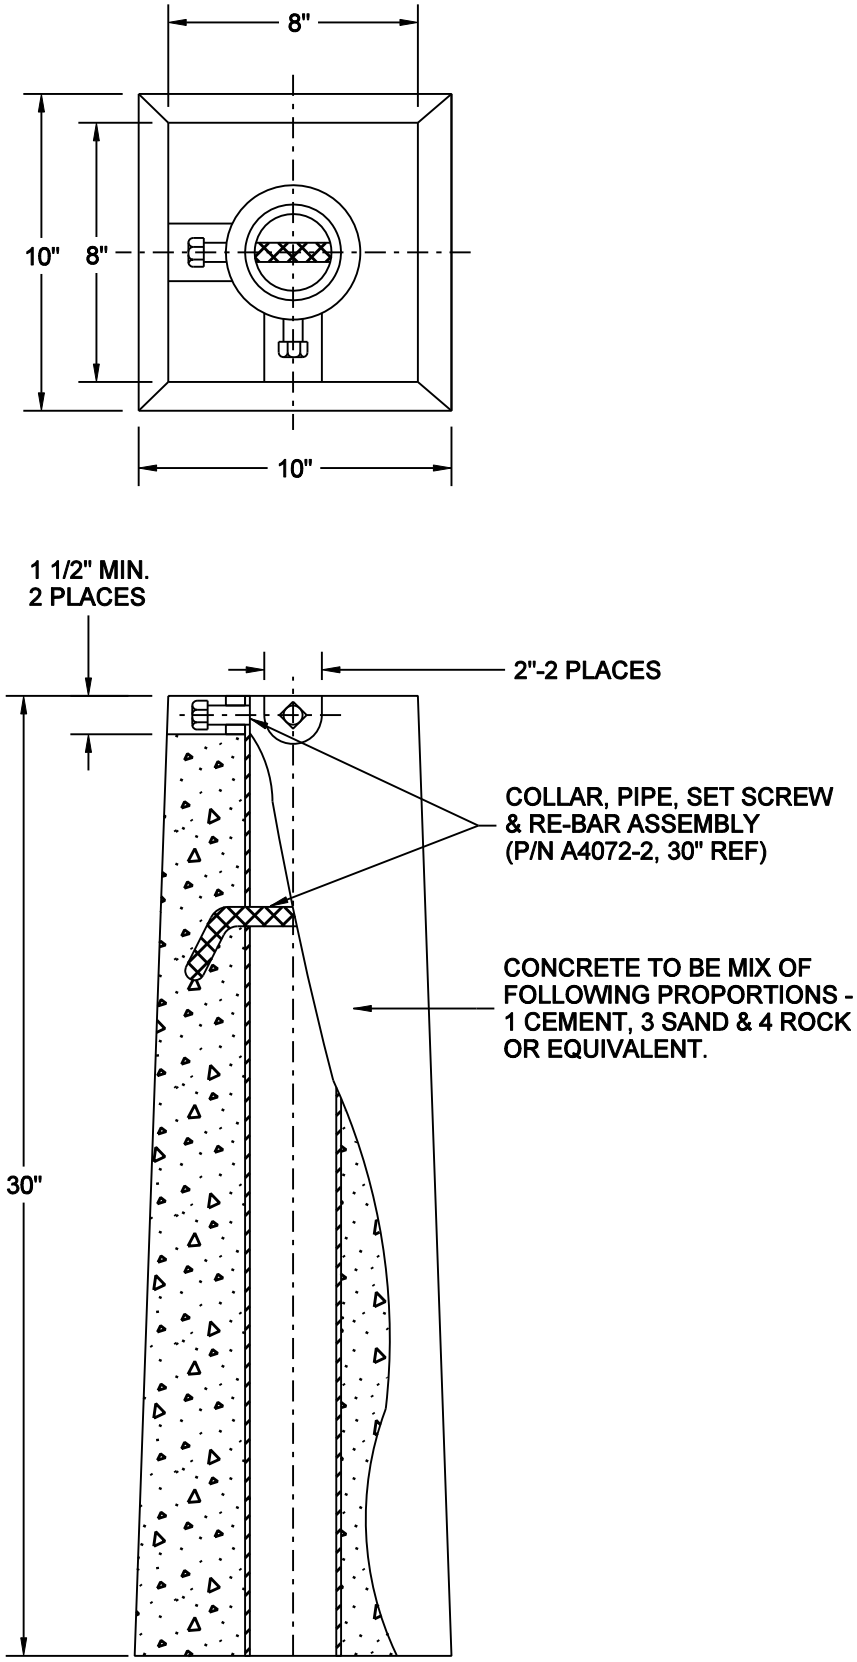

NO SCALE

MINNEAPOLIS DEPARTMENT OF PUBLIC WORKS		FOUNDATION - SIGN PRECAST 30"	STANDARD PLATE NO. TRAF-5070
DRAWN: LPK	DATE: 1/1/11		
APPROVED: DRP	DATE: 1/1/11		