METER AND PANEL WIRING INFORMATION

Minneapolis Inspections Division
Informational Bulletin
Revised September 10, 2003

Overhead Services

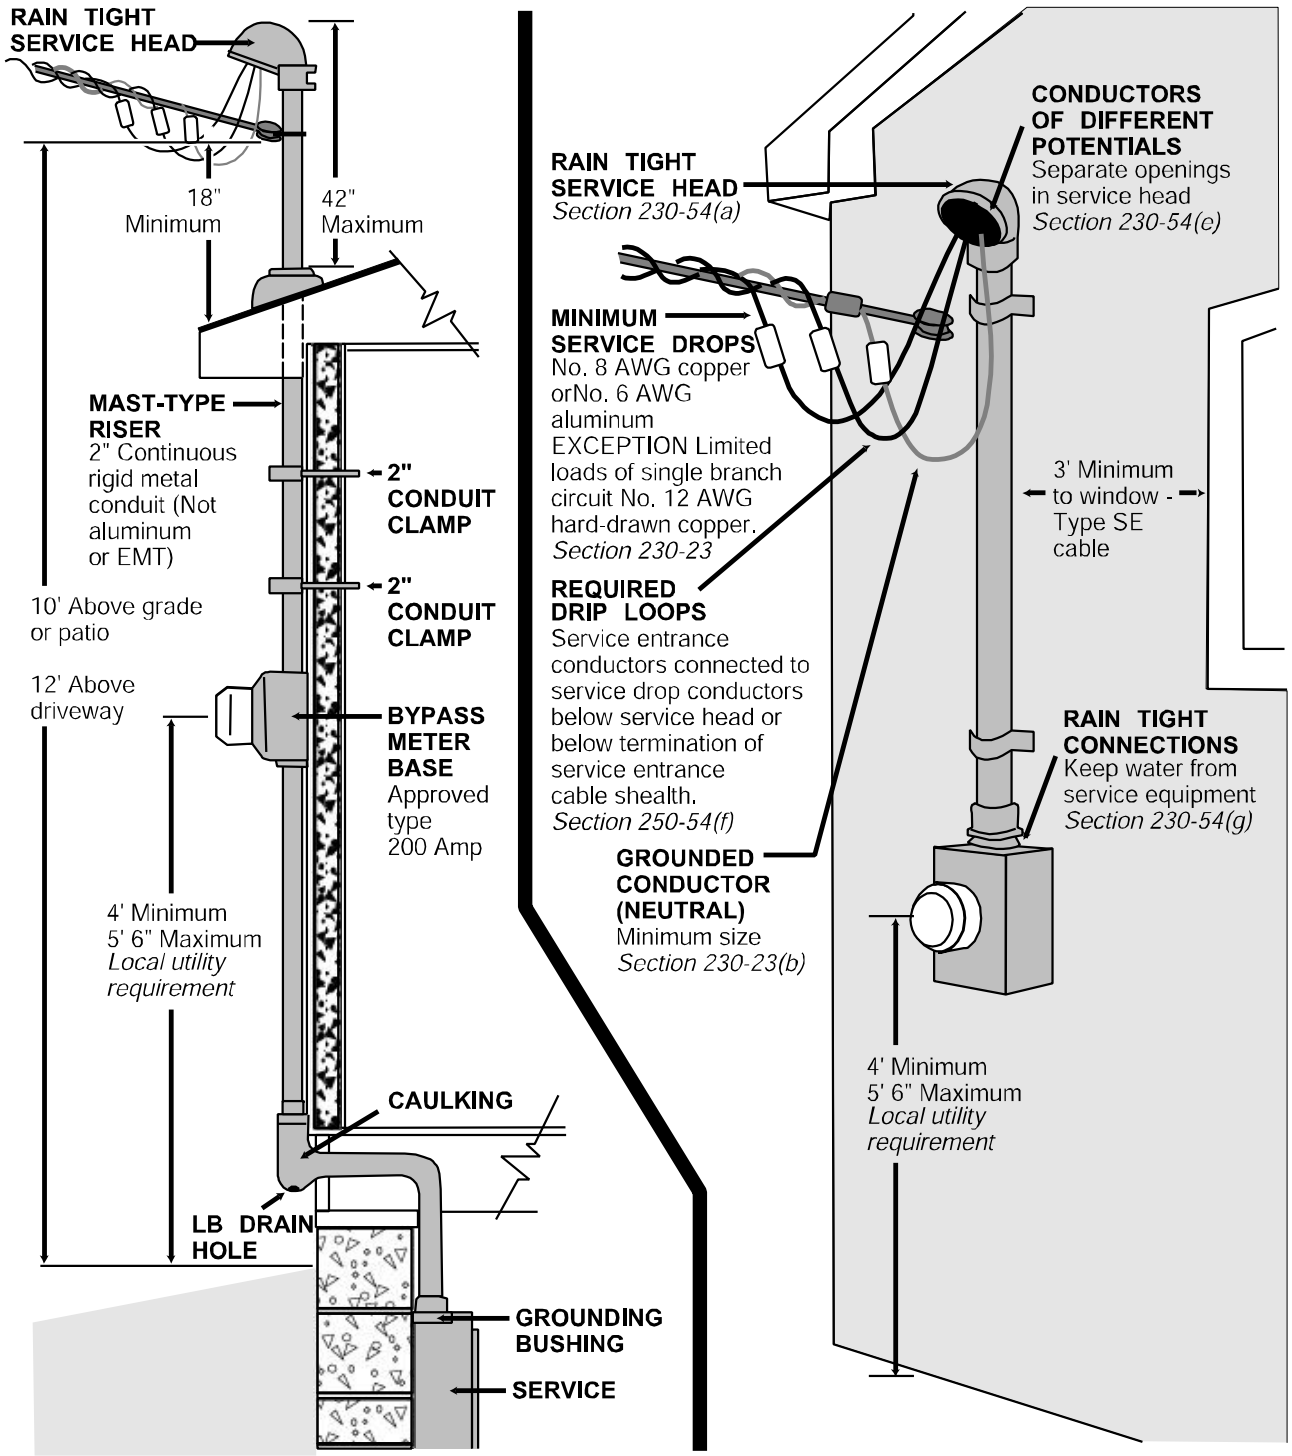

Service Panel

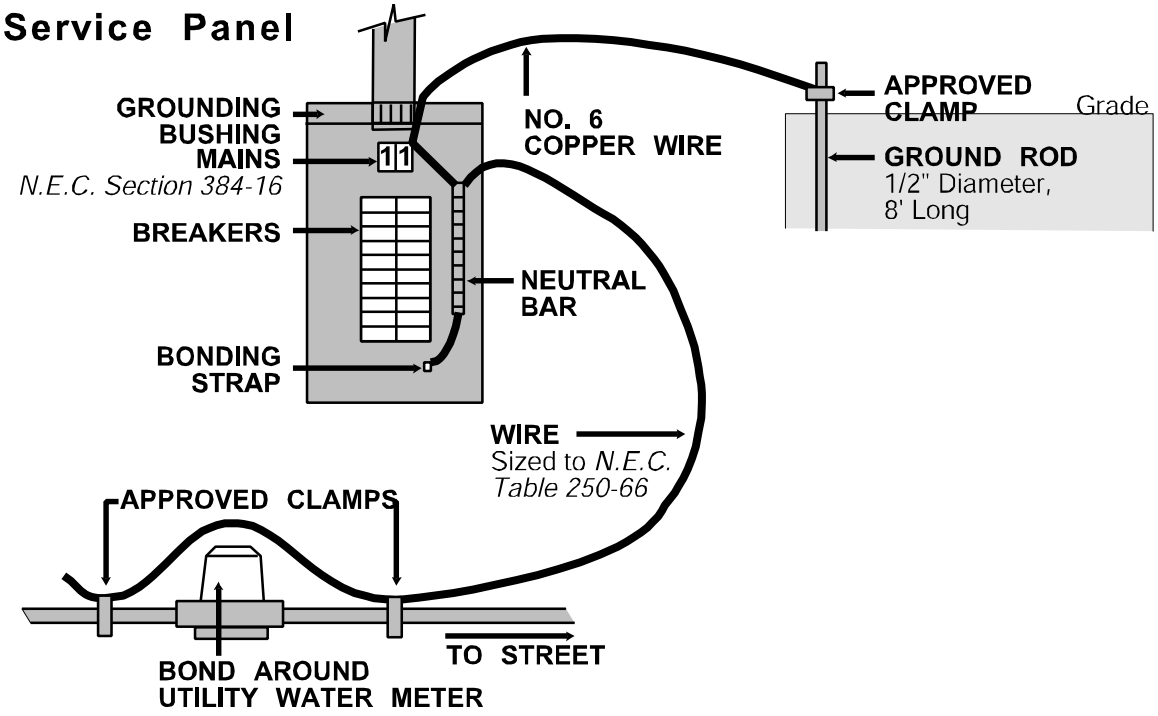

Service Panel with Required Disconnect
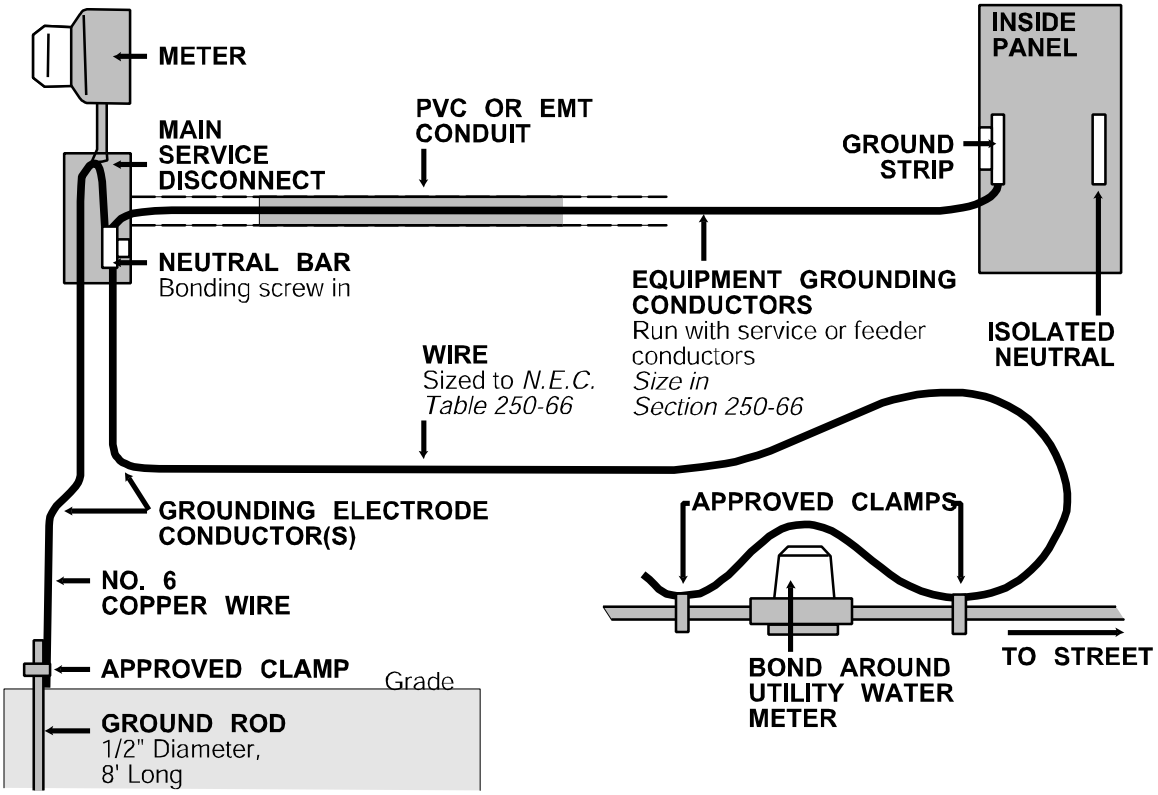
Section 230-70 Disconnecting Means