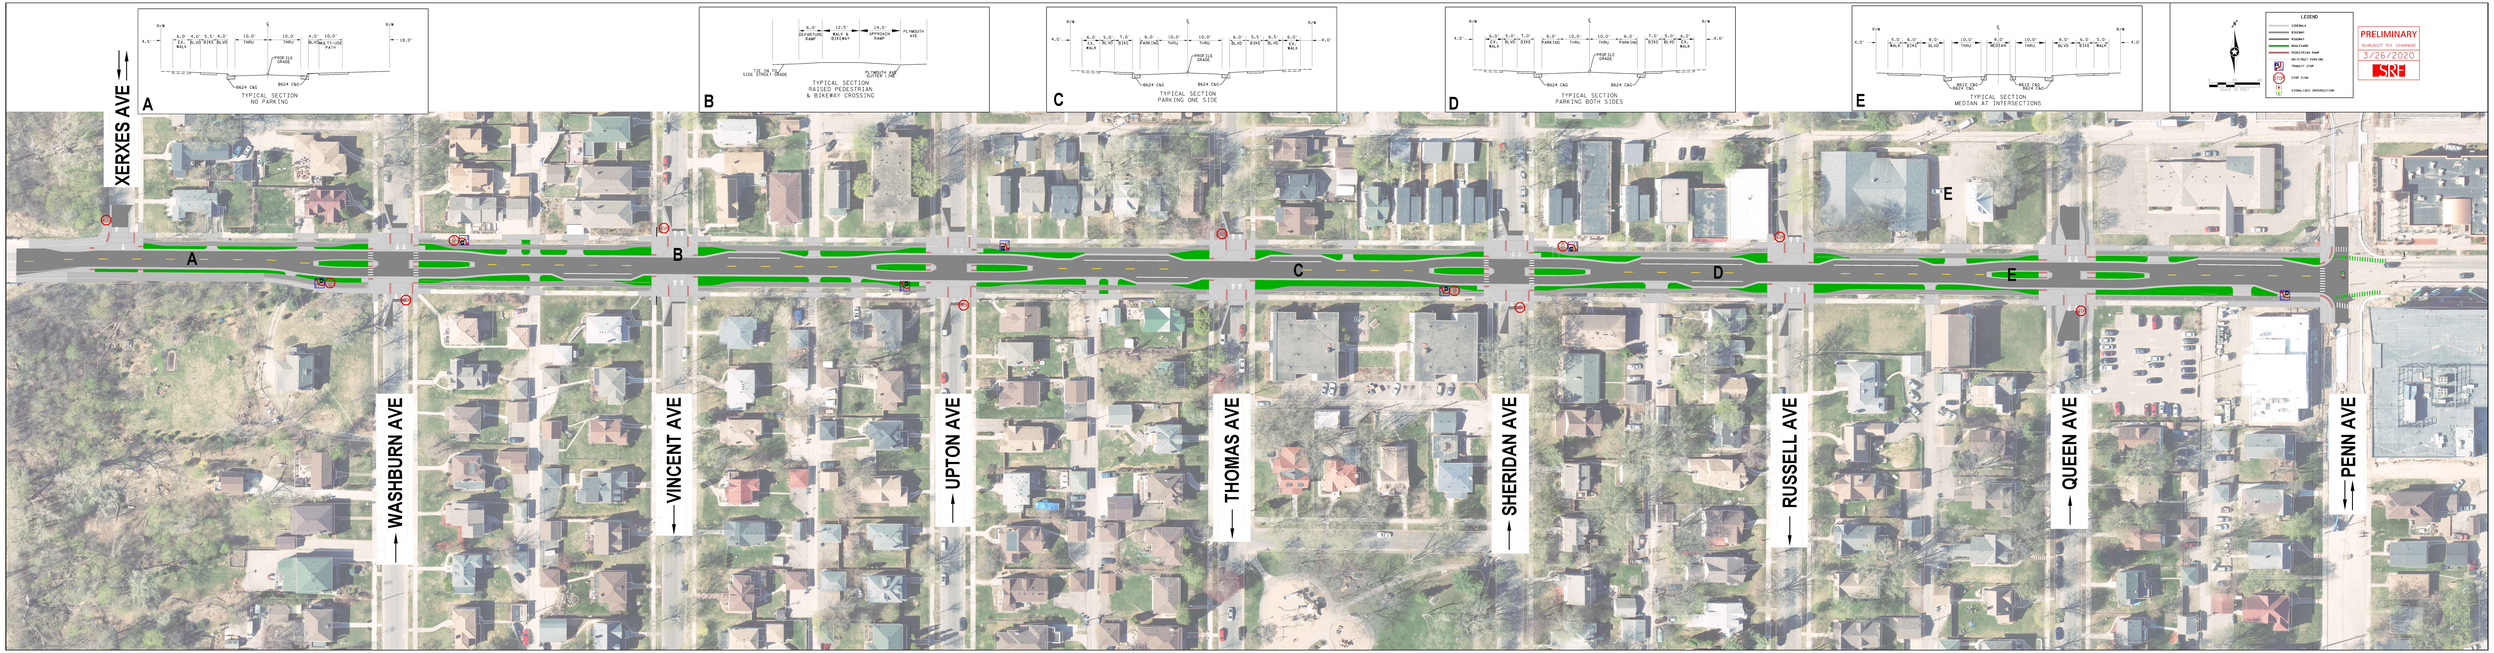
A
TYPICAL SECTION
NO PARKING
B
TYPICAL SECTION
RAISED PEDESTRIAN
& BIKEWAY CROSSING
C
TYPICAL SECTION
PARKING ONE SIDE
D
TYPICAL SECTION
PARKING BOTH SIDES
E
TYPICAL SECTION
MEDIAN AT INTERSECTIONS
LEGEND
CURBS
EDGEWAY
ROADWAY
BIKEWAY
PEDESTRIAN RAMP
ON-STREET PARKING
TRANSIT STOP
STOP SIGN
SIGNALIZED INTERSECTION
PRELIMINARY
SUBJECT TO CHANGE
3/26/2020
SRF
XERXES AVE
WASHBURN AVE
VINCENT AVE
UPTON AVE
THOMAS AVE
SHERIDAN AVE
RUSSELL AVE
QUEEN AVE
PENN AVE